3 0 0 2 4

P L A C E

30024

Sub Doc Type
BL

Number LG Docs
0030

Box Number

Street #
975

Street Dir

Doc Type
PL

Street Name
SARATOGA-SUNNYVALE

Street Type
RD

Tract Number

Document Date
10/9/81

	Prepped By	Scanned By	Indexed By	Verified By
Initials	L.S			
Date	5/9/01			

©1980 PIZZA TIME THEATRE INC.

PIZZA TIME THEATRE

975 SUNNYVALE · SARATOGA RD.
SAN JOSE, CALIF.

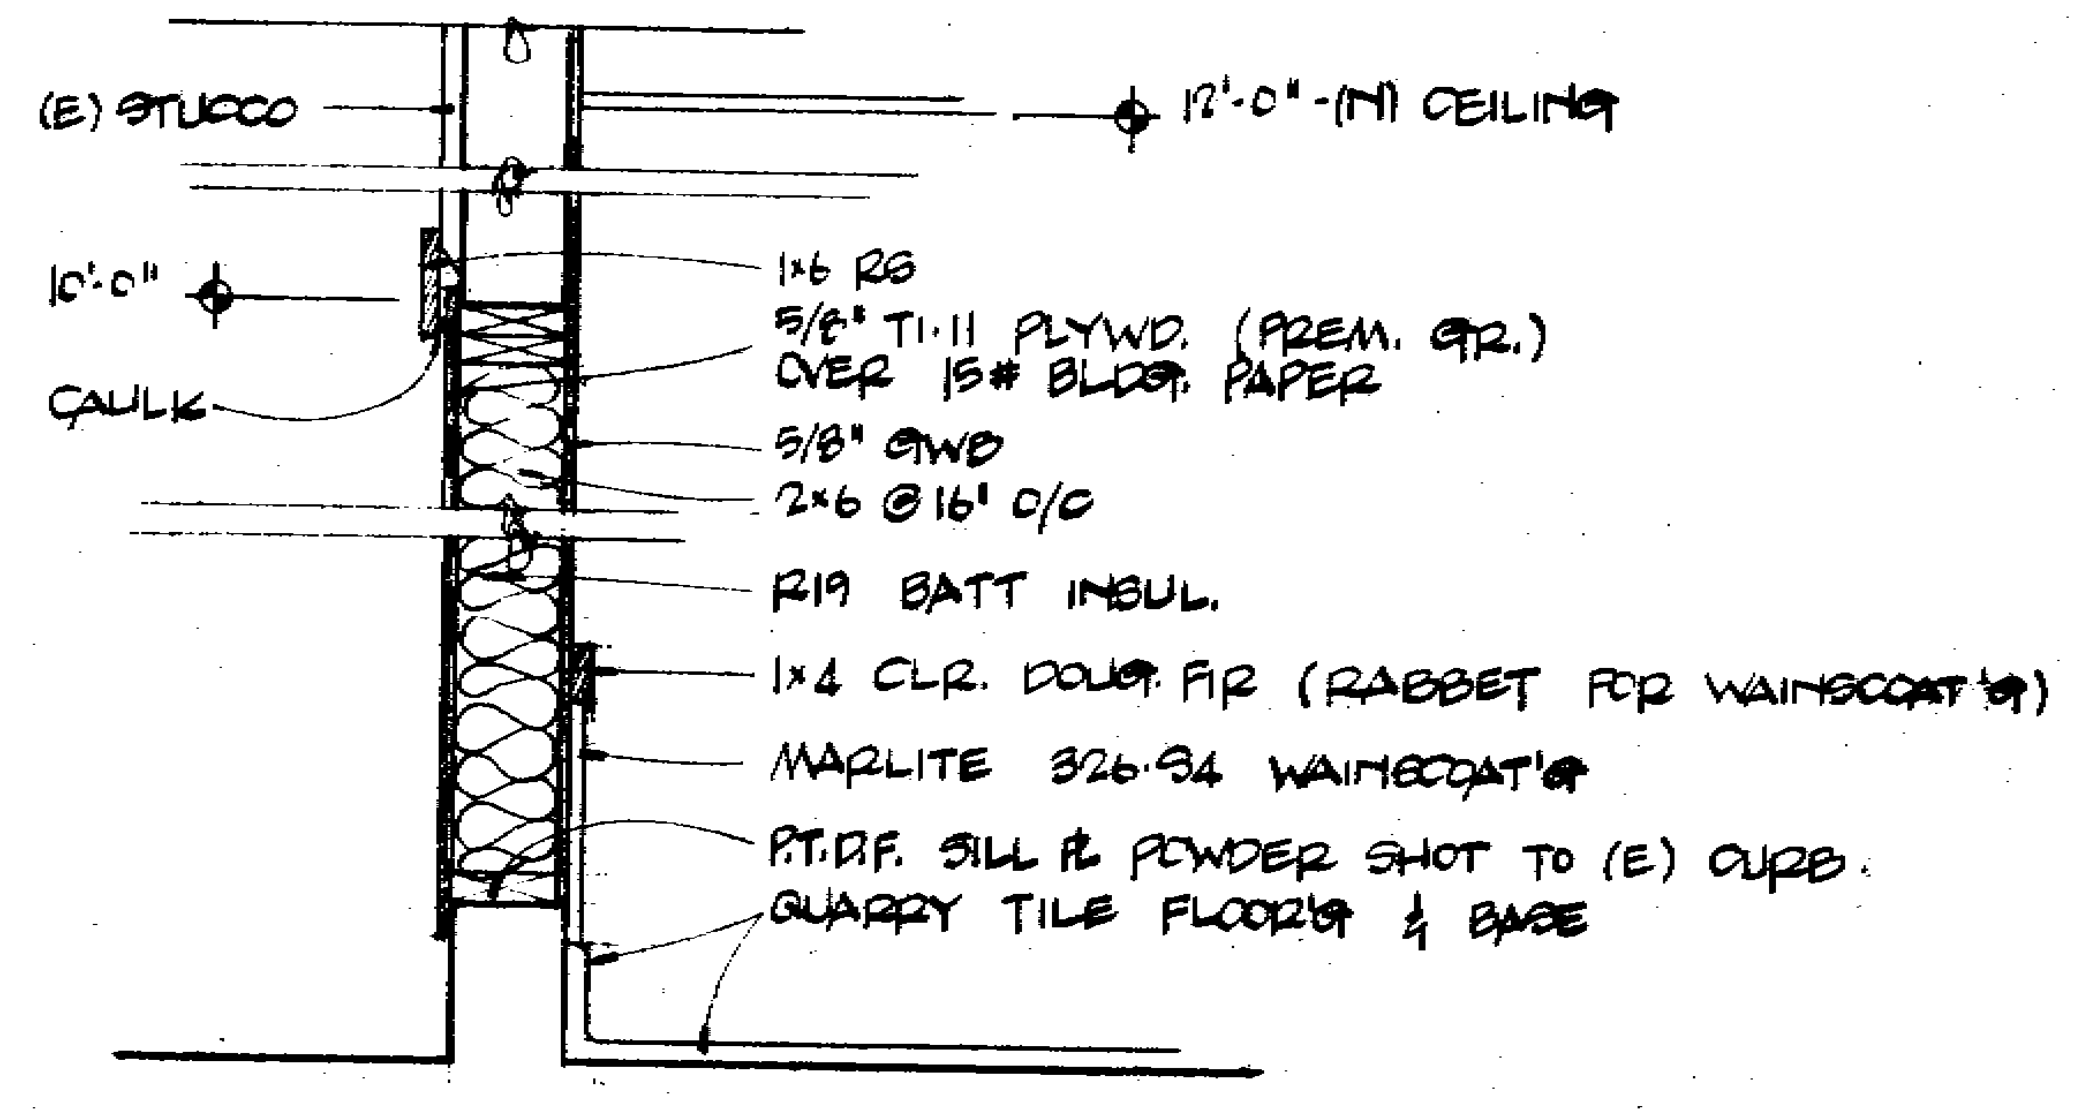
(E) STUCCO
12'-0" -(N) CEILING
10'-0"
CAULK
1×6 RS
5/8" T1-11 PLYWD. (PREM. GR.) OVER 15# BLDG. PAPER
5/8" GWB
2×6 @ 16" O/C
R19 BATT INSUL.
1×4 CLR. DOUG. FIR (RABBET FOR WAINSCOAT'G)
MARLITE 326-94 WAINSCOAT'G
P.T.D.F. SILL PL. POWDER SHOT TO (E) CURB.
QUARRY TILE FLOOR'G & BASE

Grease trap
exhaust Hood

FRONT WALL SECTION ⚠ 1" = 1'-0"

Need details of screen

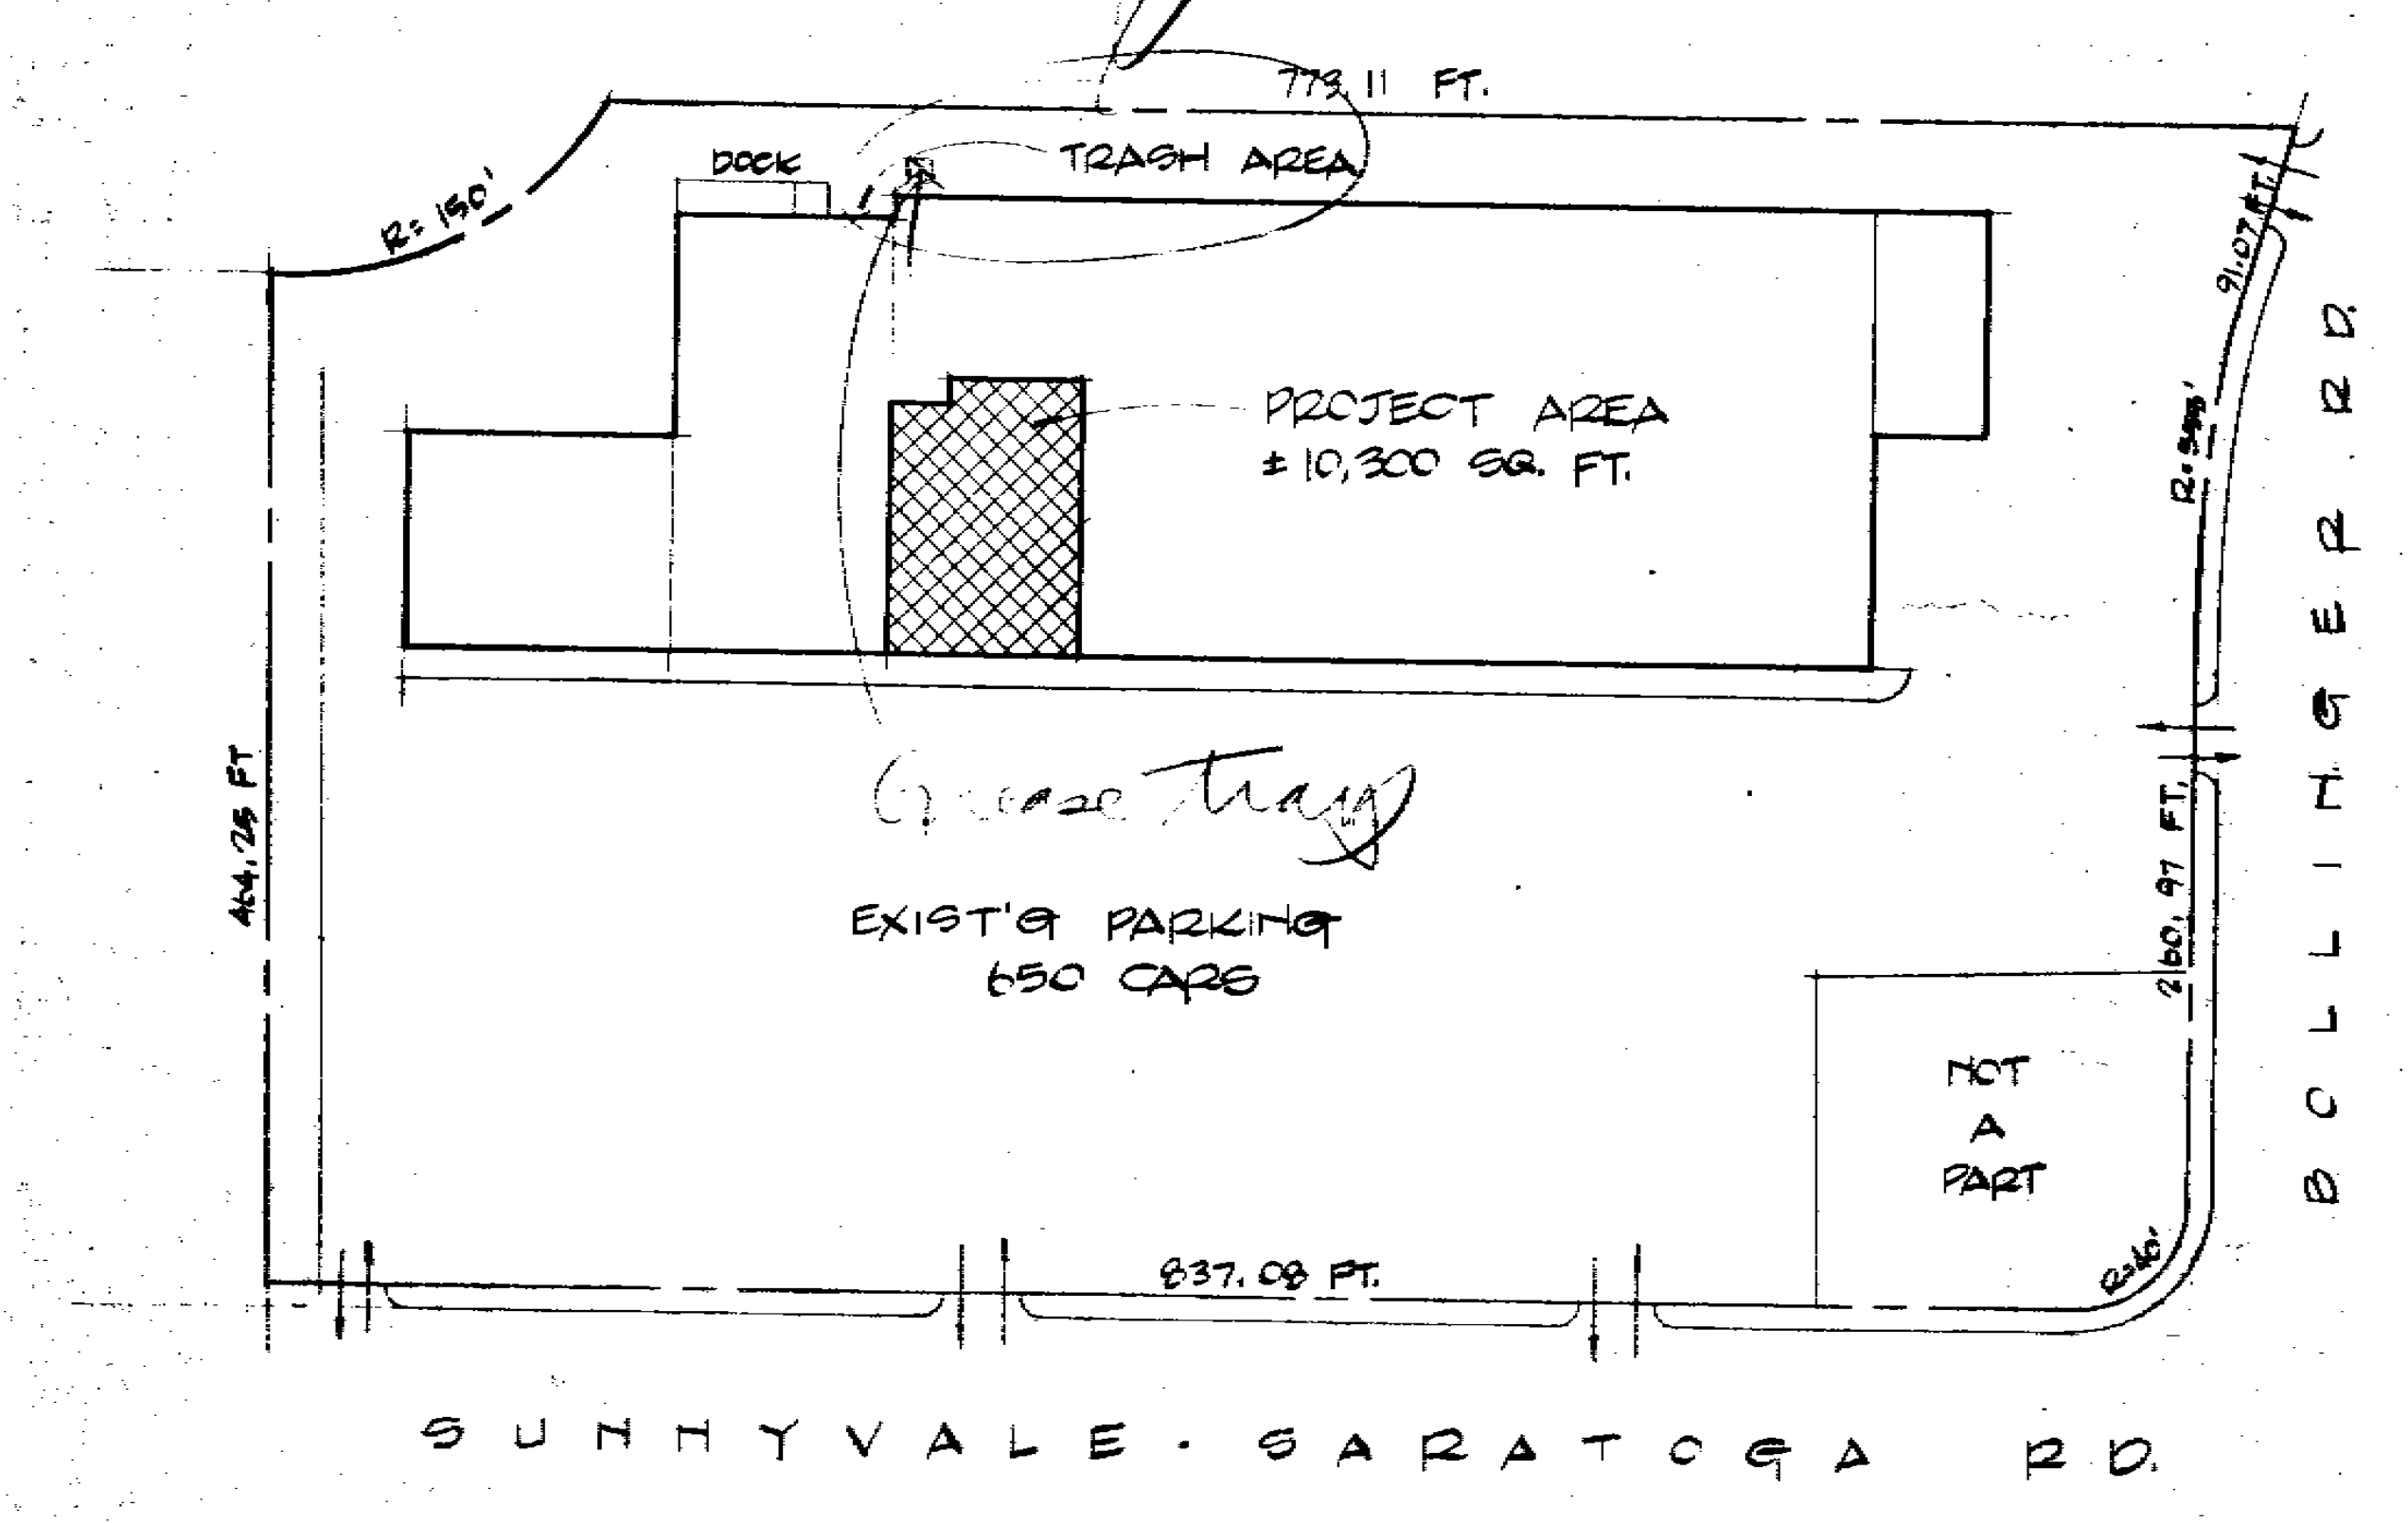

PLOT PLAN 1" = 100'-0"

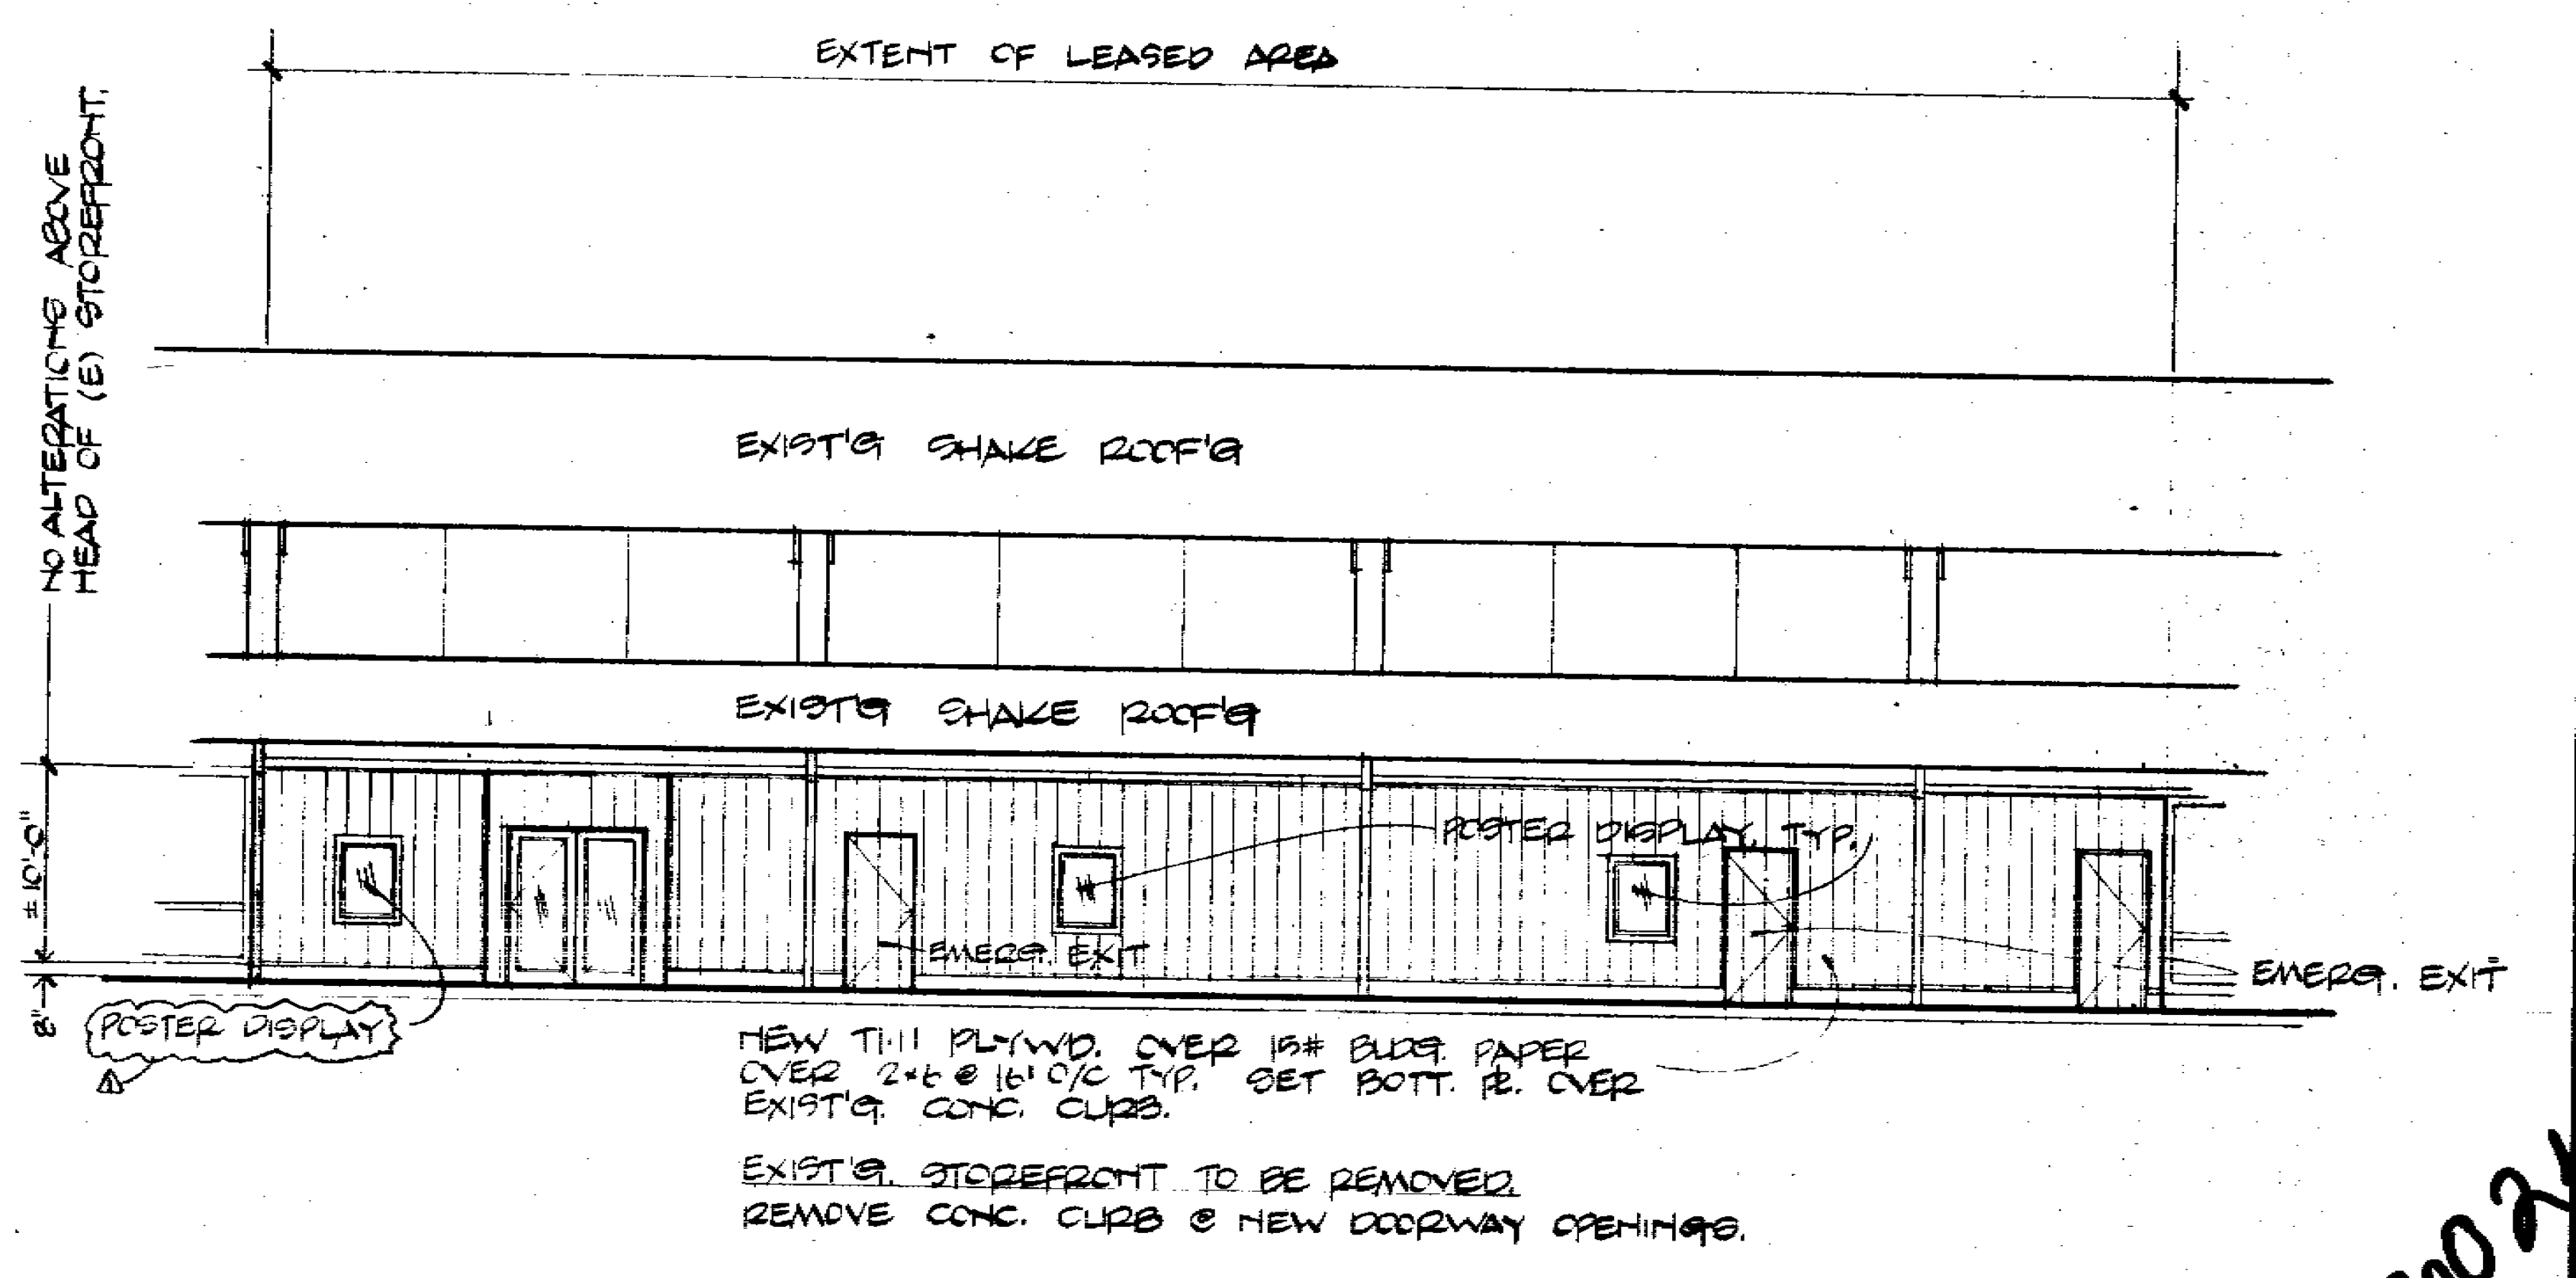

NEW T1-11 PLYWD. OVER 15# BLDG. PAPER OVER 2×6 @ 16" O/C TYP. SET BOTT. PL. OVER EXIST'G. CONC. CURB.

EXIST'G. STOREFRONT TO BE REMOVED.
REMOVE CONC. CURB @ NEW DOORWAY OPENINGS.

EAST ELEVATION 1/8" = 1'-0"

INDEX OF DRAWINGS

T1	COVER SHEET
T2	GENERAL NOTES
A1	FLOOR PLAN
A2	SCHEDULES
A3	EQUIPMENT PLAN
A4	PLUMBING PLAN
A5	ELECTRICAL PLAN
A6	REFL. CEILING PLAN
A7	LIGHTING PLAN
A8	DETAILS
A9	DETAILS
A10	SEATING PLAN
A11	GAME PLAN
SD1	STAGE / PLATFORM PLANS, SECTIONS, ELEV.
SD2	STAGE / PLATFORM LIGHTING & ELECTRICAL

Health Dept Approval

153,000

549.00
19.50
2250.00
4500.00
7318.50
new site 25.00
7343.50

300244

Date	Issued for:
6-29-81	PERMIT & BID
8-7-81	PERMIT & BID, REVISED
9-22-81	⚠ PER CITY OF SAN JOSE

Pizza Time Theatre Inc.
1213 Innsbruck Dr.
Sunnyvale, Ca. 94086

SAN JOSE, CALIF.

P.L.B.&CO.
PAUL L. BOSMAN & CO., INC. Architecture/Interior Design
800 Oak Grove Avenue Menlo Park CA 94025 415/326 4550

30084
RECEIVED
SEP 23 1981
WILLIAM A. POST CO.

P. L. BOSMAN, ARCHITECT
C-7284

Sheet No. T1
Of 15

File 81C6-6

GENERAL NOTES

1. PERMITS & BONDS

THE GENERAL BUILDING PERMIT SHALL BE OBTAINED & PAID FOR BY THE GENERAL CONTRACTOR AS PART OF HIS BID & CONTRACT. THE CONTRACTOR & ALL SUBCONTRACTORS SHALL OBTAIN & PAY FOR ALL PERMITS, LISCENSES & FEES REQUIRED FOR COMPLETION OF THEIR WORK. THE OWNER MAY REQUEST THE GENERAL CONTRACTOR TO OBTAIN A PERFORMANCE, & LABOR & MATERIALS BOND, OR SHOW EVIDENCE OF BONDING CAPACITY. IF THE OWNER REQUIRES BONDING, HE SHALL PAY FOR SAME.

2. PLUMBING SYSTEM

THE PLUMBING SUBCONTRACTOR SHALL BE RESPONSIBLE FOR CALCULATIONS FOR SIZING FIXTURE REQUIREMENTS, & FOR ANY FINAL DRAWINGS &/OR CALCULATIONS REQ'D FOR PLUMBING PERMITS, INC. HEALTH DEP'T. REQUIREMENTS. SUBCONTRACTOR IS RESPONSIBLE FOR INSTRUCTING OWNER IN PROPER SYSTEM OPERATION & MAINTENANCE, INC. ALL VALVES & SHUTOFF CONTROLS.

3. ELECTRICAL SYSTEM

LIGHTING & ELECTRICAL PLANS ARE FOR LAYOUT ONLY. ELECTRICAL SUBCONTRACTOR IS RESPONSIBLE FOR ANY FINAL CALCULATIONS, ALL SIZING OF WIRING & POWER REQUIREMENTS, PANEL LAYOUTS, & FOR ANY REQ'D FINAL DWGS. & CALCULATIONS, INC. ANY TITLE 24 REQUIREMENTS. THIS INCLUDES SWITCHING LAYOUTS & LOCATIONS.

4. HVAC SYSTEM

MECHANICAL SUBCONTRACTOR SHALL BE RESPONSIBLE FOR: (1) ALL CALCULATIONS FOR SIZING OF EQPT. & DUCTS; (2) ANY FINAL DWGS. & CALCULATIONS REQ'D FOR MECHANICAL PERMITS, INC. ANY TITLE 24 REQUIREMENTS; (3) PREPARING WORKING DWGS. & SPECIFICATIONS FOR OWNER'S APPROVAL PRIOR TO CONSTRUCTION; (4) COMPLETE BALANCING OF SYSTEM 30 DAYS AFTER INITIAL OPERATION; (5) INSTRUCTING OWNER IN PROPER OPERATION & MAINTENANCE.

HVAC SYSTEM SHALL ADHERE TO THE FOLLOWING REQUIREMENTS:

1. MAINTAIN 72° - 75° COOLING
2. MAINTAIN 70° - 75° HEATING
3. PROVIDE 10 CFM. MIN. PER OCCUPANT
4. ALL ASSOCIATED WIRING, DUCTING, ETC., TO BE PAINTED OUT OR CONCEALED.
5. ALL THERMOSTATS TO HAVE LOCKABLE COVERS
6. MAKE UP AIR SYSTEM SHALL BALANCE ALL EXHAUST FANS, ETC., AT KITCHEN & ALL OTHER AREAS.

PROVIDE AIR COMPRESSOR ASSEMBLY:

1. DAYTON SPEEDAIR 7749 3 HP W/ MAG. START - 200/208/3; 60 GAL. HORIG TANK; 145-175 PSI RANGE
2. AUTO DRAIN VALVE. DAYTON 2Z166
3. REFRIG. AIR DRYER, NORGREN 00-010-996
4. FILTER, WATTS 602 3

SEE COMPRESSOR AIRLINE SCHEMATIC, SHT. A9.

5. GENERAL CONSTRUCTION NOTES

1. EXTERIOR SIGNAGE FURNISHED & INSTALLED BY OWNER. ELECTRICAL SUBCONTRACTOR TO STUB OUT AC POWER TO LOCATIONS.
2. INTERIOR SIGNAGE FURNISHED BY OWNER, INSTALLED BY G.C.
3. ALL FIRE EXTINGUISHERS FURNISHED & INSTALLED BY G.C., AS DIRECTED BY FIRE MARSHALL, W/ LOCKABLE CABINETS.
4. ALL FOOD SERVICE EQPT. FURNISHED & INSTALLED BY OWNER, HOOKUPS BY G.C.
5. ALL PIPES CONDUITS, & SIMILAR EXPOSED ITEMS ARE TO BE PAINTED OUT TO MATCH BACKGROUND SURFACE.
6. ALL STUDS, JOISTS, BLOCKING, ETC., TO BE DOUG. FIR/LARCH № 2 OR BETTER.
7. PLYWD. PANELS SHALL BE № 3 FLAME SPREAD RATED - PREMIUM GR. @ T1-11
8. DIM'S ARE TO FACE OF STUD U.O.N. - SEE NOTES, SHT. A1.
9. ALL WORK IS TO BE PERFORMED TO THE HIGHEST QUALITY STDS. OF THE TRADE, & IN ACCORDANCE WITH ALL GOVERNING CODES & ORDINANCES.
10. THE DRAWINGS ARE NOT TO BE SCALED. WORK SHALL BE GOVERNED BY DIMENSION ONLY. THE CONTRACTOR SHALL IMMEDIATELY BRING TO THE ATTENTION OF THE OWNER ANY ERRORS, OMISSIONS, DISCREPENCIES OR UNCERTAINTIES.
11. ALL DEBRIS, EXCESS MATERIAL, ETC., IS TO BE REMOVED BY THE CONTRACTOR EACH WEEK. JOB IS TO BE LEFT COMPLETELY CLEAN, TO OWNER'S APPROVAL. V.A.T. TO BE CLEANED & WAXED PRIOR TO OPENING.

6. WORK FURNISHED BY OWNER

1. REFRIGERATION SYSTEM
2. CYBERAMICS COMPUTER SYSTEM
3. BACK BAR
4. FOOD SERVICE EQPT. (HOOKUP BY G.C.)
5. CARPET (INSTALLED BY G.C.)
6. TABLES & BOOTHS (INSTALLED BY G.C.)
7. EXTERIOR SIGNAGE
8. INTERIOR SIGNAGE (INSTALLED BY G.C.)
9. SALAD BAR (INSTALLED BY G.C.)
10. SUNDAE BAR (INSTALLED BY G.C.)
11. CHEES CRAWL (INSTALLED BY G.C.)
12. BALL CRAWL (INSTALLED BY G.C.)
13. TORNADO SLIDE (INSTALLED BY G.C.)
14. COUNTRY STORE CABINETS (INSTALLED BY G.C.)
15. 2"x2" SS. CORNERS ON ALL OUTSIDE WALL CORNERS IN KITCHEN AREA (INSTALLED BY G.C.) @ +6" TO +54"

7. SIGNAGE

1. APPROX. 12 - 2'x4' FRAGILE TYPE
2. APPROX. 24 - SMALL GLUE-UP TYPE

2

30084

	Date	Issued for
a.		

NOTICE TO ALL PERSONS RECEIVING THIS DRAWING CONFIDENTIAL: Reproduction forbidden without the specific written permission of Pizza Time Theatre Inc. of Sunnyvale California. This drawing is only conditionally issued, and neither receipt nor possession thereof confers or transfers any right in, or license to use, the subject matter of the drawing or any design or technical information shown thereon, nor any right to reproduce this drawing or any part thereof except for manufacture by vendors for Pizza Time Theatre Inc. and for manufacture under the corporation's written license, no right to reproduce this drawing is granted or the subject matter thereof unless by written agreement with or written permission from the corporation.

Pizza Time Theatre Inc.
1213 Innsbruck Dr.
Sunnyvale, Ca. 94086

URAHD, CA

PIZZA TIME THEATRE

P.L.B.&CO.
PAUL L. BOSMAN AIA
C7254
PAUL L. BOSMAN & CO., INC. Architecture/Interior Design
800 Oak Grove Avenue Menlo Park CA 94025 415/326-4550

Sheet No.
T2
Of 13

File 8104 3

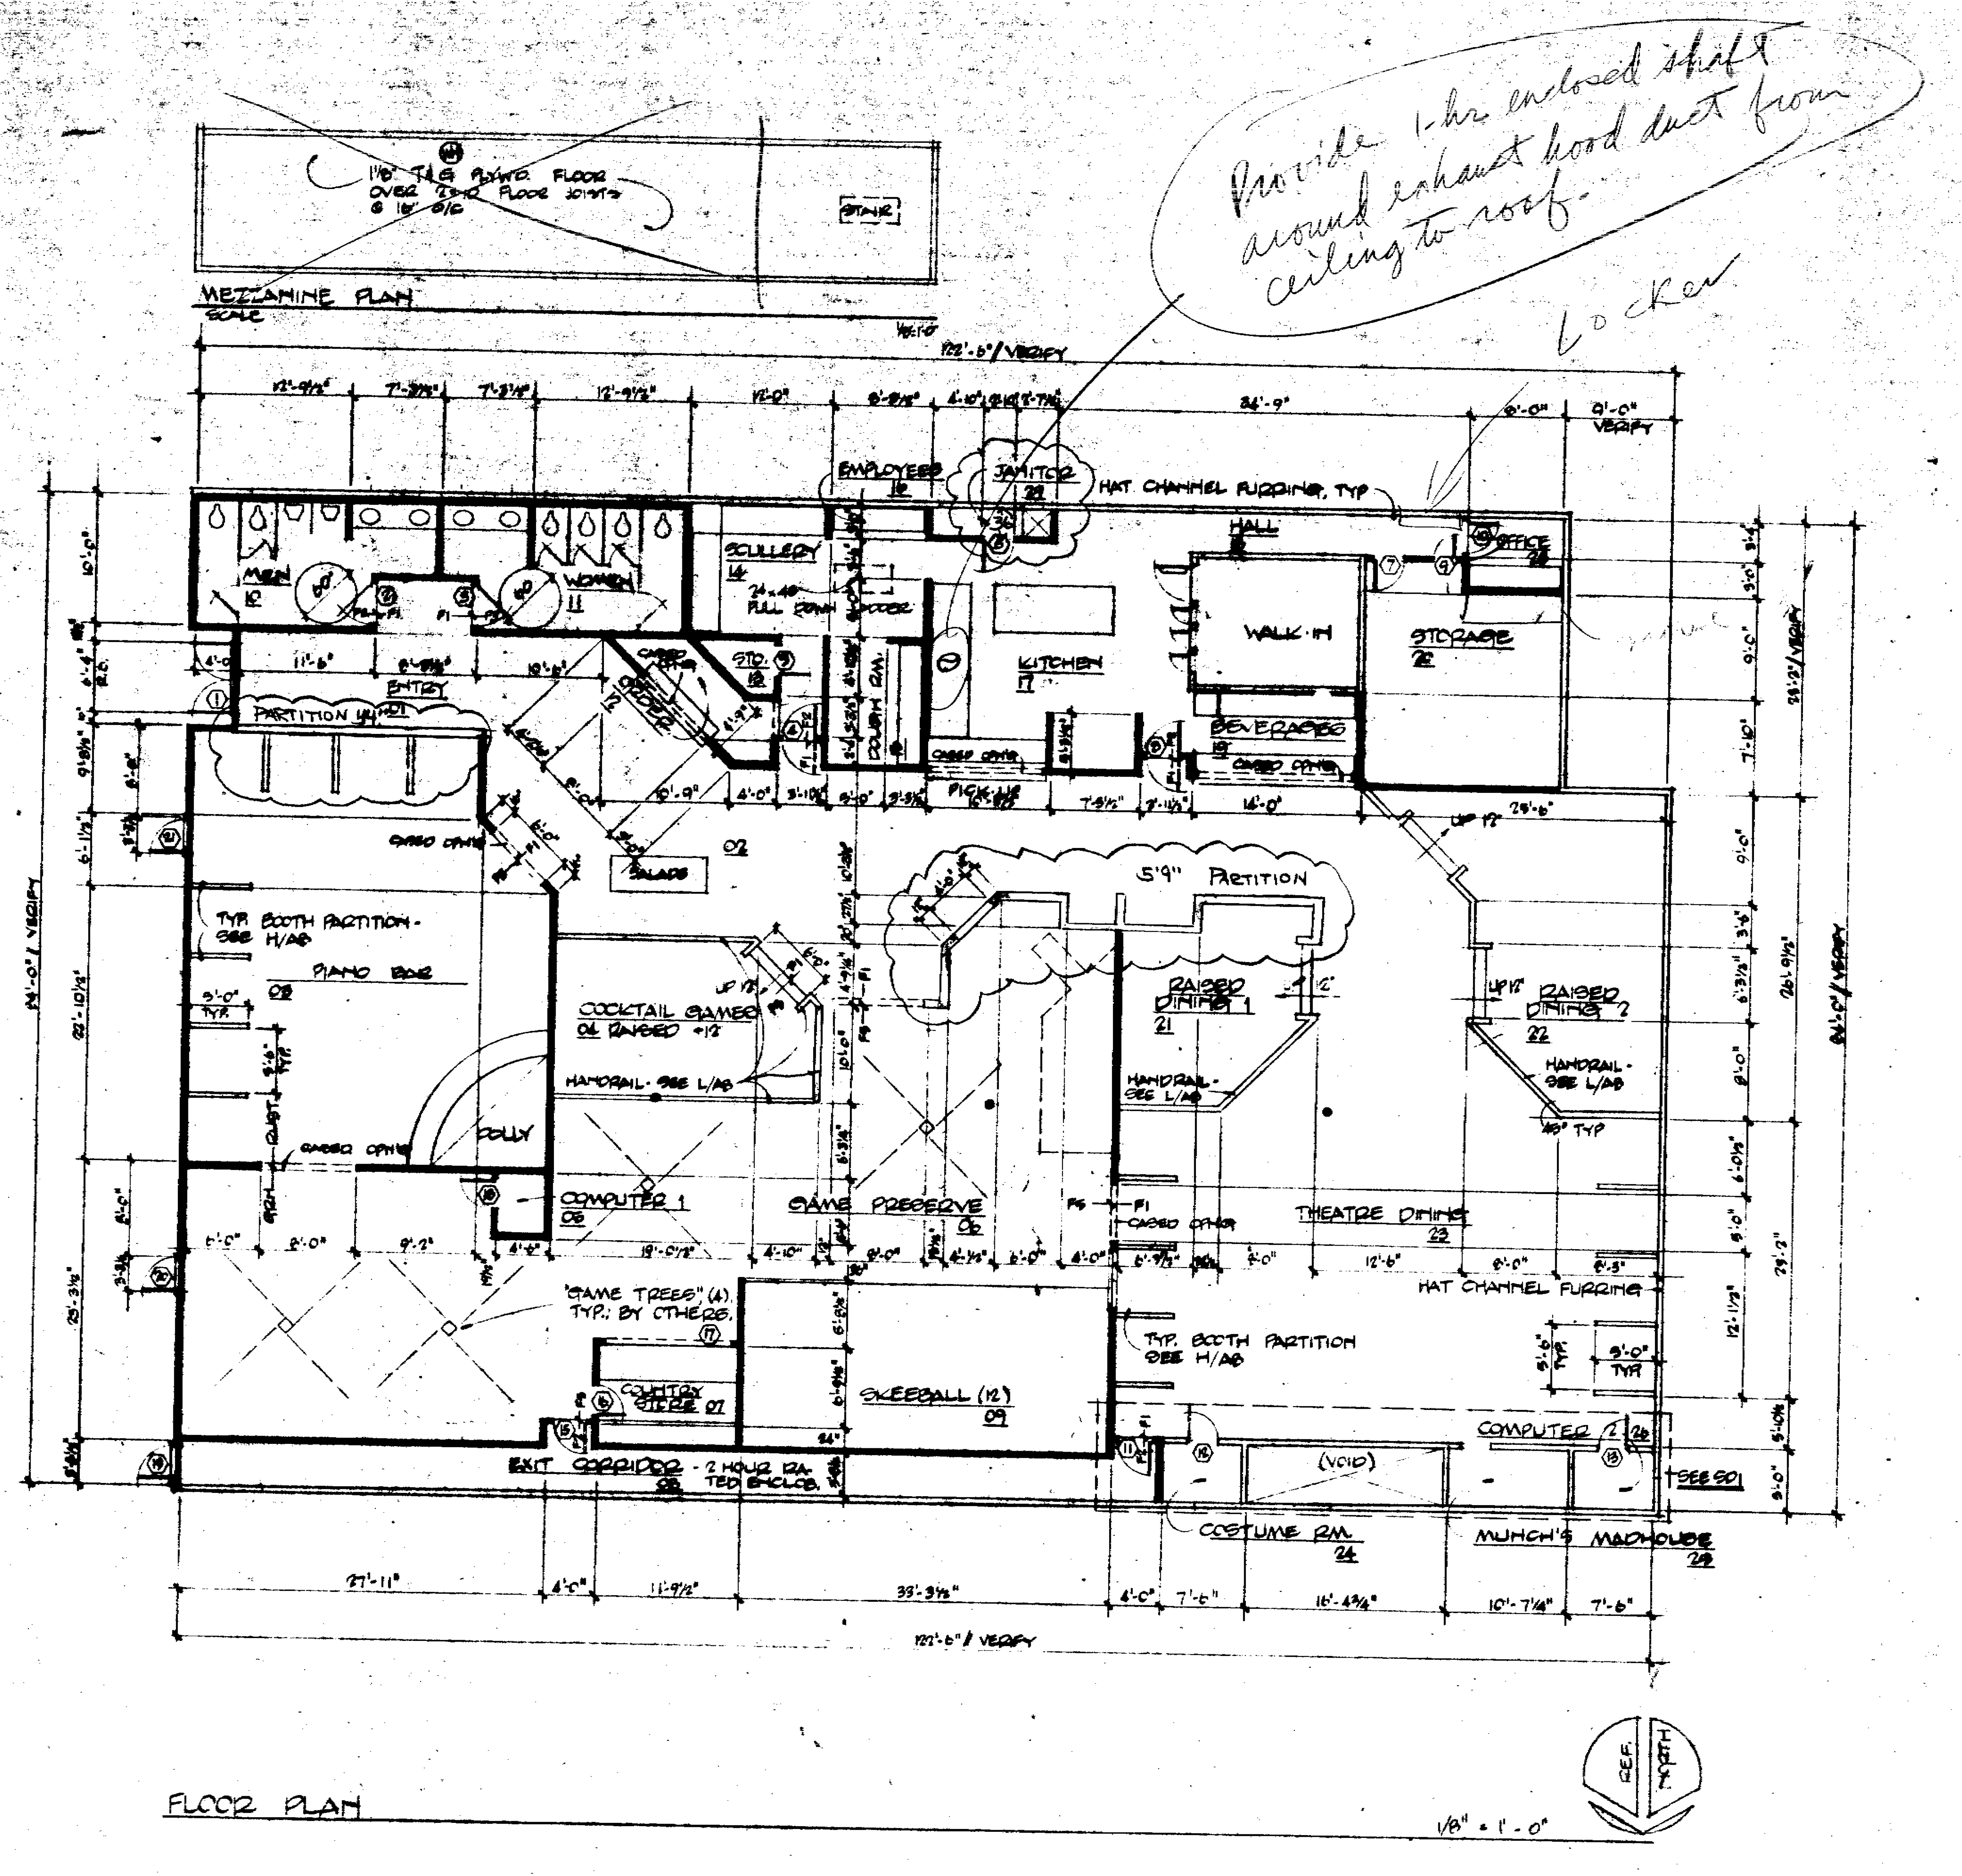

Provide 1-hr enclosed shaft around exhaust hood duct from ceiling to roof.

Locker

SYM.	DESCRIPTION
─┼─	DIM. TO FACE
─┼─	DIM TO CENTERLINE
2	ROOM NUMBER
⑨	DOOR MARK
(R)	REMOVE
(E)	EXISTING
(N)	NEW
▬	FULL HT. PARTITION
═	42" HT. PARTITION

NOTES

ALL DOORWAYS & WINDOWS IN PUBLIC AREAS, & ANY OTHER OPENINGS DESIGNATED "CASED OPENING", TO RECEIVE 2×8 CLEAR DOUG. FIR CASING. SEE A/A8.

ALL WINDOWS ARE 4'-0" W × 3'-0" H, HEADERS @ 6'-8¼", U.O.N.

AT ALL STEPS, PROVIDE 6" RISERS, 12" TREADS.

DOORWAY OPENINGS WHICH ARE NOT DIMENSIONED ARE TO BE LAID OUT 3" FROM THE NEAREST ADJACENT CORNER.

3

AREA TAKEOFFS

GAMES	3085.	29%
THEATRE DINING	3000.	28%
KITCHEN	1639.	16%
ENTRY & CIRC.	1230.	12%
CABARET	1153.	11%
BATHROOMS	436.	04%
TOTALS	10543.	100%

30024

PAUL L. BOSMAN AIA
ARCHITECT C7254

Date	Issued for:
8.7.81	PERMIT & BID
[illegible]	OWNER REVIEW
[illegible]	OWNER REVIEW

R.N.

d.

PIZZA TIME THEATRE

Pizza Time Theatre Inc.
1213 Innsbruck Dr.
Sunnyvale, Ca. 94086

SAN JOSE, CAL.

P.L.B.&CO.

PAUL L. BOSMAN & CO. INC Architecture/Interior Design
800 Oak Grove Avenue Menlo Park, CA 94025 415/326 4550

Sheet No.
A1
Of 13

File 8106-6

INTERIOR FINISH SCHEDULE

No	ROOM	FLOOR	BASE	WALLS				CEILING		REMARKS
				NORTH	EAST	SOUTH	WEST	MAT'L	HEIGHT	
01	ENTRY	F1	B1	W4	W4	W4	W4	C1	12'-0"	P4, P3 ABOVE 8'
02	PASSAGE	F1	B1	W4	W4	W4		C1	12'-0"	P4, P3 ABOVE 8'
03	PIANO BAR	F5	B1	W4.7	W4.7	W4.7	W4.7	C1	10'-0"	RUST CARPET, P4, P3 ABOVE 8'
04	COCKTAIL GAMES	F5	B1		W4.7		W4.7	C1	11'-0"	RUST CARPET, P4, P3 ABOVE 8'
05	COMPUTER 1	F1	B1	W5	W5	W5	W5	C3	8'-0"	P2
06	GAME PRESERVE	F5	B1	W4.7	W4.7	W4.7	W4.7	C1	12'-0"	GREEN CARPET, P4, P3 ABOVE 8'
07	COUNTRY STORE	F5	B1	W5	W5		W5	C1	10'-0"	GREEN CARPET, P5
08	EXIT CORRIDOR	F2	B1	W10	W10	W10	W10	C6	8'-0"	2 HOUR RATED ENCLOSURE, P2
09	SKEEBALL	F4	B1	W5	W4.7		W4.7	C1	12'-0"	
10	MEN	F3	B3	W3	W3	W3	W3	C2	8'-0"	CEILING PAINTED P1
11	WOMEN	F3	B3	W3	W3	W3	W3	C2	8'-0"	CEILING PAINTED P1
12	ORDER	F2	B2	W4	W4	W4	W4	C1	12'-0"	P4, P3 ABOVE 8'
13	STORAGE	F2	B2	W5	W5	W5	W5	C3	8'-0"	P2
14	SCULLERY	F2	B2	W3	W3	W3	W3	C3	8'-0"	
15	DOUGH RM.	F2	B2	W3	W3	W3	W3	C3	8'-0"	
16	EMPLOYEES	F2	B2		W3	W3	W3	C3	8'-0"	
17	KITCHEN	F2	B2	W3	W3	W3	W3	C3	8'-0"	
18	HALL	F2	B2	W5		W3	W5	C3	8'-0"	
19	BEVERAGES	F2	B2	W3		W3	W3	C3	8'-0"	
20	STORAGE	F2	B2	W5	W5	W5	W5	C3	8'-0"	P2
21	RAISED DINING	F5	B1		W4.7	W4.7		C1	11'-0"	P4, P3 ABOVE 8'
22	RAISED DINING	F5	B1			W4.7	W4.7	C1	11'-0"	P4, P3 ABOVE 8'
23	THEATRE DINING	F1	B1	W7	W4.7		W4.7	C1	12'-0"	
24	COSTUME RM.	F1	B1	W5	W5	W5	W5	C2	±6'-11"	P2
25	STORAGE	F1	B1	W5	W5	W5	W5	C2	5'-10"	P2
26	COMPUTER 2	F1	B1	W5	W5	W5	W5	C2	5'-10"	P2
27	MUNCH'S MADHOUSE	F5		W9	W9	W9	W9	C2	±6'-11"	GREEN CARPET OVER 1/2" FOAM PAD UP 5'
28	OFFICE	F2	B1	W5	W5	W5	W5	C3	8'-0"	P2
29	JANITOR	F2	B2	W3	W3	W3	W3	C3	8'-0"	

DOOR SCHEDULE

No	SIZE	TYPE	DOOR		FRAME		HARDWARE	REMARKS
			MAT'L	CORE	MAT'L	FIN.		
1	PR. 3070	A	ALUM.	-	ALUM.	-	G, H, L, T, W	KAWNEER SER. 350
2	3068	B	WD.	SOL.	2x8	STAIN	C, D, E, G, H, M	
3	3068	B	WD.	SOL.	2x8	S	C, D, E, G, H, M	
4	3068	C	ALUM.	-	2x8	S		ELIASON LWP 24, HDWE. INCL.
5	2668	B	WD.	HOL.	(WD)	PAINT	A, H	
6	2868	B	WD.	SOL.	(WD)	P	A, H	
7	3068	B	WD.	SOL.	(WD)	P	A, G, H, C	
8	3068	C	ALUM.	-	2x8	S		ELIASON LWP 24, HDWE. INCL.
9	2468	B	WD.	SOL.	(WD.)	P	(VERIFY W/ OWNER) A, H	
10	2868	B	WD.	SOL.	(WD)	P	A, G, H, P	
11	3068	B	WD.	SOL.	2x8	S	G, H, K	EMERG. EXIT - 2 HOUR ASSEMBLY
12	2668	B	WD.	SOL.	2x8	S	A, D, G, H, W	
13	2468	B	WD.	SOL.	(WD.)	S	A, D, H, C	
14								
15	3068	B	WD.	SOL.	2x8	S	G, H, K.	EMERGENCY EXIT - 2 HOUR ASS.
16	2468	B	WD.	SOL.	2x8	S	A, H	
17	10690	STL.	ROLLING	DOOR	2x8	P		INSTALLED BY G.C.
18	3068	B	WD.	SOL.	2x8	S	A, D, H	
19	3070	B	WD.	SOL.	2x8	S	G, H, K, T	EMERGENCY EXIT
20	3070	B	WD.	SOL.	2x8	S	G, H, K, T	EMERGENCY EXIT
21	3070	B	WD.	SOL.	2x8	S	G, H, K, T	EMERGENCY EXIT

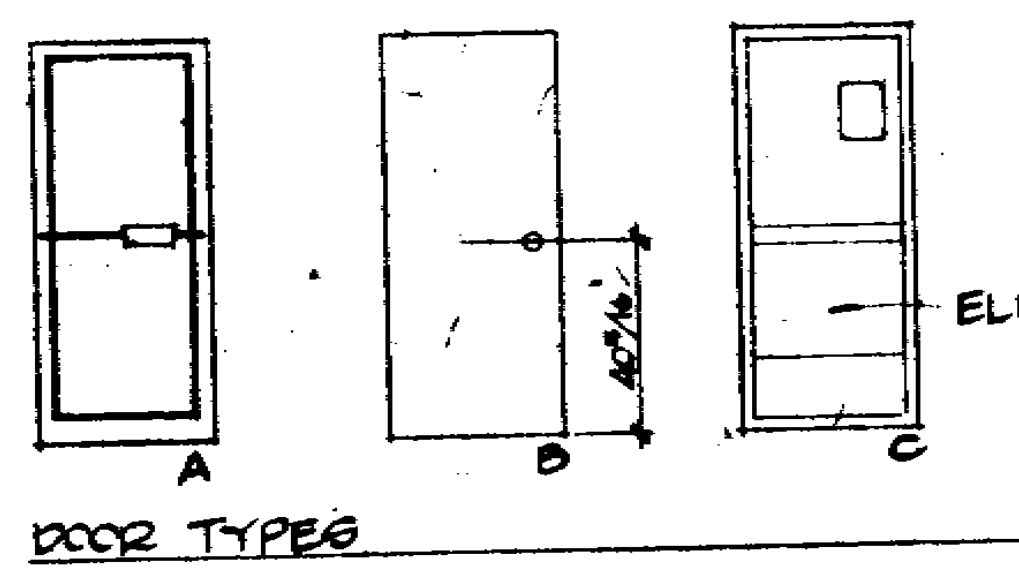

WALL SCHEDULE

No	DESCRIPTION
W1	CONCRETE
W2	CONCRETE W/ SMOOTH SKIM COAT OF PLASTER
W3	FIBERGLAS REINFORCED POLYESTER (F.R.P.) OVER W6
W4	T1-11 PLYWD. OVER W5 - SEE WALL SECTION (D/A8)
W5	5/8" GYPSUM WALL BOARD (G.W.B.) PAINTED
W6	5/8" WATERPROOF G.W.B.
W7	1" TECTUM
W8	1/2" ABS PLAS. LAM. OVER 5/8" PART. BD.
W9	1/2" SMOOTH PLYWD. TO CEILING
W10	2 LAYERS 5/8" TYPE 'X' G.W.B.
P1	WHITE ENAMEL - GLOSS
P2	WHITE ENAMEL - SEMI GLOSS
P3	BROWN
P4	ORANGE
P5	BLACK

FLOOR SCHEDULE

No	DESCRIPTION
F1	3/32" KENTILE No 735-M YORKTOWN BRICK 9" x 9" VAT
F2	3/32" FLINTKOTE CLASSIC CL-12 V.A.T. (OR EQUAL)
F3	ARMSTRONG CORLON No 86383 - COVE UP 6" (BROWN)
F4	CONCRETE W/ 2 COATS THOMPSON'S WATER SEAL
F5	CARPET (FBO)

CEILING SCHEDULE

No	DESCRIPTION
C1	2'-0" x 4'-0" SUSPENDED 'T'-BAR - ARMSTRONG CORTEGA COFFEE
C2	1/2" G.W.B.
C3	2'-0" x 4'-0" SUSP. 'T'-BAR W. WASHABLE TILE, VINYLROCK TILES
C4	EXISTING CEILING
C5	SMOOTH PLYWOOD
C6	2 LAYERS 5/8" TYPE 'X' GWB

BASE SCHEDULE

No	DESCRIPTION
B1	4" TOPSET RUBBER BASE - BROWN
B2	6" TOPSET RUBBER BASE - BROWN
B3	SHEET VINYL FLR'G COVED UP 6"

HARDWARE SCHEDULE

No	DESCRIPTION
A	LOCK; SCHLAGE 'D' SERIES ORBIT 108
B	LOCK; SCHLAGE 'C' SERIES METEOR 108
C	KICKPLATE BRONZE 24" HIGH x DOOR WIDTH
D	LOUVRE; BRONZE
E	DOOR PULL
F	
G	CLOSER; NORTON
H	STOP QUALITY
K	PANIC HARDWARE - ALARM LOCK # 702
L	PANIC HARDWARE (INTEGRAL W/GLASS DOOR)
M	PUSH PLATE (BRONZE)
P	PEEP HOLE
T	THRESHOLD
W	DOORBELL

WALL FINISH SCHEDULE

No	DESCRIPTION
T1	ROUGH, KNOCK DOWN TEXTURE, OVER W5
T2	SMOOTH, LIGHT TEXTURE STIPPLE ENAMEL, OVER W5

30024

PAUL L. BOSMAN, ARCHITECT
C-7864

Date	Issued for
6-7-81	PERMIT & BID

d.

Pizza Time Theatre Inc.
1213 Innsbruck Dr.
Sunnyvale, Ca. 94086

SAN JOSE, CAL.

P.L.B.&CO.
PAUL L BOSMAN & CO. INC Architecture/Interior Design
800 Oak Grove Avenue Menlo Park CA 94025 415/326-4550

Sheet No. A2
Of 13

File 8106-6

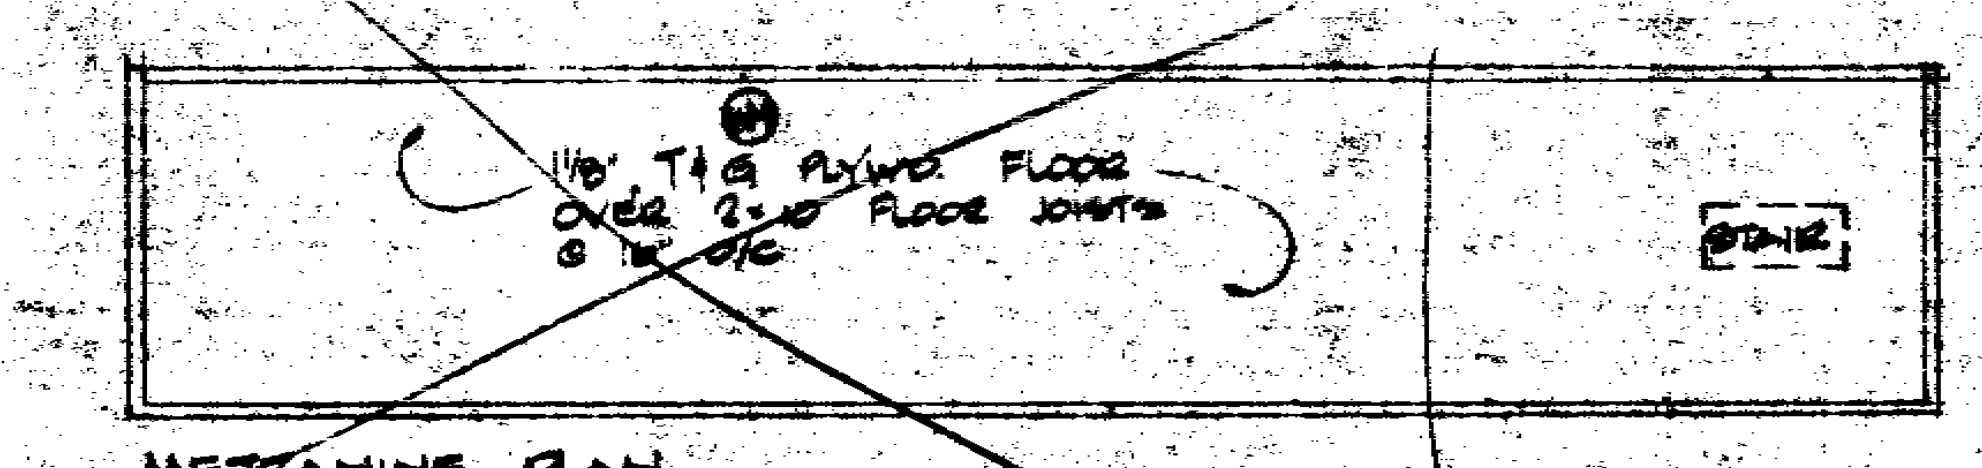

MEZZANINE PLAN
SCALE 1/8"=1'-0"

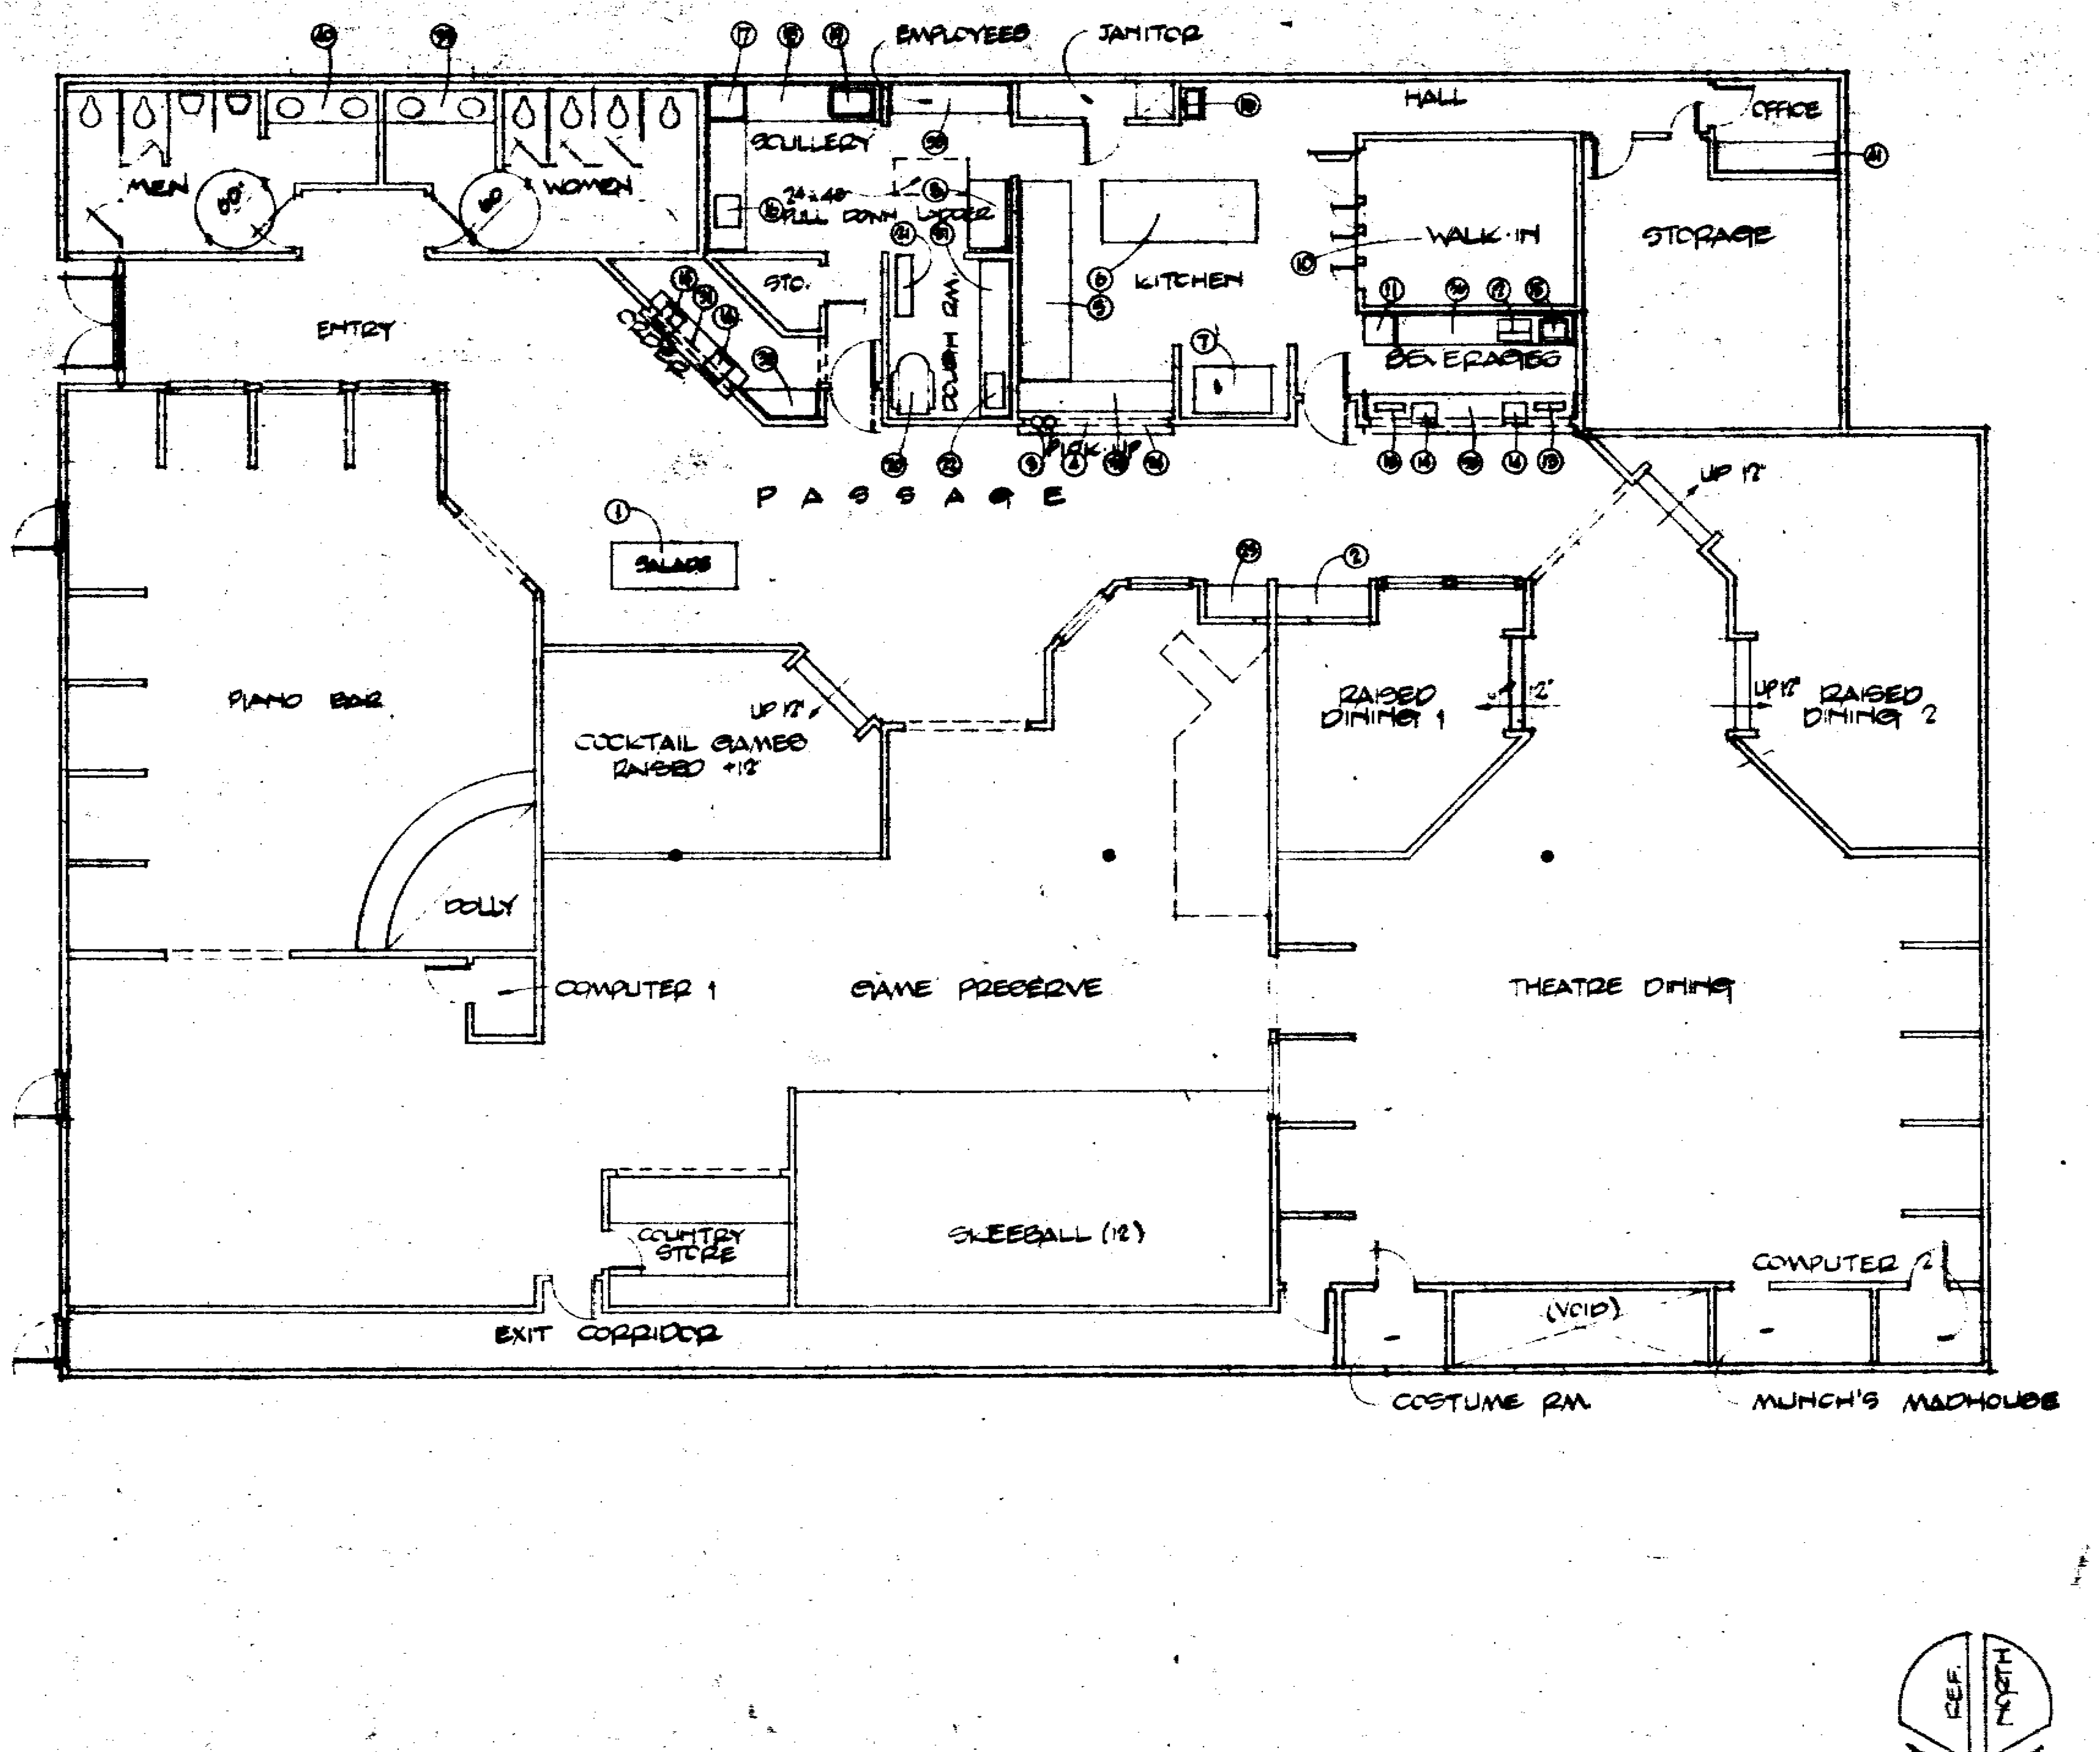

EQUIPMENT PLAN 1/8" = 1'-0"

NO.	DESCRIPTION
1	SALAD BAR
2	SUNDAE BAR
3	HEAT LAMPS (2)
4	HEAT SHELF
5	OVEN
6	MAKE-UP TABLE
7	ICE MACHINE & BIN
8	FREEZER
9	MET. SHELVING
10	WALK-IN REFRIG.
11	ICE CREAM MACH.
12	COFFEE MACH.
13	SODA TOWERS
14	CASH REGISTERS (4)
15	HAND SINK (2)
16	PRE-RINSE
17	DISH MACHINE
18	DISH TABLE
19	POT SINK
20	MIXER
21	MET. SHELVING
22	DOUGH ROLLER
23	SANDWICH COUNTER
24	
25	
26	
27	
28	
29	
30	
	CASEWORK - P/L TOPS
31	ORDER
32	COUNTER
33	CUT TABLE
34	PICK-UP
35	BAR
36	BACK BAR
37	DOUGH TABLE
38	COUNTER
39	VANITY
40	VANITY
41	COUNTER

30084

5

PAUL L. BOSMAN AIA
ARCHITECT C7254

R.N.	8.7.81	PERMIT & BID
	2/19/81	OWNER REVIEW
	2/7/81	OWNER REVIEW
d.	Date	Issued for:

Pizza Time Theatre Inc.
1213 Innsbruck Dr.
Sunnyvale, Ca. 94086

SAN JOSE, CAL.

NOTICE TO ALL PERSONS RECEIVING THIS DRAWING [illegible]

P.L.B.&CO.
PAUL L BOSMAN & CO. INC Architecture/Interior Design
8000 Oak Grove Avenue Menlo Park CA 94025 415/326-4550

Sheet No.
A3
Of 13

File 8106-6

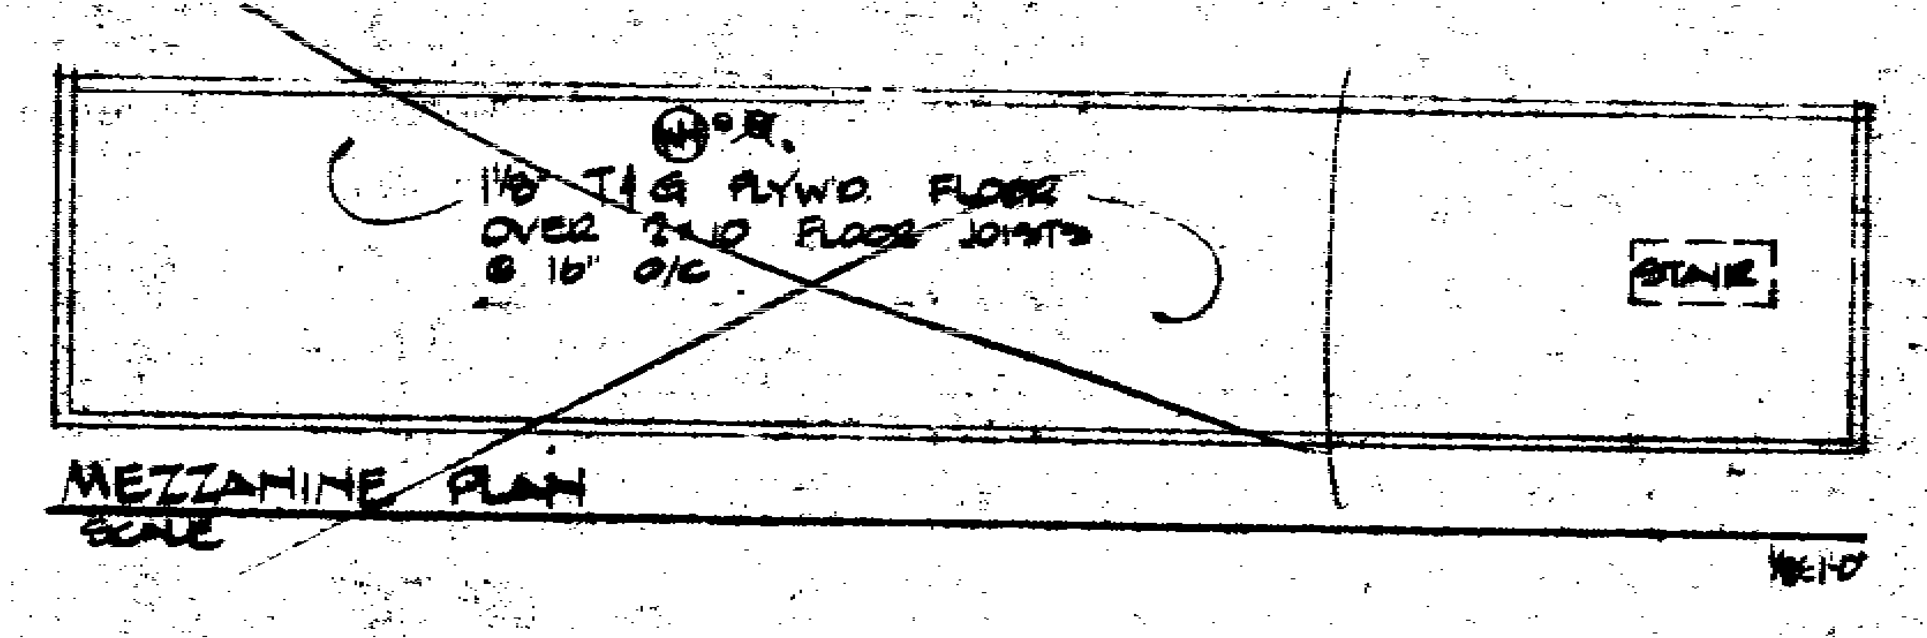

~~MEZZANINE PLAN~~
~~SCALE~~ 1/8"=1'-0"

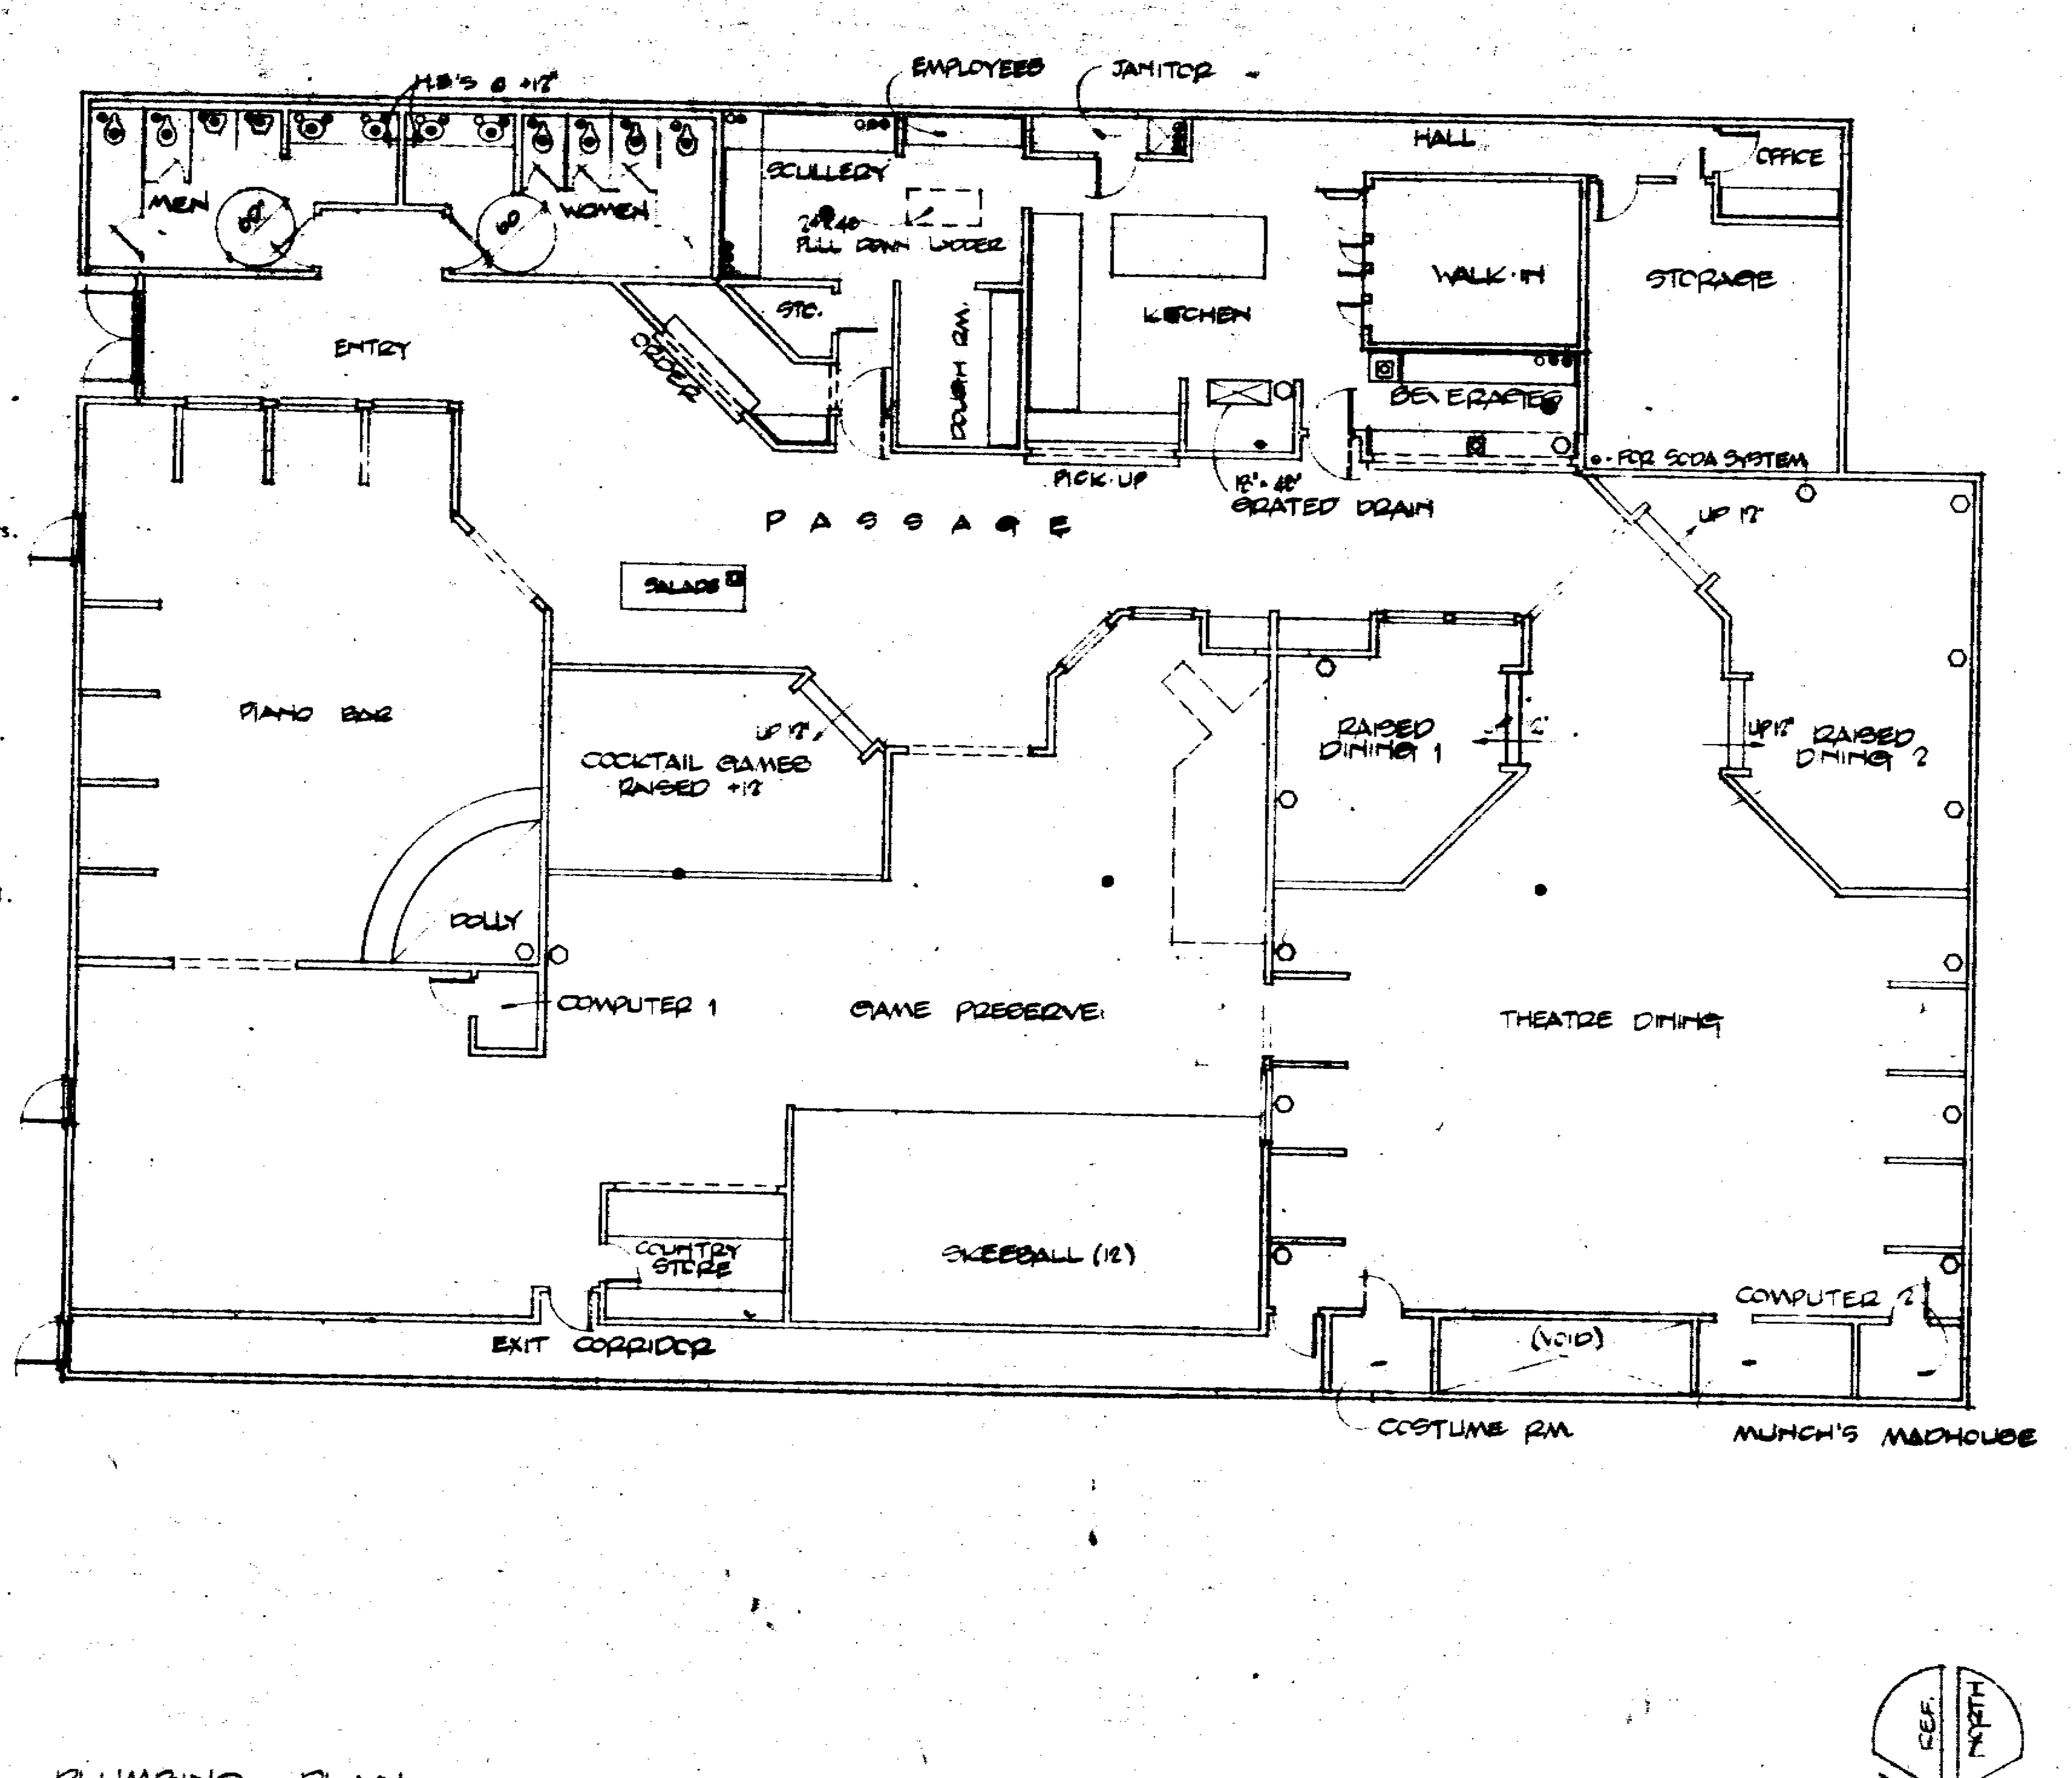

PLUMBING PLAN 1/8" = 1'-0"

1. Water Closets: American-Standard Afton toilet 2206.027 with Church seat 5320.536- use 481310 Bolt Caps, Sloan Royal 110 Flush valve.
2. Urinals: American-Standard Trimbrook 6560.015.
3. Lavatories: American-Standard Circlyn 18" diameter 3201.035, 4" centers.
4. Service Sink: American-Standard Akron Service Sink 7606.016 with 8379.026 Rim Guard.
5. Water Heater: 85 gallon 285,000 BTU fast recovery, Selection left to contractor's discretion.
6. Floor Sinks: Standard 9" x 9' x 6' deep. Provide cover grates.
7. Toilet Paper Dispensers: Bobrick 80288, surface mounted; one per stall. Quantity: 8
8. Soap Dispensers: Bobrick 88295, counter mounted; one per restroom Quantity: 2
9. Hand Dryers: World 974, wall mounted at 44", one per restroom. Quantity: 2
10. Feminine Napkin Disposal: Bobrick B270, Surface mounted, one per stall. Quantity: 4
11. Grab Bars: Bobrick B6160 Series, one set per Handicapped stall. Quantity: 2 sets
12. PROVIDE RECESSED LOCKABLE HOSE BIB IN RESTROOMS.

GREASE TRAP LOCATION
TO REAR OF
SUBJECT BUILDING

SYM.	DESCRIPTION
◁	WATER CLOSET
D	URINAL
●	FLOOR DRAIN
▣	FLOOR SINK
●	DRAIN LINE
○	HOT WATER
●	COLD WATER
☒	GAS
○	AIR DROP

NOTE·
1. MOUNT ONE URINAL LOW FOR CHILDREN.
2. INSTALL GREASE TRAP PER LOCAL SANITARY CODES

Date	Issued for:	
8.7.81	PERMIT & BID	
12/9/81	OWNER REVIEW	
12/4/81	OWNER REVIEW	
		R.H.
		d.

Pizza Time Theatre Inc.
1213 Innsbruck Dr.
Sunnyvale, Ca. 94086
SAN JOSE, CAL.

3009r

P.L.B.&CO.
PAUL L BOSMAN & CO. INC. Architecture/Interior Design
800 Oak Grove Avenue Menlo Park CA 94025 415/326 4550

6

30024

PAUL L BOSMAN AIA
ARCHITECT C7254

Sheet No. A4
Of 13

File 8106-6

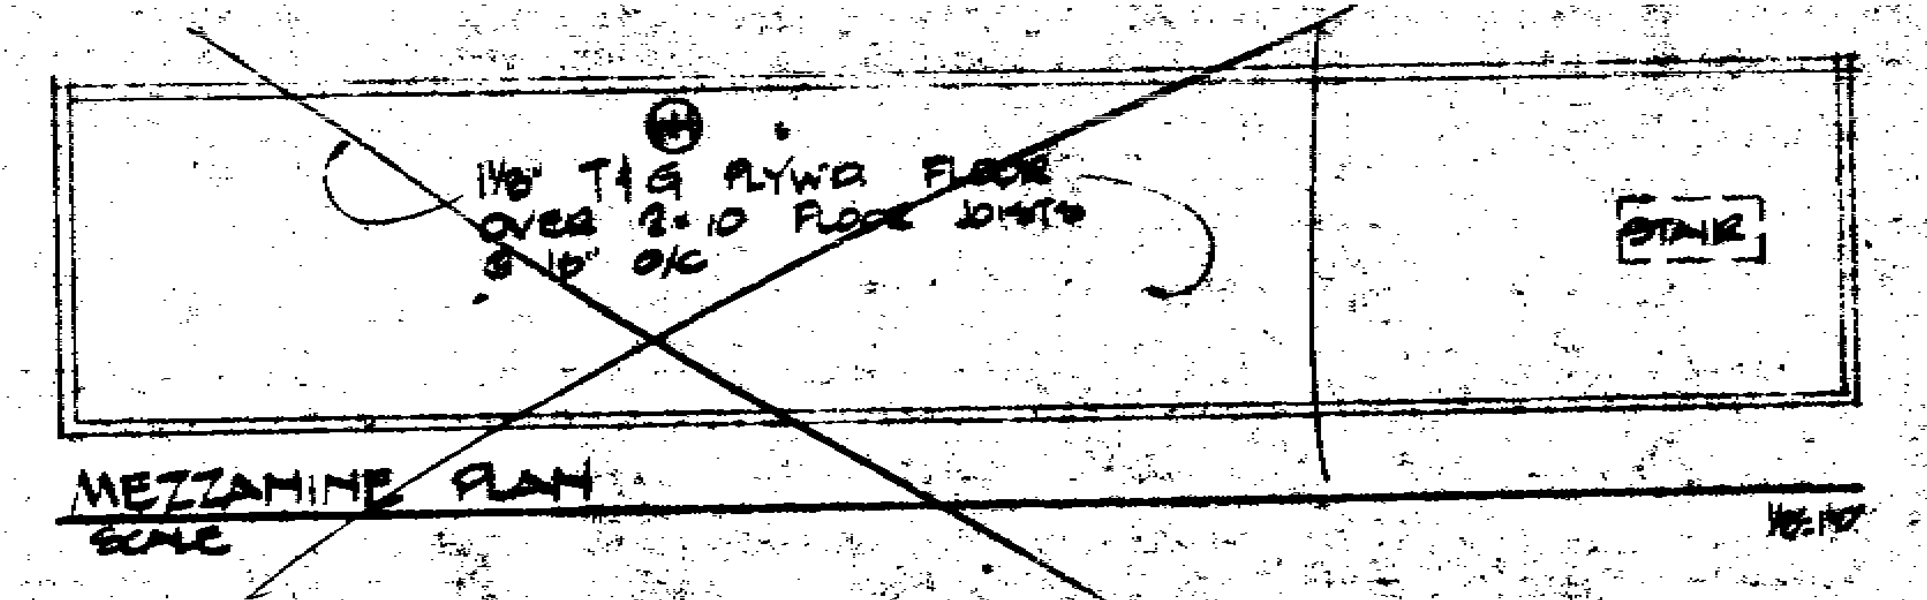

MEZZANINE PLAN
SCALE 1/8"=1'0"

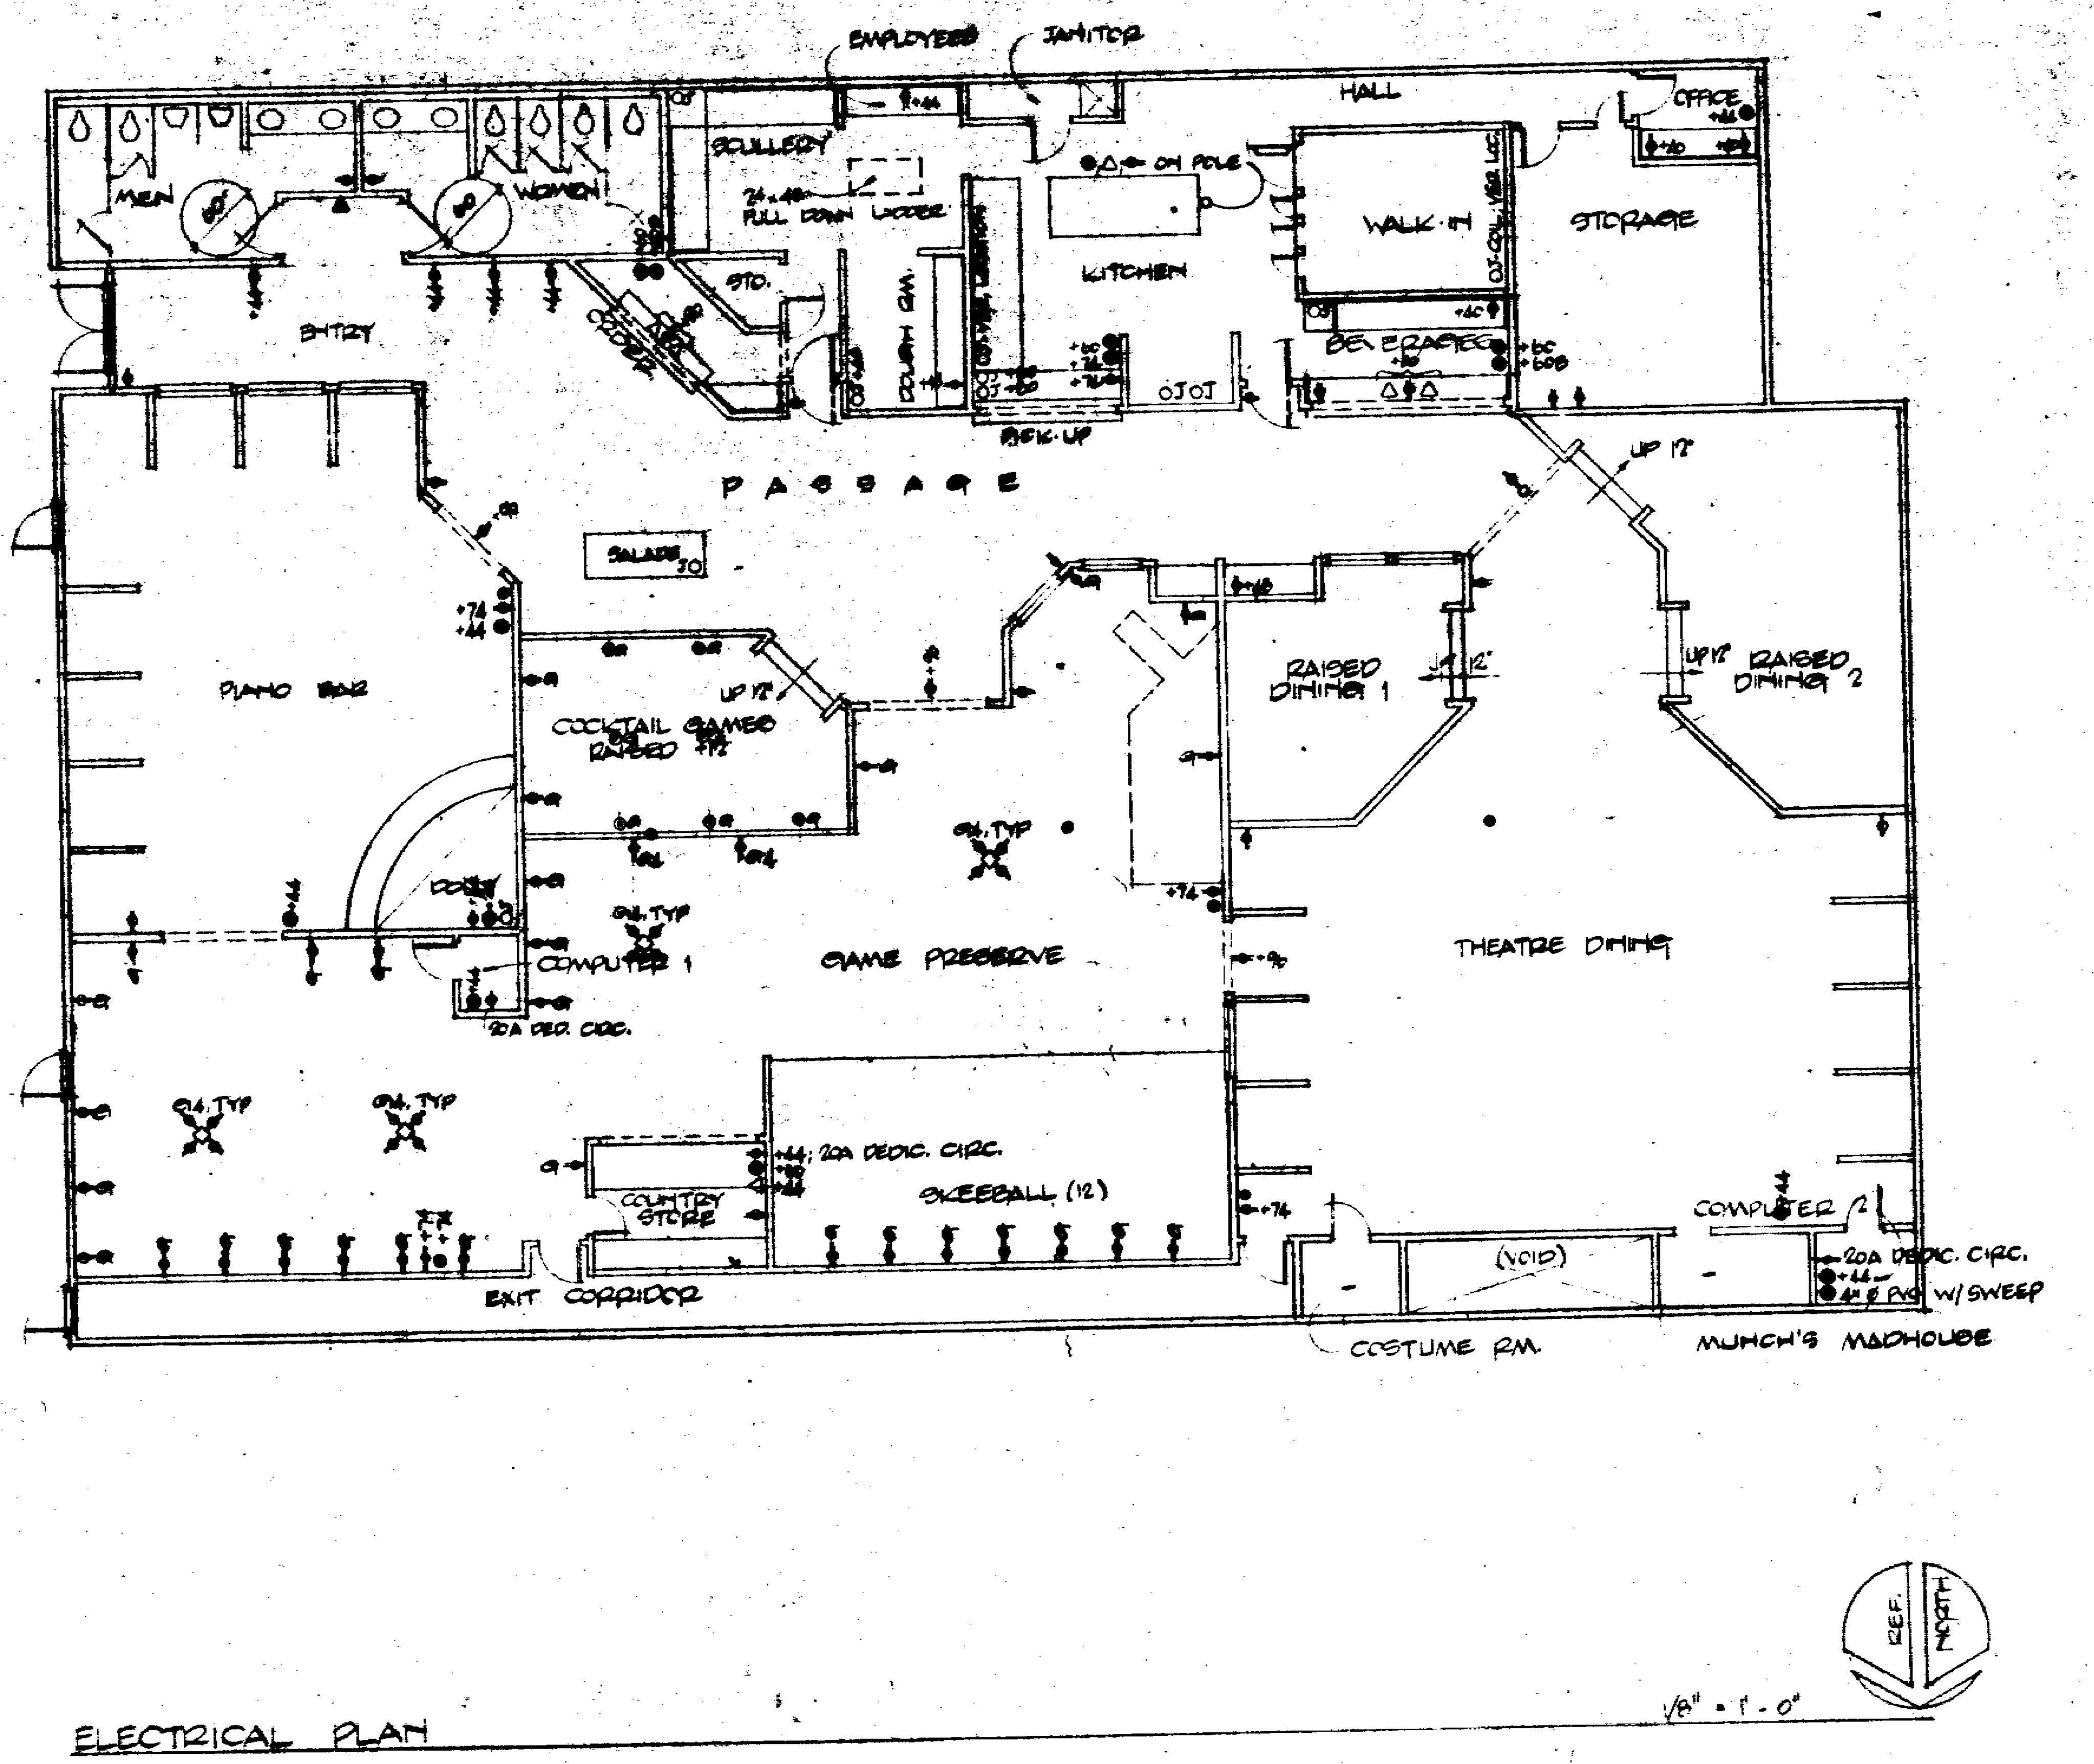

ELECTRICAL PLAN

1. Provide Electrical service in Mechanical Room for Air Compressor and Air Dryer; ⅓ HP dedicated service. See Notes, Sht, T2.
2. Provide 20 Amp Circuit for Exterior Illuminated Sign, to work through time clock.
3. Provide Electrical Service for exterior lighting in Ticket Booth and Poster Display cases, to work through time clock.
4. Provide doorbell under Ticket Booth to ring in kitchen.
5. Provide Doorbell at Front Entry to ring in kitchen.
6. All cover plates in Kitchen to be metal.
7. All wiring to be per NEC, Section 518-3.
8. All Exit Signs to be on seperate circuit.

SYM.	DESCRIPTION
⊖	DUPLEX OUTLET
⊖G	'GAME' DUPLEX 2 PER 20A CIRCUIT
⊖G4	'GAME' 4-PLEX 1 PER 20A CIRCUIT
⊙	FLOOR 'GAME' DUPLEX 2 PER 20A CIRCUIT
OJ	JUNCTION BOX
●24	2" ABS RACEWAY
●44	1/2" ABS RACEWAY
●co	3/4" ABS RACEWAY
●coo	2" ABS RACEWAY
●74	3/4" ABS RACEWAY
●96	1/2" ABS RACEWAY
●	TV MONITOR, +74", W/ 1/2" ABS RACEWAY
▲	PUBLIC TELEPHONE
▽	DEDICATED 20A TWISTLOCK ISOL. GROUND CIRCUIT
⊖C	OUTLET @ CEILING

NOTE
VERIFY LOCATION & ELECTRICAL REQ'MTS. OF HAND DRYERS @ BATHROOMS.

1

30024

30084

PAUL L. BOSMAN AIA
ARCHITECT C7254

Date	Issued for	
8.7.81	AGENT & BID	R.N.
9/17/81	OWNERS REVIEW	
~~9/7/81~~	~~OWNER REVIEW~~	
		d.

NOTICE TO ALL PERSONS RECEIVING THIS DRAWING CONFIDENTIAL: Reproduction forbidden without the specific written permission of Pizza Time Theatre Inc. of Sunnyvale California. [illegible]

Pizza Time Theatre Inc.
1213 Innsbruck Dr.
Sunnyvale, Ca. 94086

SAN JOSE, CAL.

P.L.B.&CO.
PAUL L BOSMAN & CO. INC Architecture Interior Design
800 Oak Grove Avenue Menlo Park CA 94025 415/326 4550

Sheet No.
A5
Of 13

File 8106·6

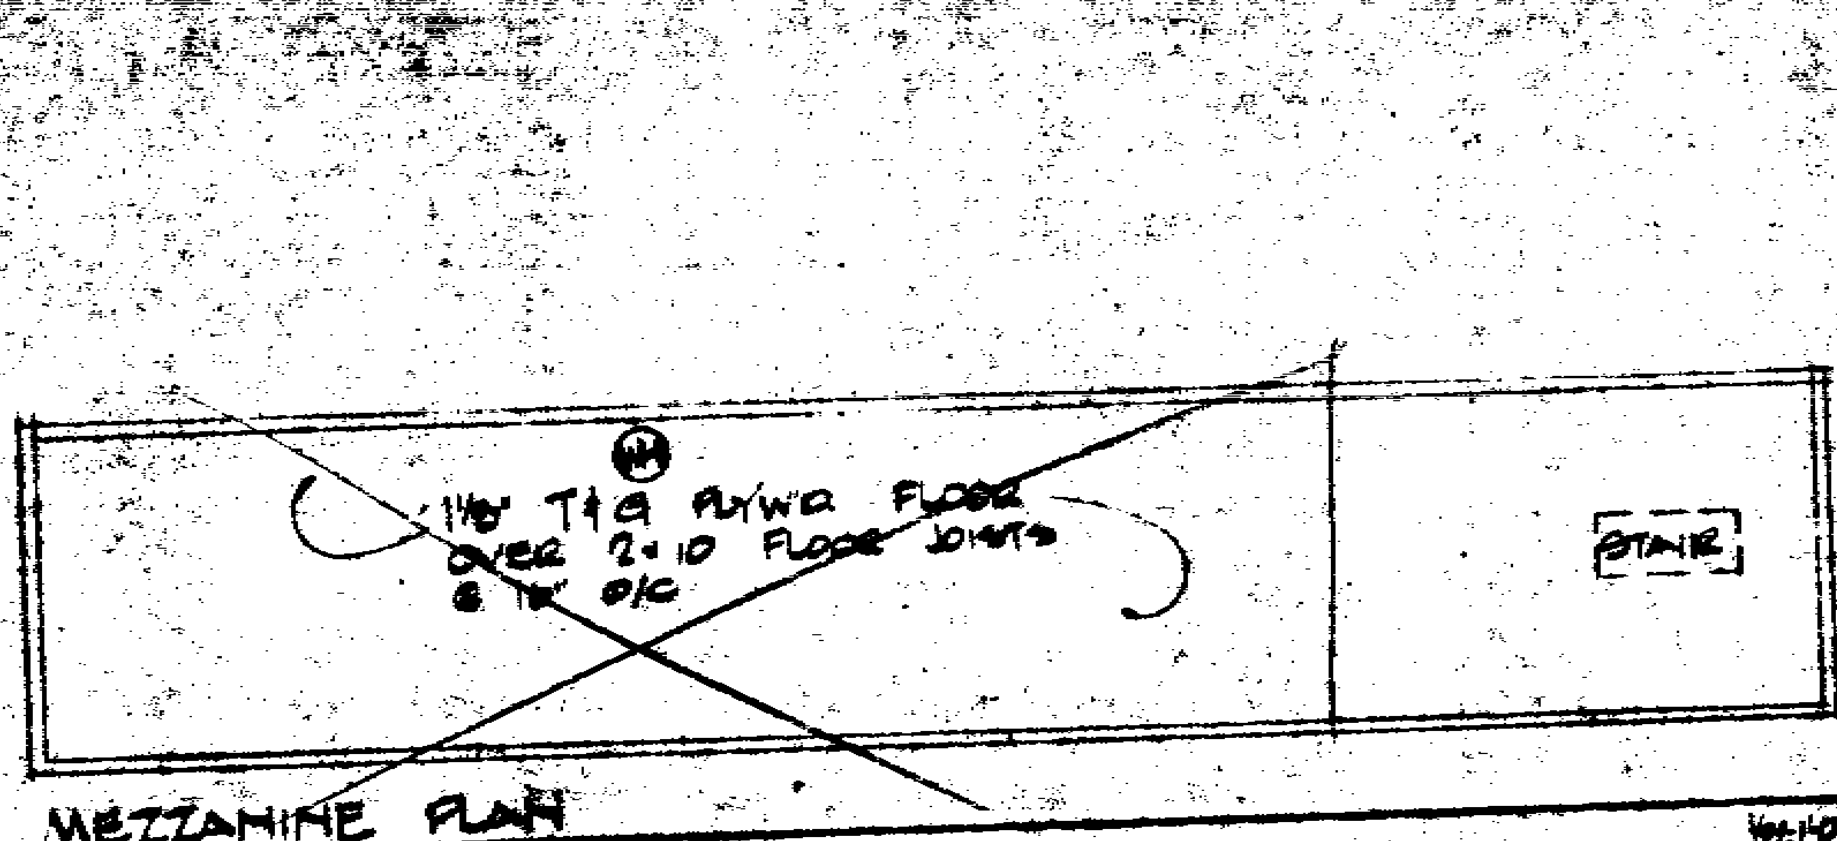

MEZZANINE PLAN
SCALE 1/8"=1'-0"

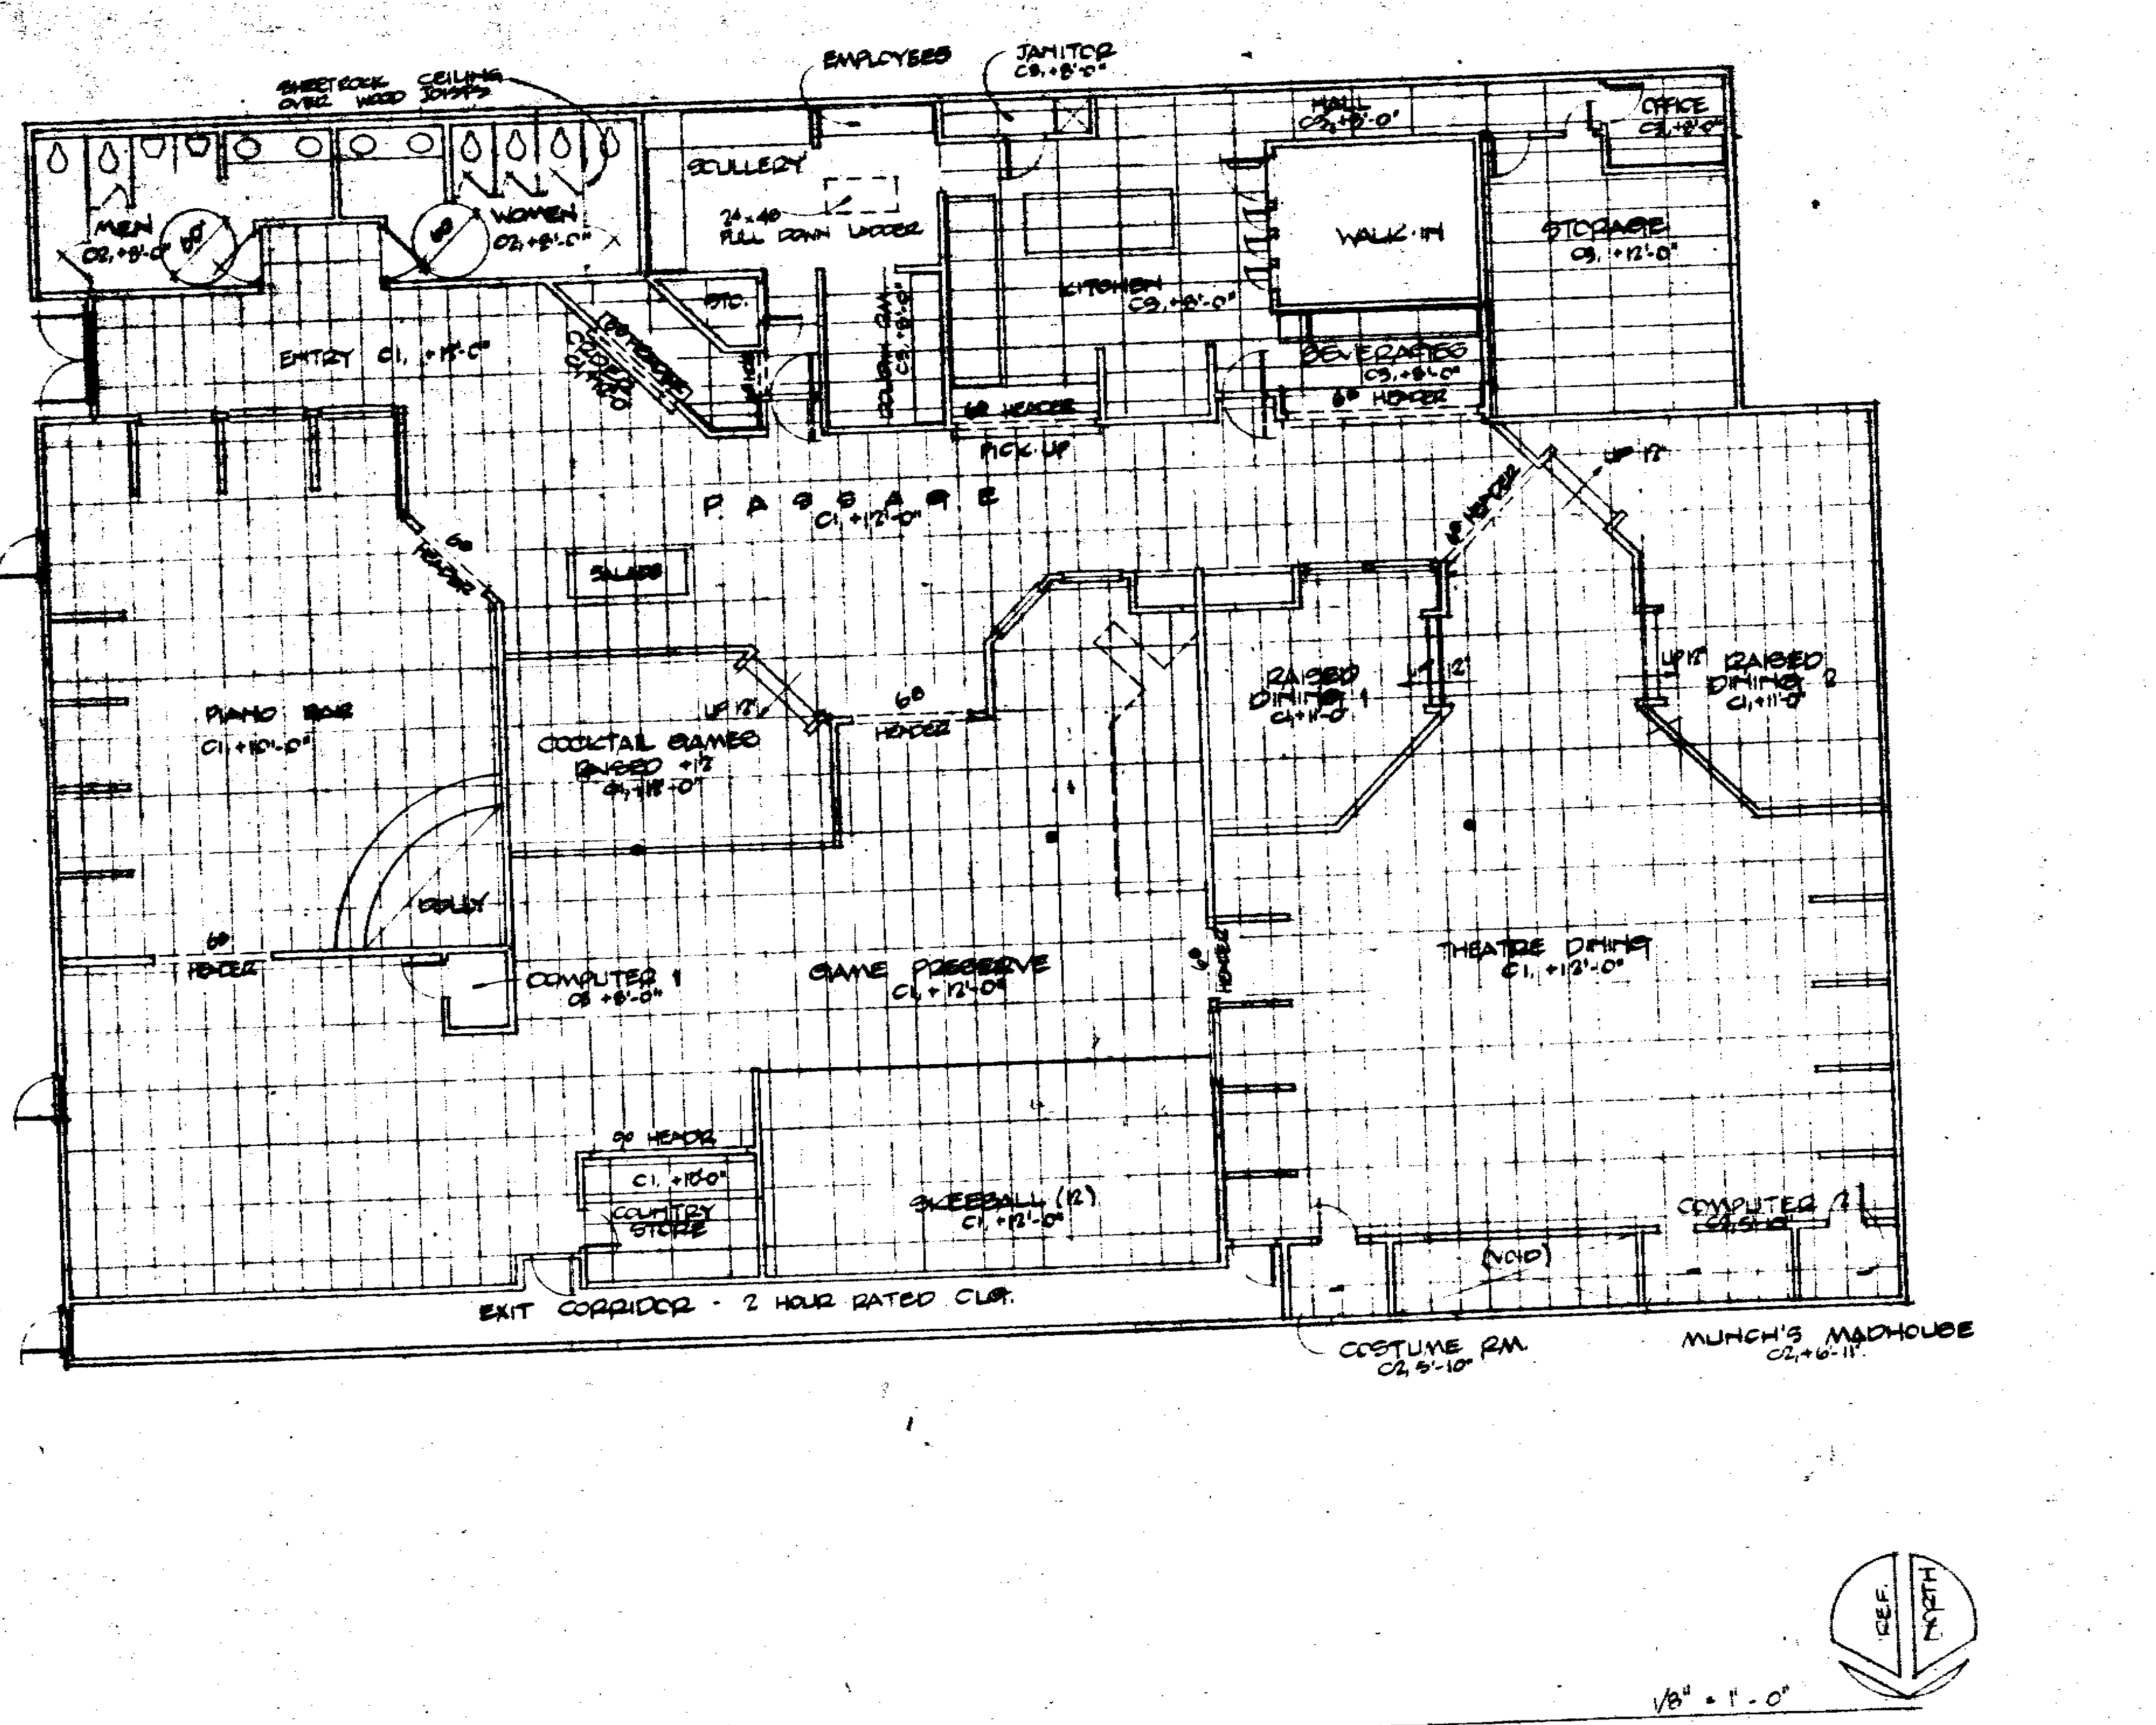

REFLECTED CEILING PLAN
1/8" = 1'-0"

SYM	DESCRIPTION
◐	150 CFM EXH. FAN (1500 CFM @ OVEN)

NOTE

SEE SCHEDULES, SHT. A2

PROVIDE HVAC SUPPLY @ ALL COMPUTER ROOMS.

CEILING TILE SELECTIONS TO BE VERIFIED BY OWNER. KITCHEN, SCULLERY, DOUGH ROOM, HALL, JANITOR RM, OFFICE, EMPLOYEE AREA, BAR & ORDER AREA TO RECEIVE WASHABLE TILE.

HEADERS FOR ALL CASED OPENINGS TO BE SET @ +6'-8¼"

8

30024

PAUL L BOSMAN AIA
ARCHITECT C7254

	Date	Issued for:
R.T.	8.7.81	BLANT & BID
	9/14/81	OWNER REVIEW
d.	9/4/81	OWNER REVIEW

Pizza Time Theatre Inc.
1213 Innsbruck Dr.
Sunnyvale, Ca. 94086

SAN JOSE, CAL.

P.L.B.&CO.
PAUL L BOSMAN & CO. INC. Architecture/Interior Design
800 Oak Grove Avenue Menlo Park, CA 94025 415/326 4550

Sheet No.
A6
Of 13

File 8106-6

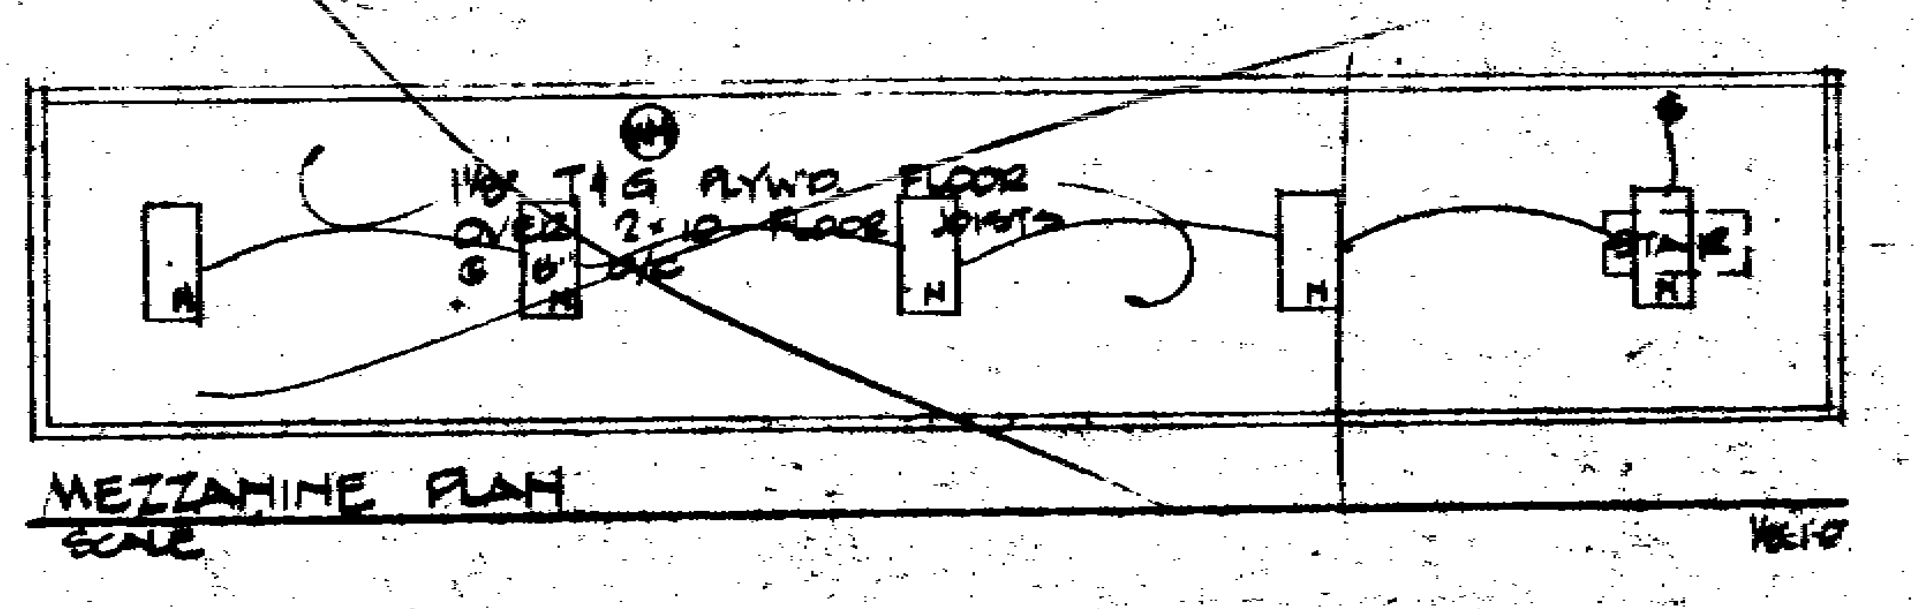

MEZZANINE PLAN
SCALE 1/4"=1'-0"

LIGHTING FIXTURE SCHEDULE

symbol	description	lamp
A	Capri CT-140 Black	150W
B	Capri CT-140 Black,	150W
C	Capri PC-571 Black #8	75W
D	Capri A-190	150W
E	Exit Light	
F	Emergency Light (battery pack as req'd)	
G	Capri A-160	75W
H	Hubbell RP-214 RV Black	60W
K	Custom Fixture FBO	
L	Muti-bulb strip lighting	
M	2 x 4 Drop-in Flourescent 2 - lamp	40W
N	2 x 4 Surface Flourescent 2 - lamp	40W
P	Walk-in cooler light vapor-proof cover	60W
R	Capri R-9 Shallow Recessed	60W
S	1 x 4 Flourescent (utility)	40W
T	Utility Fixture	75W
U	Step safety lights - verify w/ owner	
V	Capri CT-140 Black, on track base, Green lamp	

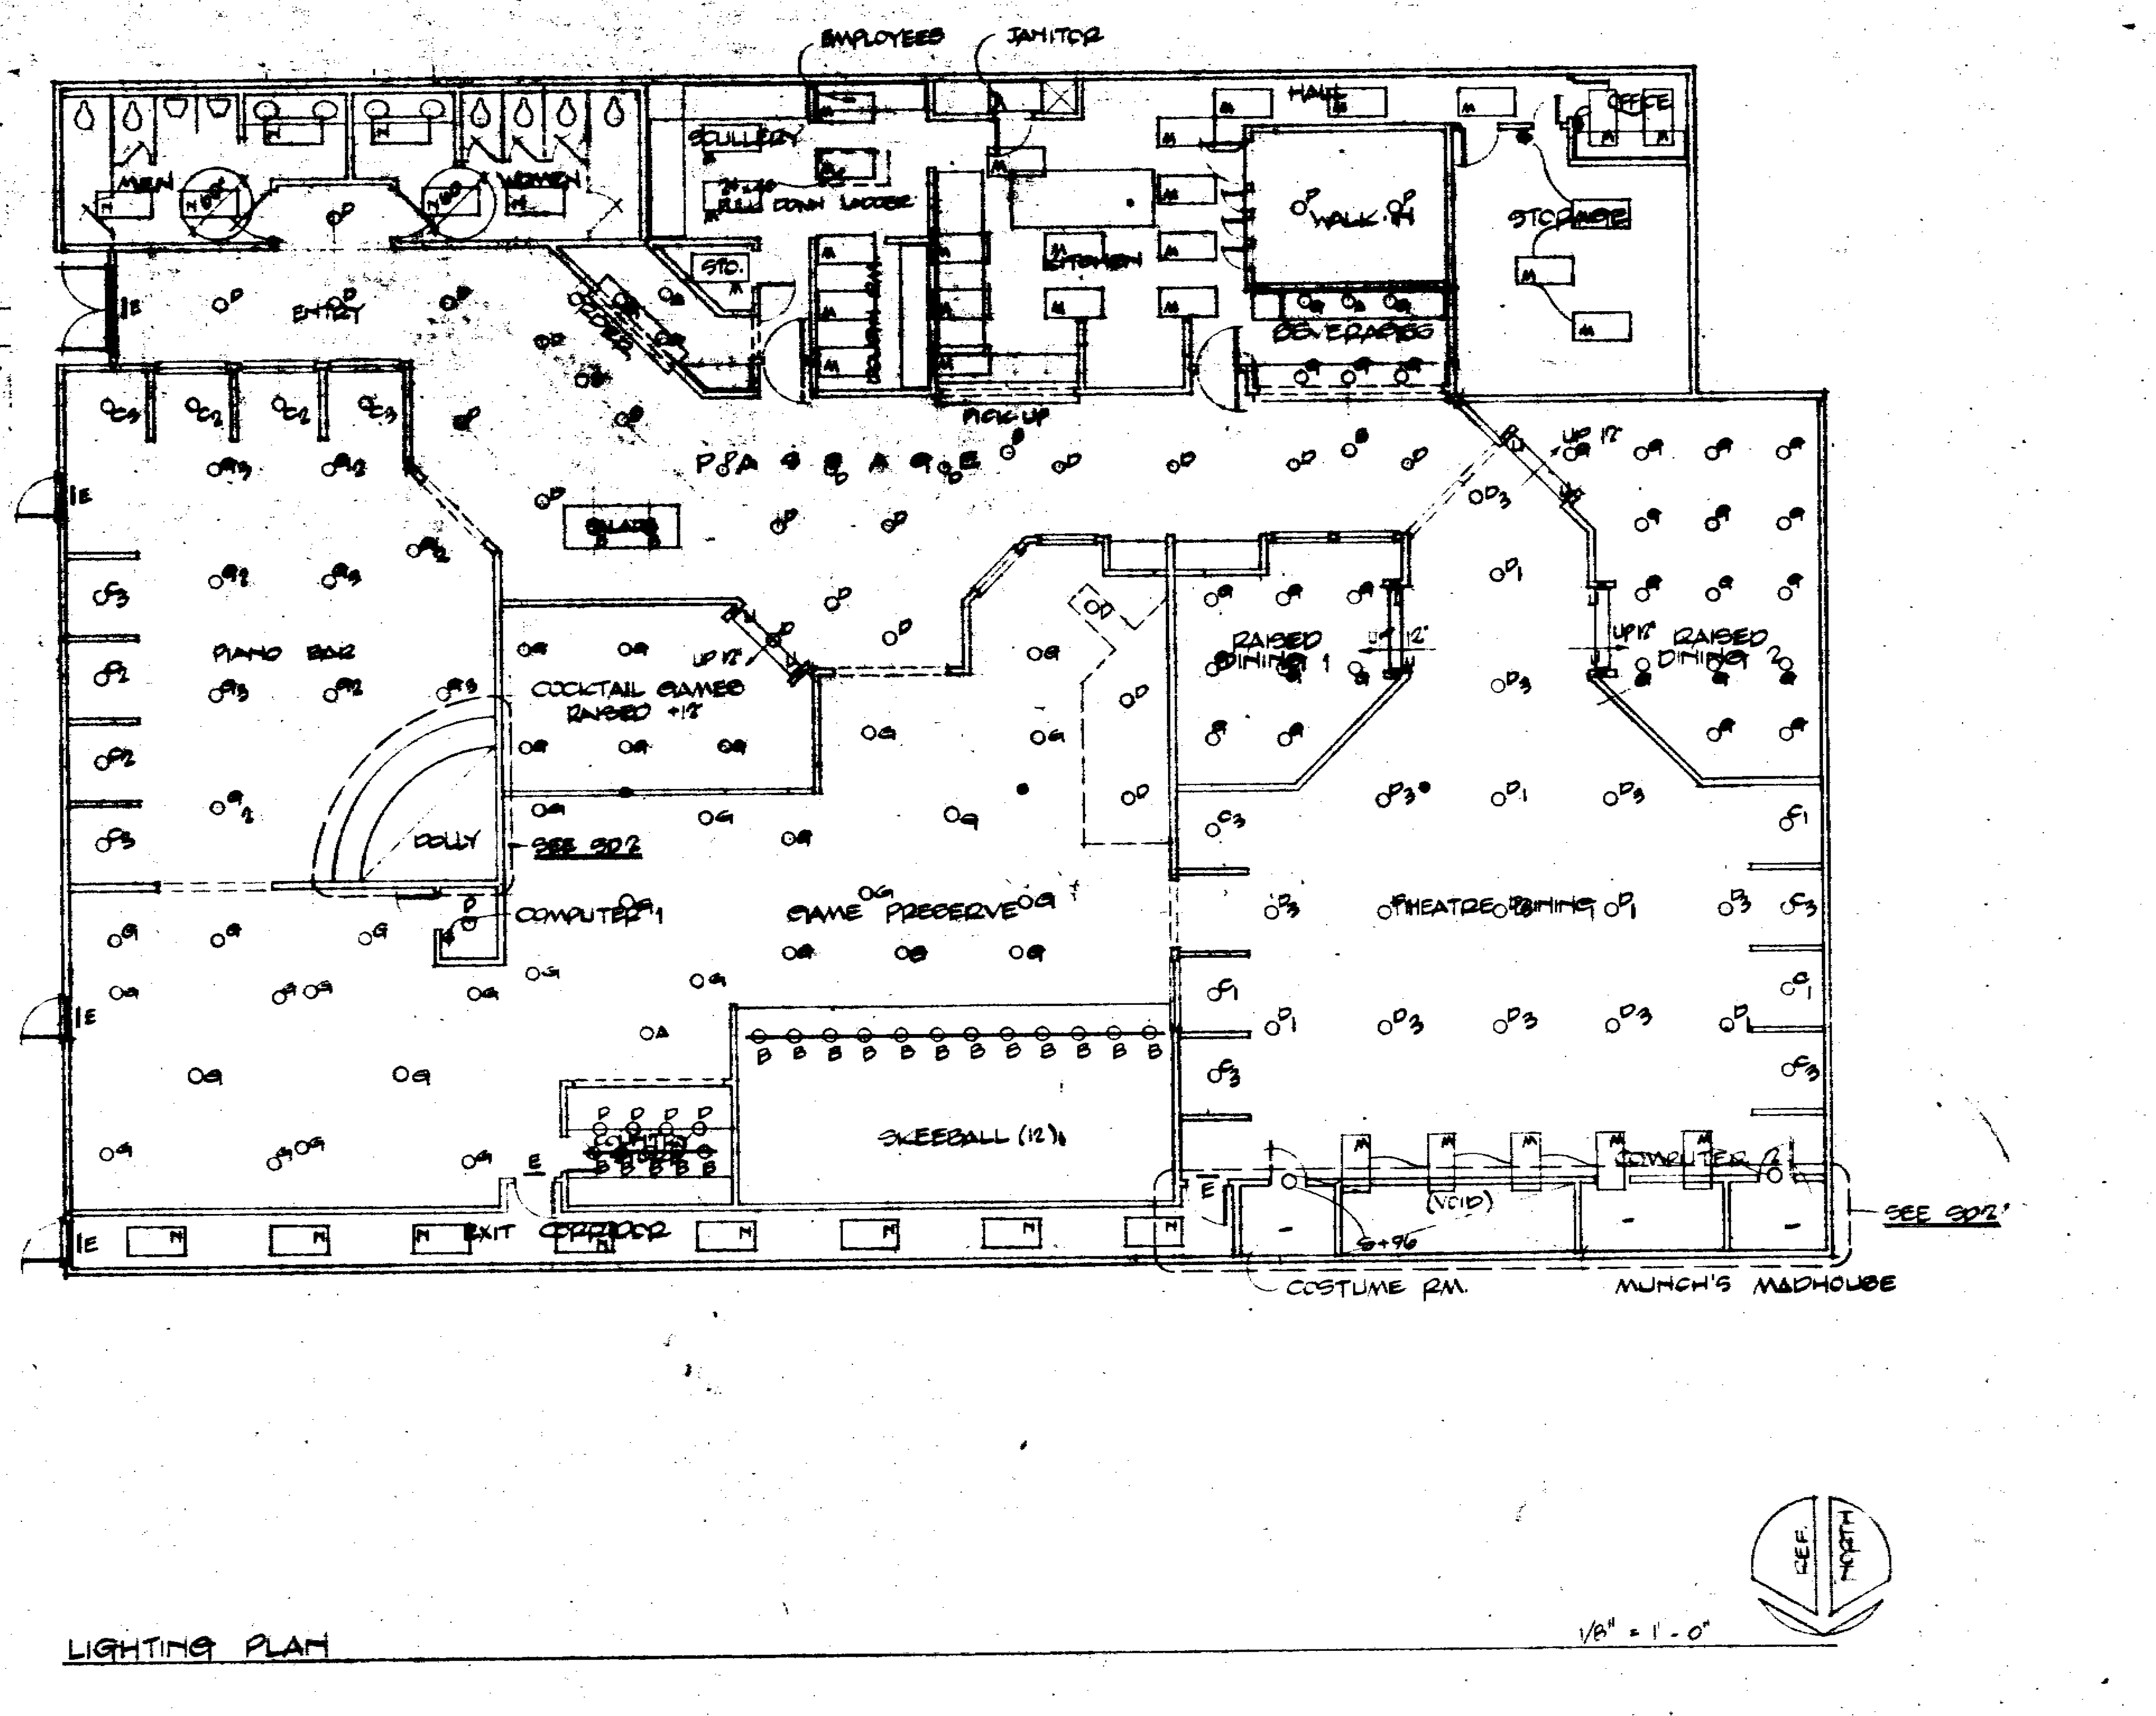

LIGHTING PLAN
1/8" = 1'-0"

NOTES-
1 = YELLOW BULB
2 = BLUE BULB
3 = PINK BULB
4 = GREEN BULB

ALL LAMPS TO BE FLOODS
EXCEPT WHERE FIXTURE IS
DIRECTED TO OBJECT

	Date	Issued for:
R.T.	8.7.81	GRANT & BID
	[illegible]/81	OWNER'S REVIEW
d.	[illegible]/81	OWNER REVIEW

Pizza Time Theatre Inc.
1213 Innsbruck Dr.
Sunnyvale, Ca. 94086

SAN JOSE, CAL.

P.L.B.&CO.
PAUL L. BOSMAN & CO. INC. Architecture/Interior Design

9

30024

PAUL L BOSMAN AIA
ARCHITECT C7256

Sheet No.
A7
Of 13

File 8106.6

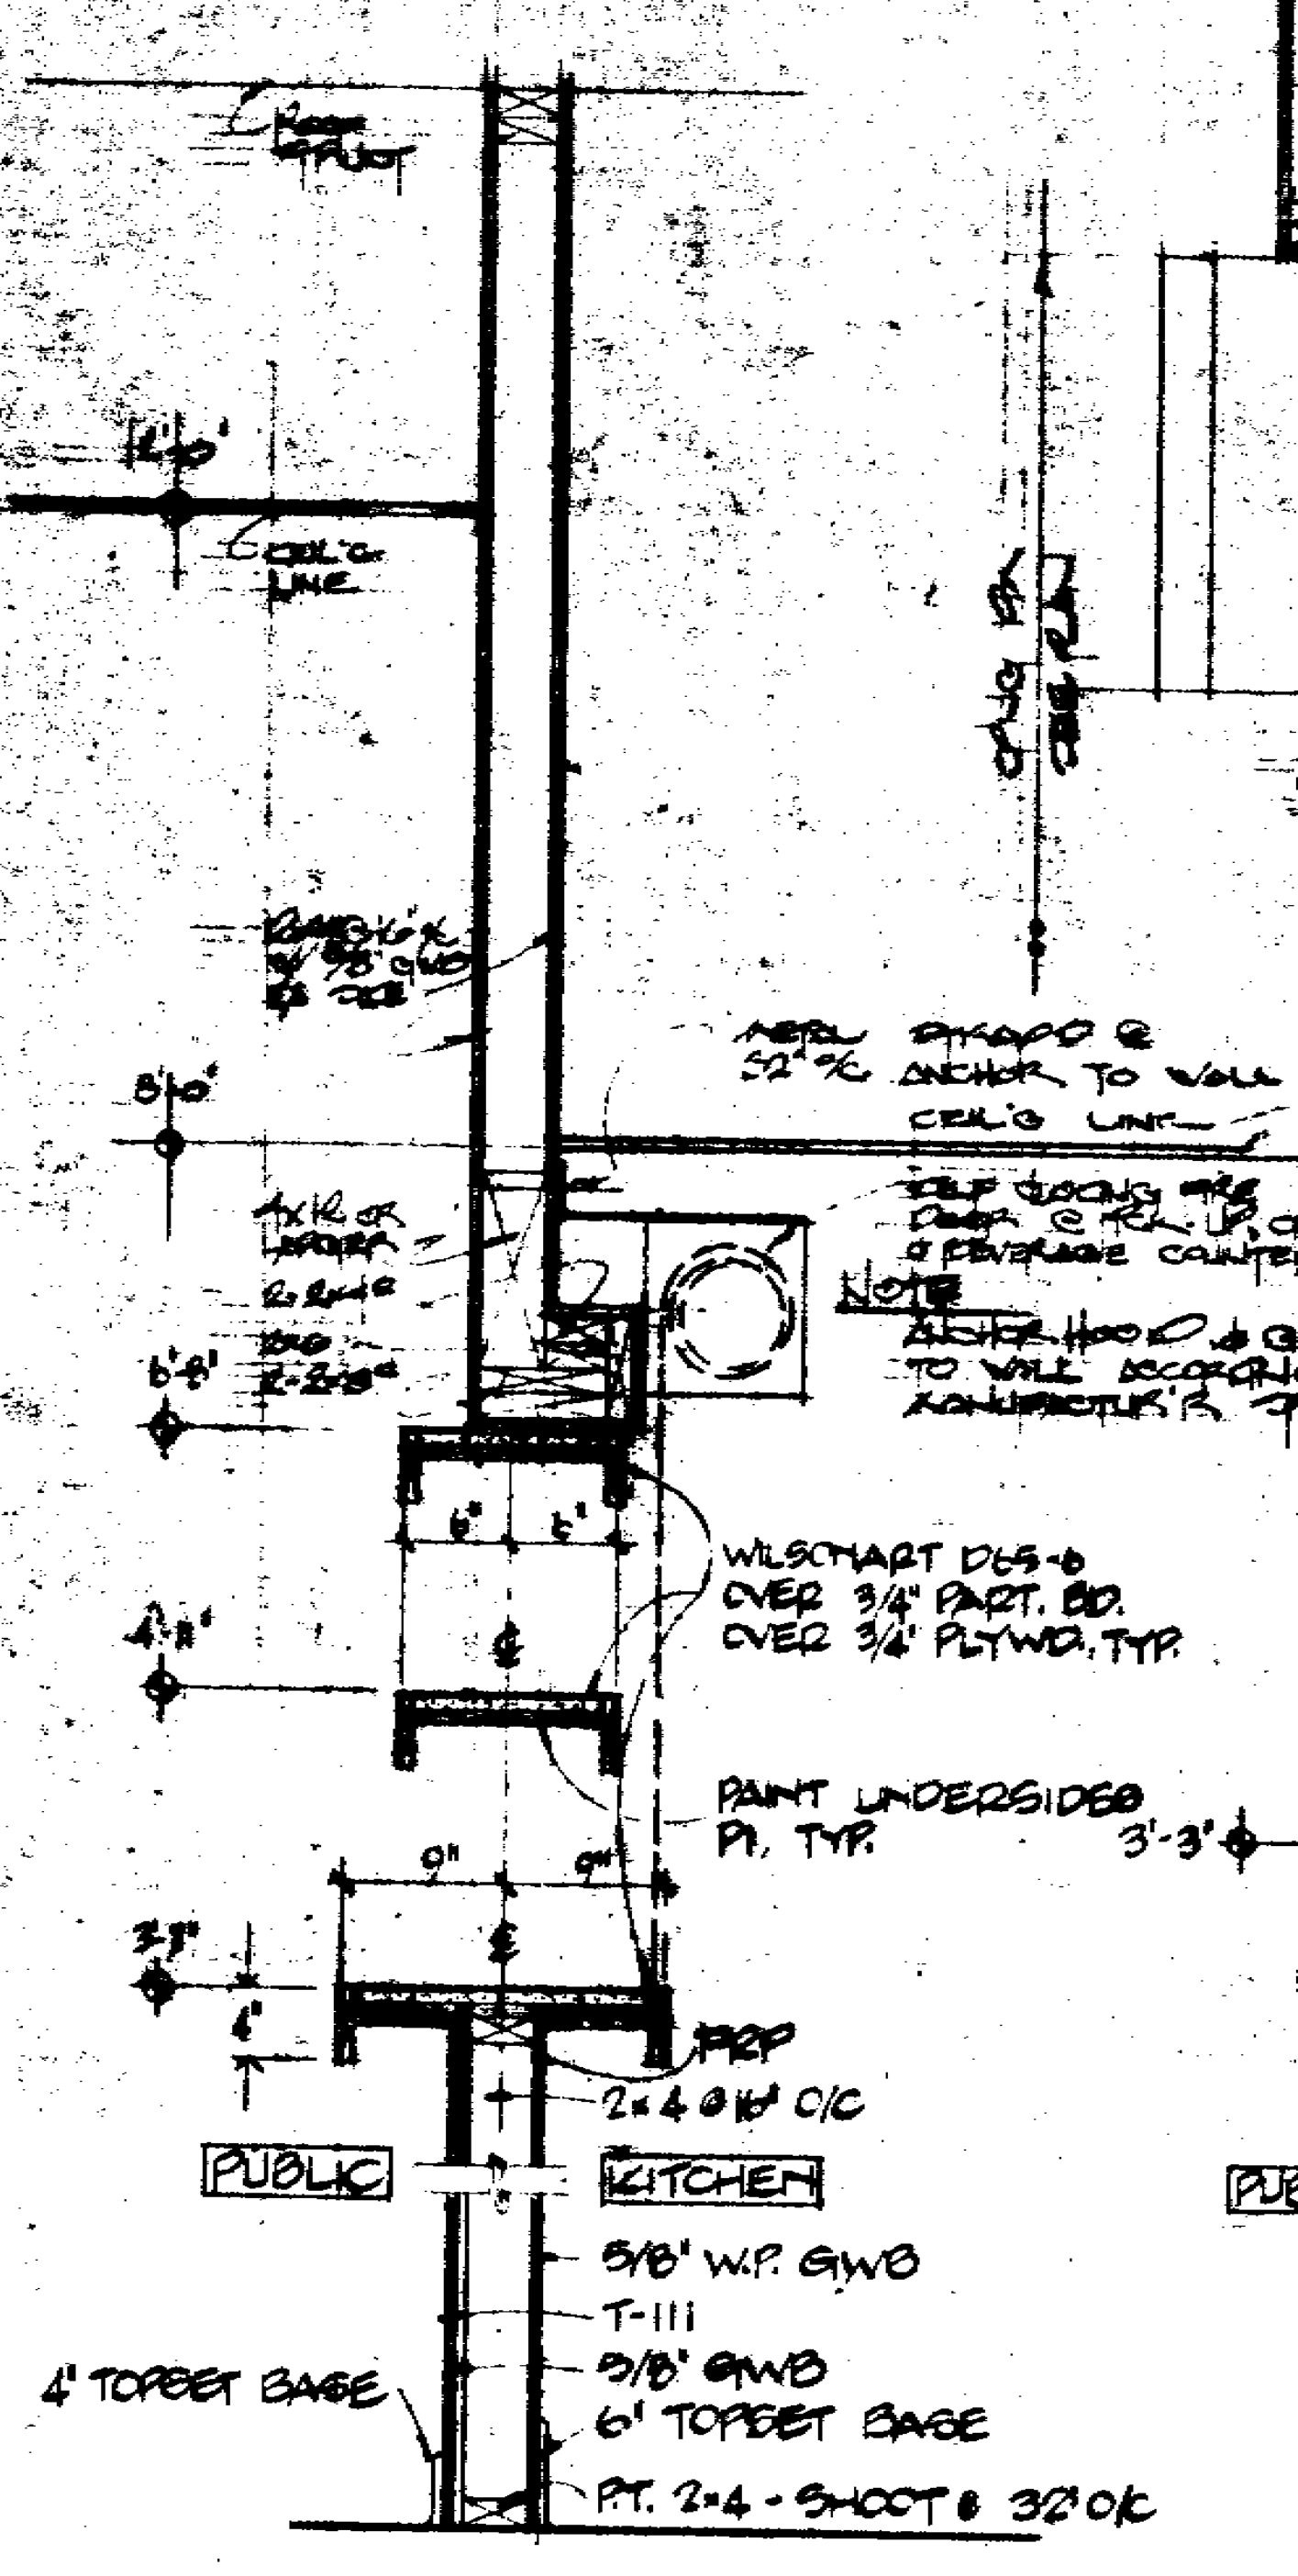
ROOF STRUCT
14'-0"
CEIL'G LINE
W/ 5/8" GWB EA SIDE
8'-0"
4x12 OR HEADER
2-2x4
6'-8"
2-2x8
METAL STRAPS @ 32" O/C ANCHOR TO WALL & BOX CEIL'G LINE
SELF CLOSING FIRE DOOR @ PICK UP, ORDER & BEVERAGE COUNTERS
NOTE ANCHOR HOOD & GUIDES TO WALL ACCORDING TO MANUFACTURER'S SPEC
WILSONART D65-6 OVER 3/4" PART. BD. OVER 3/4" PLYWD. TYP.
4'-8"
6"
6"
PAINT UNDERSIDES PL. TYP.
3'-3"
9"
9"
4"
FRP
2x4 @ 16" O/C
PUBLIC
KITCHEN
5/8" W.P. GWB
T-111
5/8" GWB
6" TOPSET BASE
4" TOPSET BASE
P.T. 2x4 - SHOOT @ 32" O/C

SECTION (F)

PICKUP COUNTER 1"=1'-0"

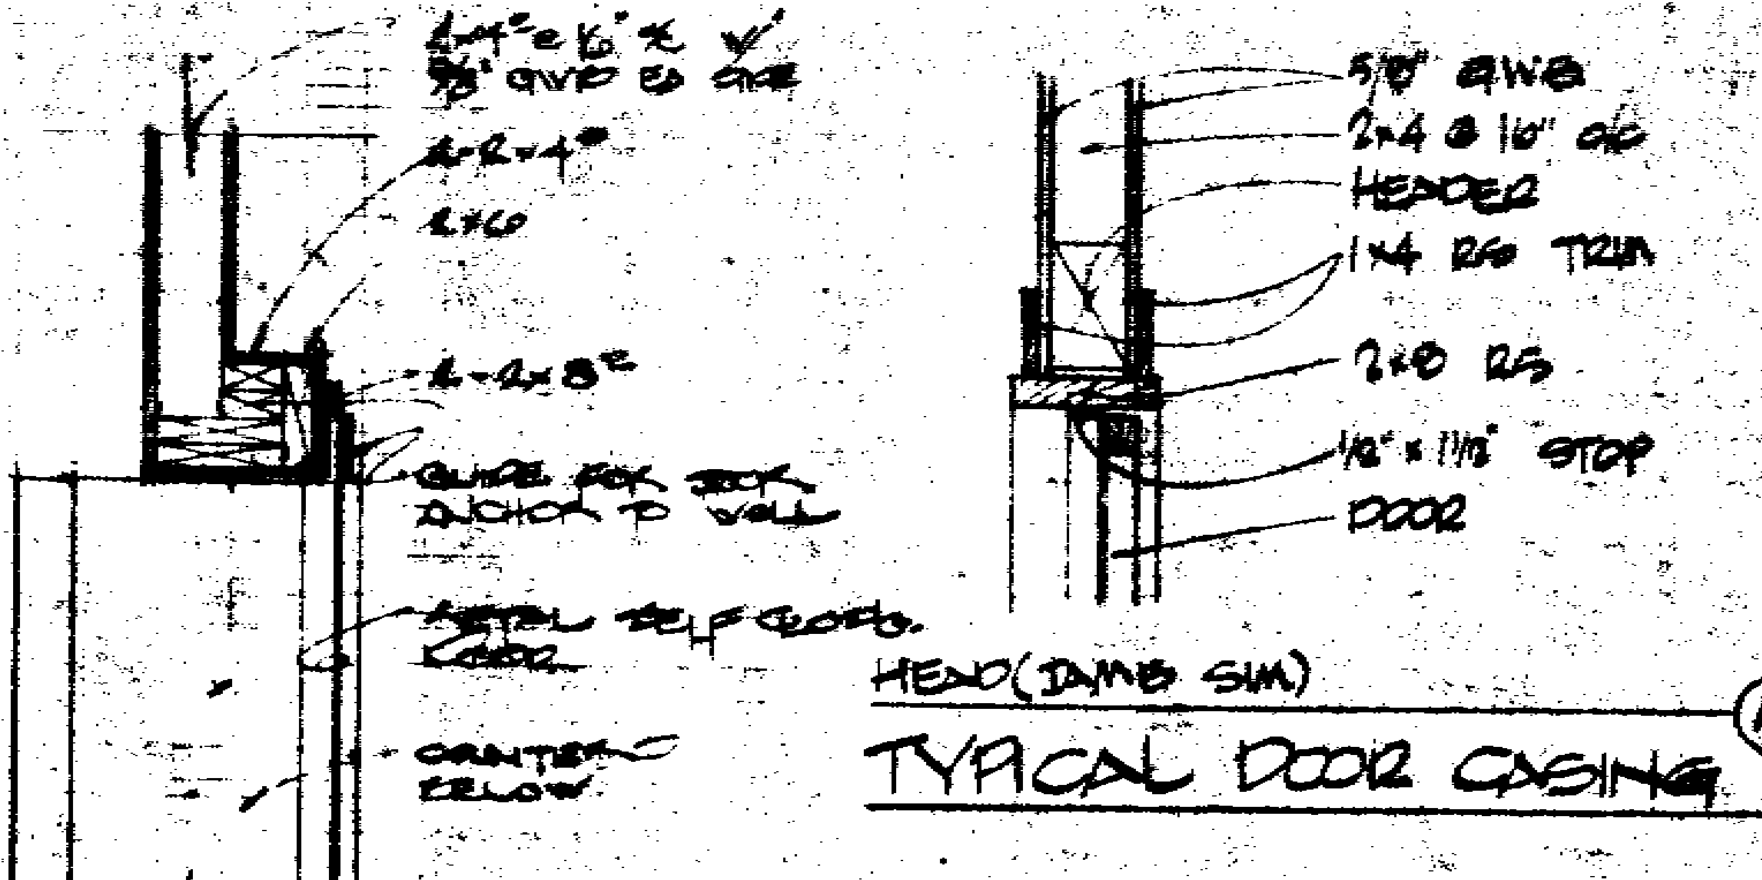

HEAD (JAMB SIM) (A)

TYPICAL DOOR CASING 1½"

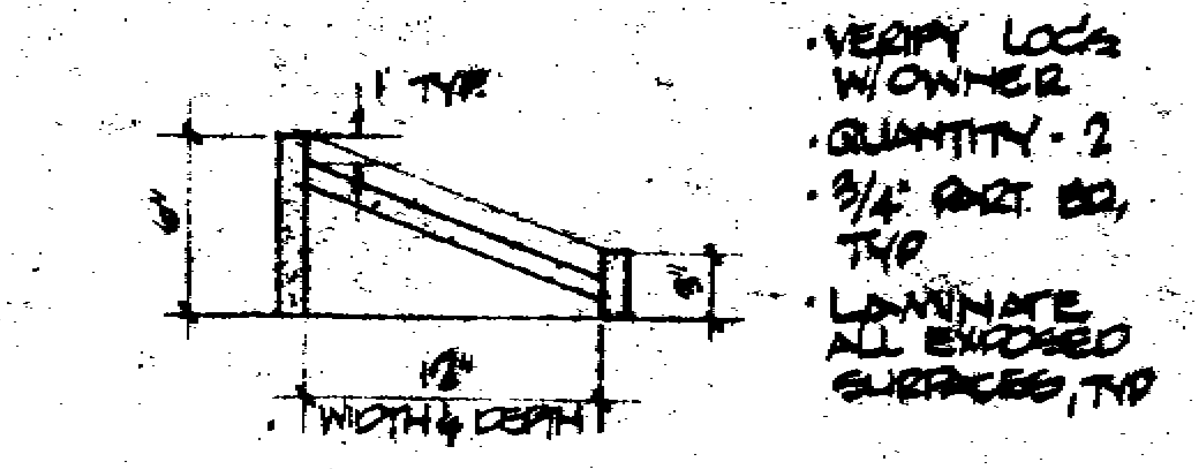

SECTION (B)

VIDEO CONTROL SHELF NTS

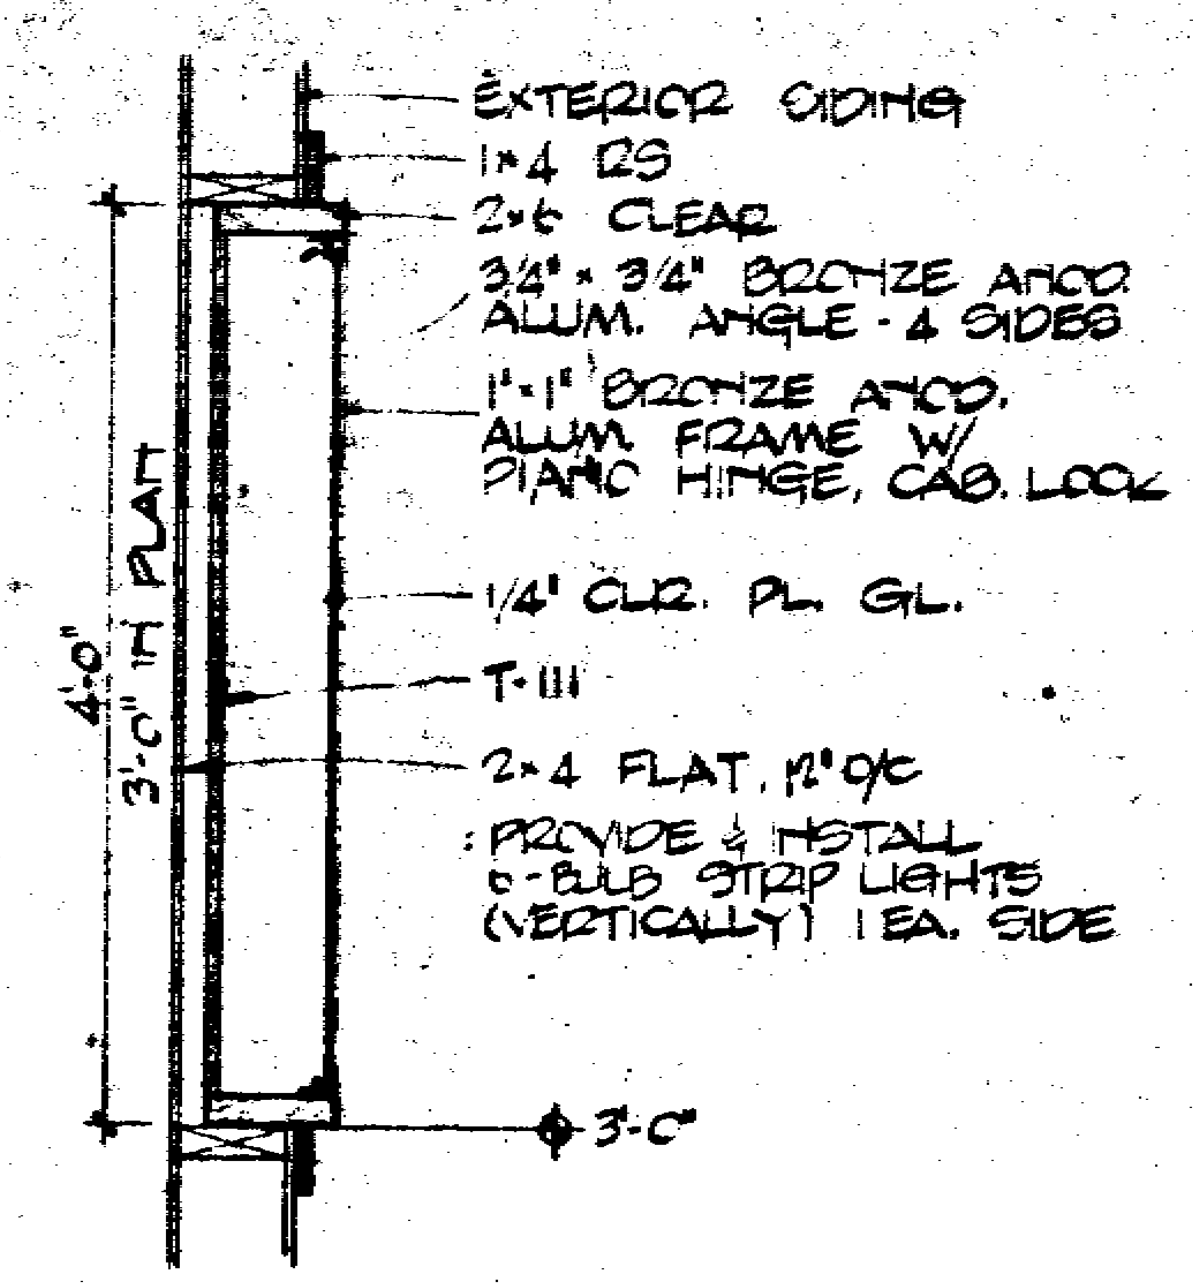
EXTERIOR SIDING
1x4 RS
2x6 CLEAR
3/4" x 3/4" BRONZE ANOD. ALUM. ANGLE - 4 SIDES
1"x1" BRONZE ANOD. ALUM. FRAME W/ PIANO HINGE, CAB. LOCK
1/4" CLR. PL. GL.
T-111
2x4 FLAT, 12" O/C
: PROVIDE & INSTALL 6-BULB STRIP LIGHTS (VERTICALLY) 1 EA. SIDE
4'-0"
3'-0" IN PLAN
3'-0"

SECTION (PLAN SIM.) (C)

DISPLAY CASE 1"=1'-0"

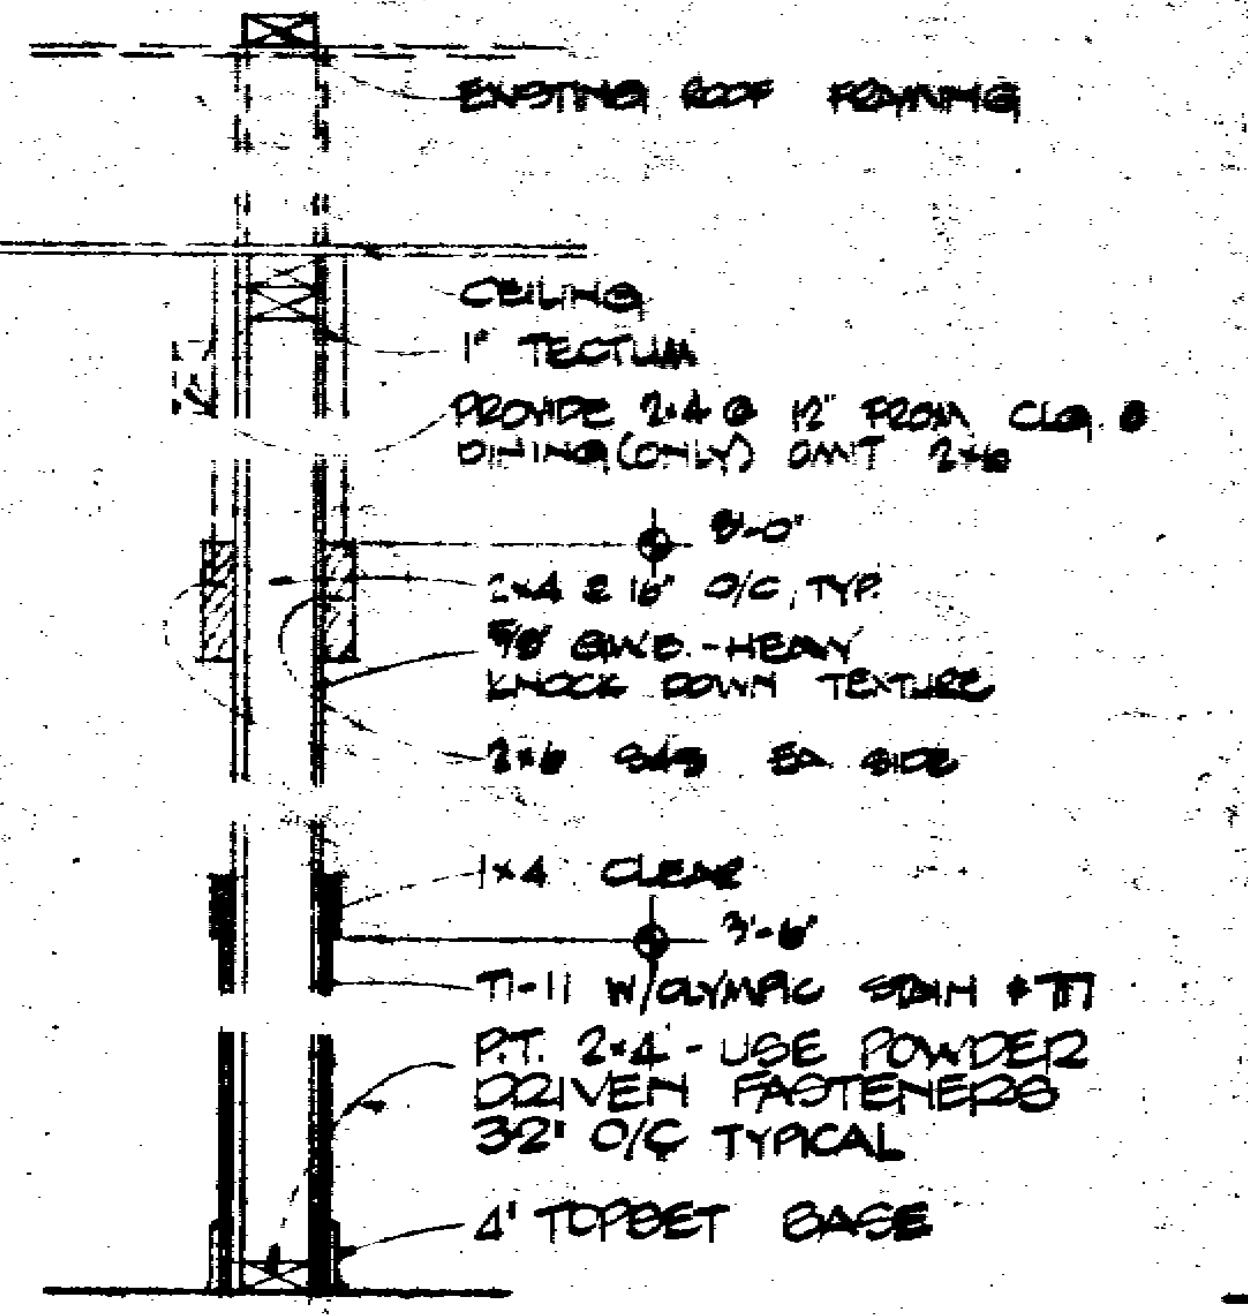
EXISTING ROOF FRAMING
CEILING
1" TECTUM
PROVIDE 2x4 @ 12" FROM CLG. @ DINING (ONLY) OMIT 2x6
8'-0"
2x4 @ 16" O/C, TYP.
5/8" GWB - HEAVY KNOCK DOWN TEXTURE
2x6 S4S EA. SIDE
1x4 CLEAR
3'-6"
T1-11 W/OLYMPIC STAIN #711
P.T. 2x4 - USE POWDER DRIVEN FASTENERS 32" O/C TYPICAL
4" TOPSET BASE

SECTION (D)

TYPICAL WALL 1"=1'-0"

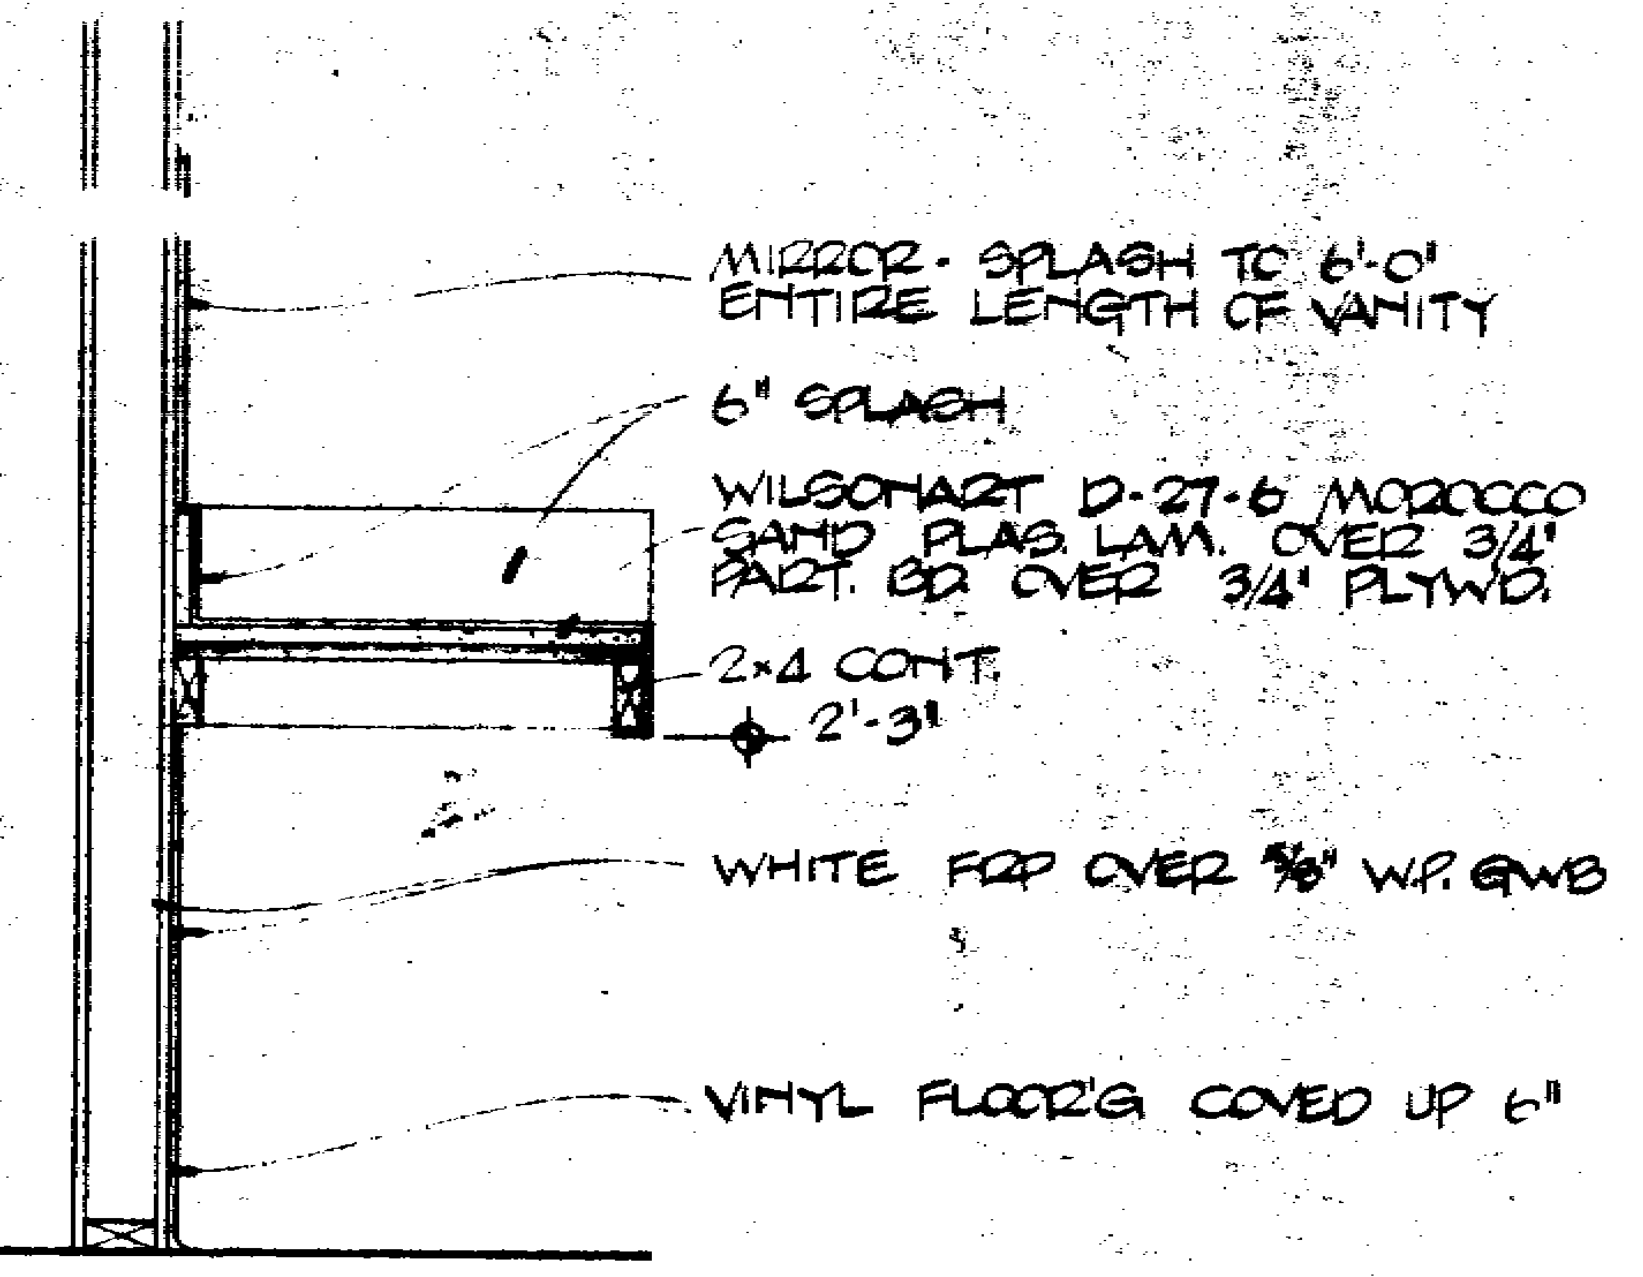
MIRROR - SPLASH TO 6'-0" ENTIRE LENGTH OF VANITY
6" SPLASH
WILSONART D-27-6 MOROCCO SAND PLAS. LAM. OVER 3/4" PART. BD. OVER 3/4" PLYWD.
2x4 CONT.
2'-3"
WHITE FRP OVER 5/8" W.P. GWB
VINYL FLOOR'G COVED UP 6"

SECTION (E)

VANITY 1"=1'-0"

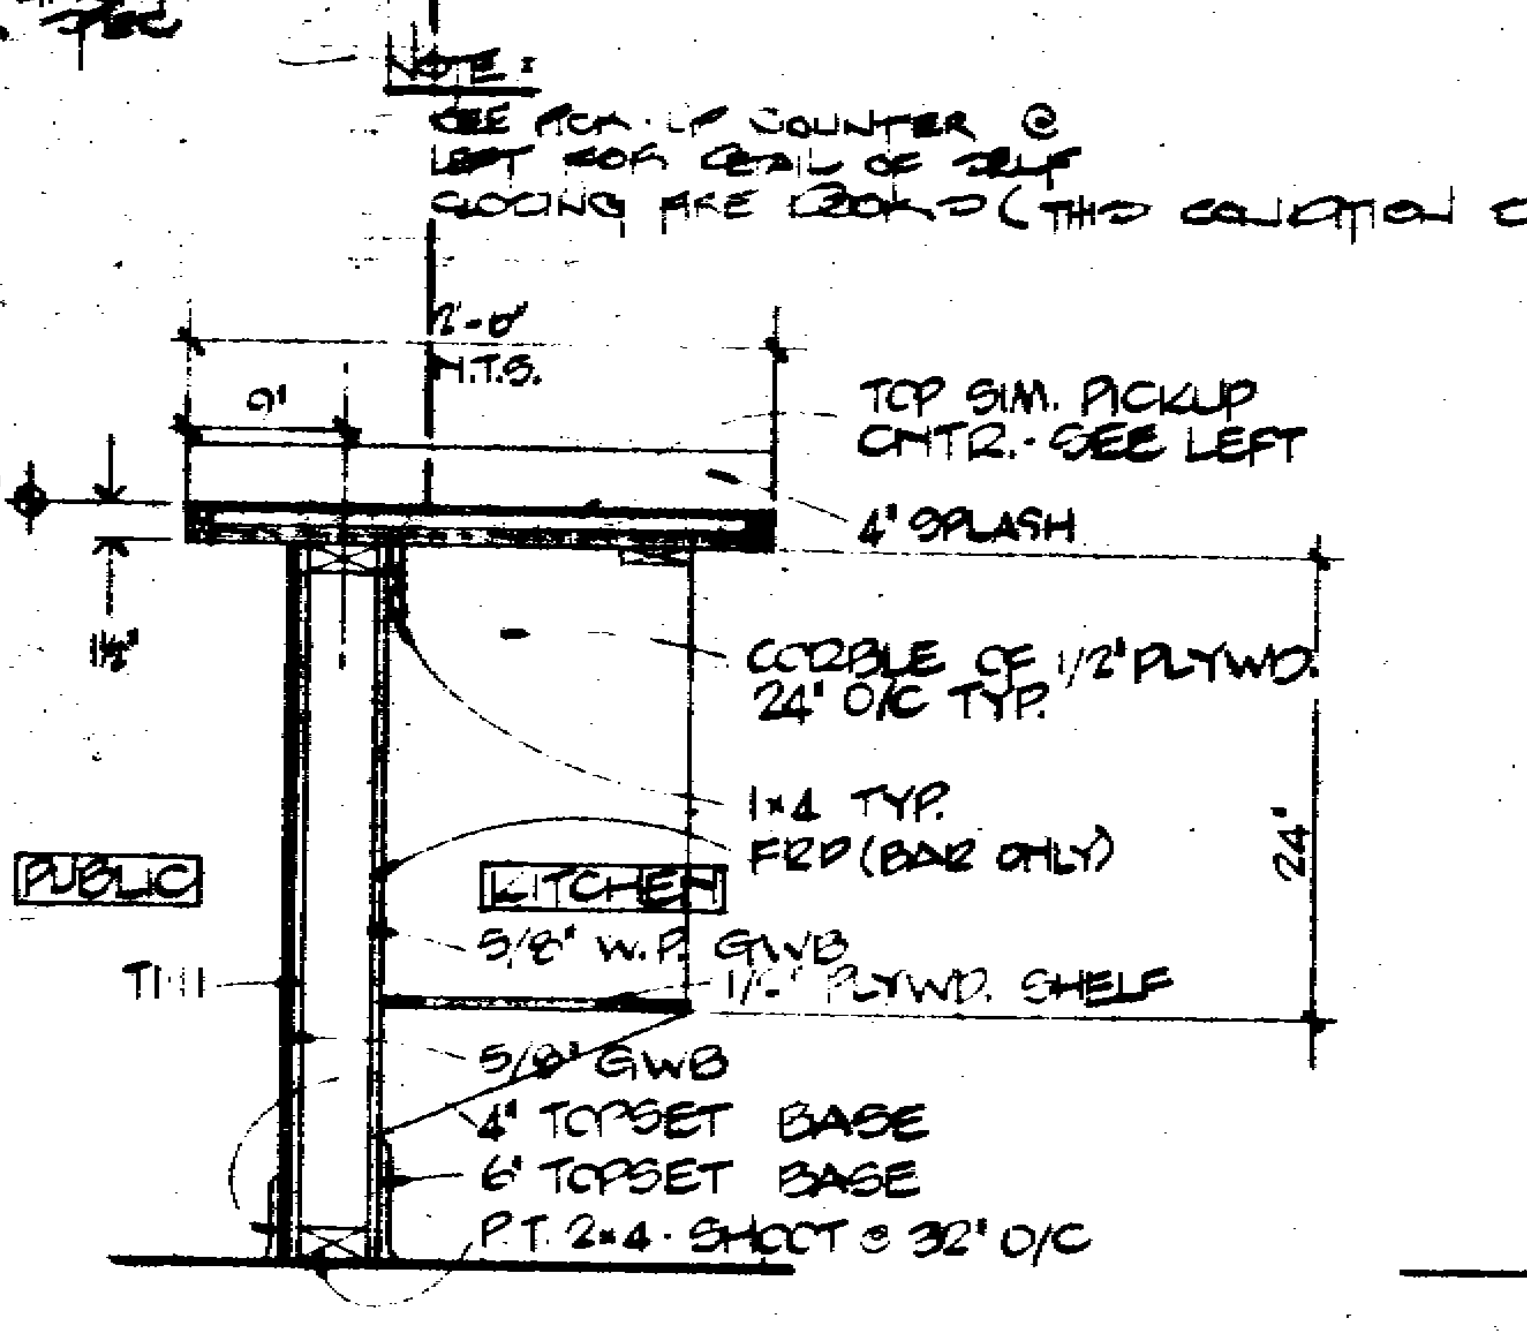
NOTE: SEE PICK-UP COUNTER @ LEFT FOR DETAIL OF SELF CLOSING FIRE DOORS (THIS CONDITION ON)
2'-0" N.T.S.
10"
3'-3"
1½"
TOP SIM. PICKUP CNTR. - SEE LEFT
4" SPLASH
CORBLE OF 1/2" PLYWD. 24" O/C TYP.
1x4 TYP.
FRP (BAR ONLY)
24"
PUBLIC
KITCHEN
T-111
5/8" W.P. GWB
1/2" PLYWD. SHELF
5/8" GWB
4" TOPSET BASE
6" TOPSET BASE
P.T. 2x4 - SHOOT @ 32" O/C

SECTION (G)

ORDER COUNTER 1"=1'-0"

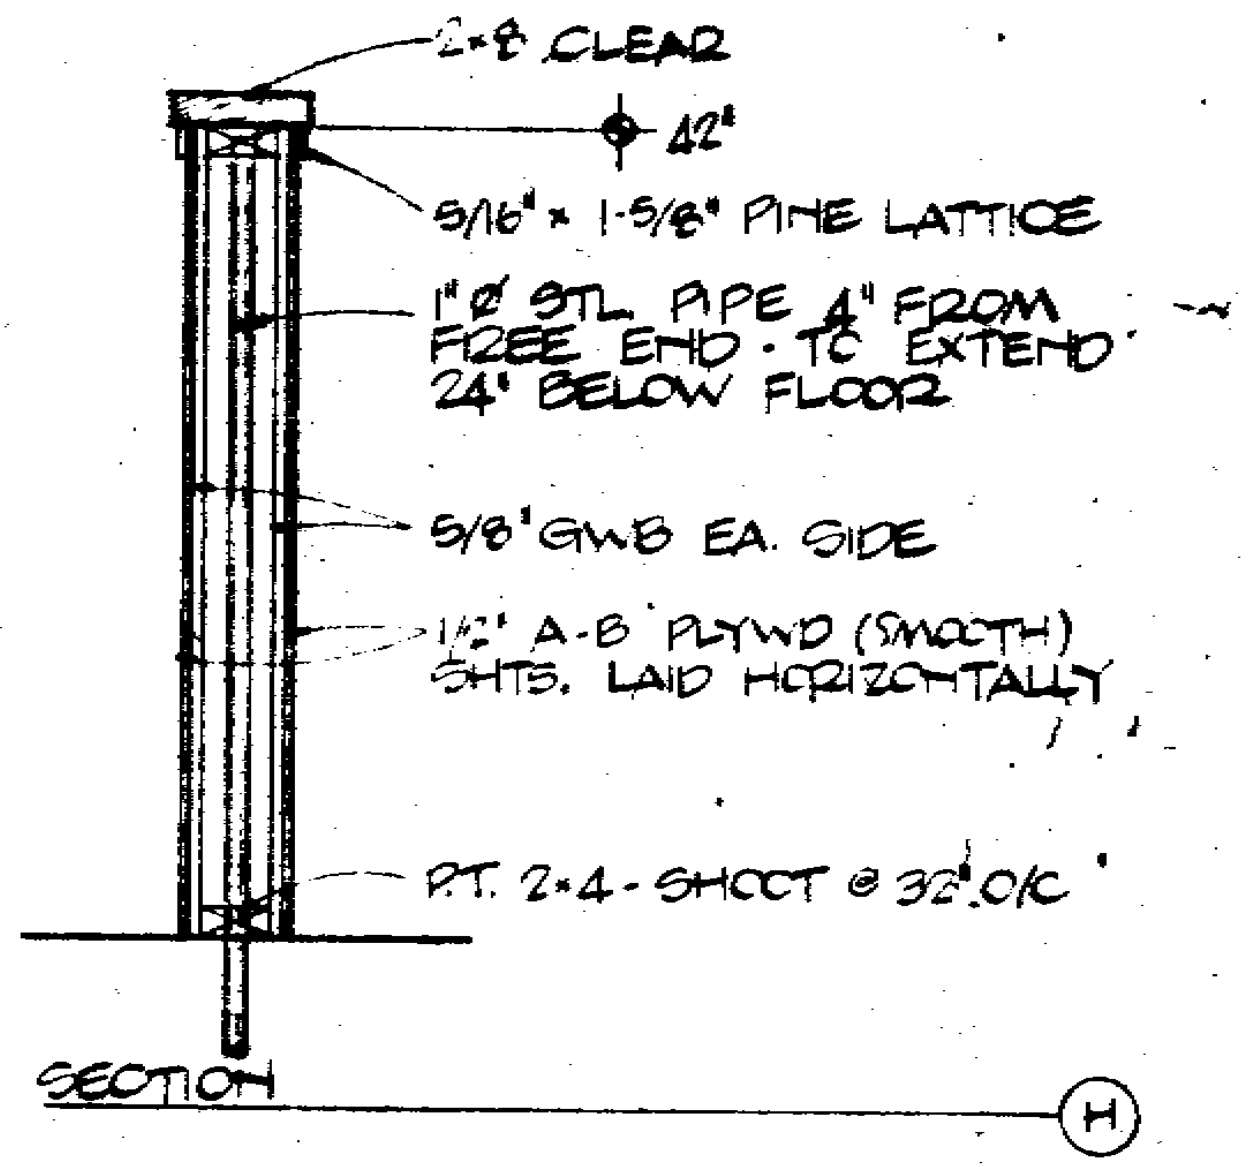
2x8 CLEAR
42"
5/16" x 1-5/8" PINE LATTICE
1" Ø STL. PIPE 4" FROM FREE END - TO EXTEND 24" BELOW FLOOR
5/8" GWB EA. SIDE
1/2" A-B PLYWD (SMOOTH) SHTS. LAID HORIZONTALLY
P.T. 2x4 - SHOOT @ 32" O/C

SECTION (H)

BOOTH PARTITIONS 1"=1'-0"

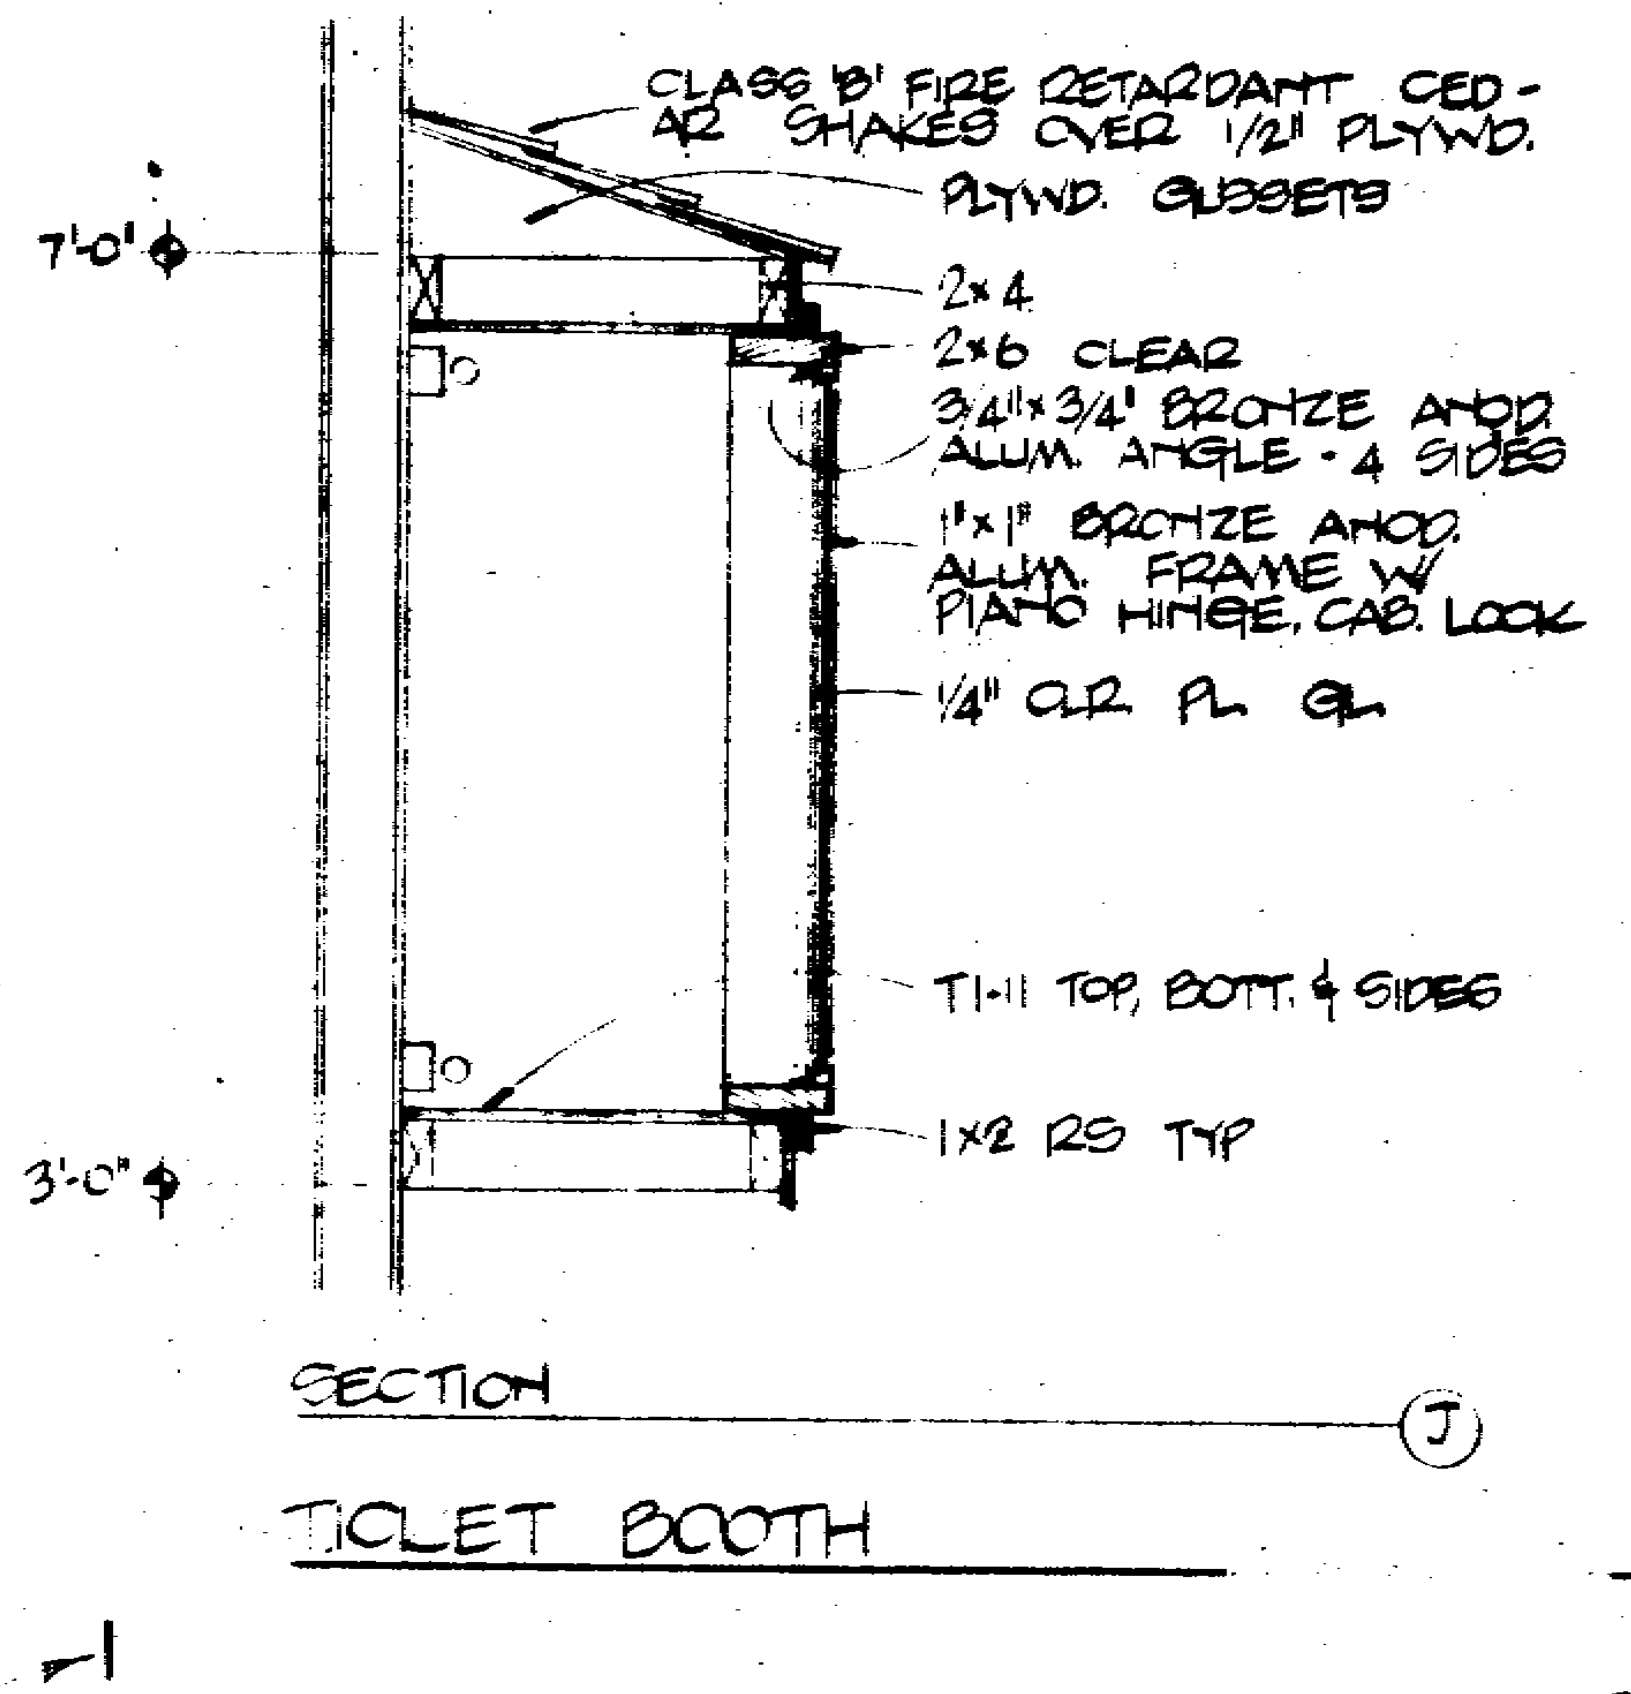
CLASS 'B' FIRE RETARDANT CEDAR SHAKES OVER 1/2" PLYWD.
PLYWD. GUSSETS
7'-0"
2x4
2x6 CLEAR
3/4" x 3/4" BRONZE ANOD. ALUM. ANGLE - 4 SIDES
1" x 1" BRONZE ANOD. ALUM. FRAME W/ PIANO HINGE, CAB. LOCK
1/4" CLR. PL. GL.
T1-11 TOP, BOTT. & SIDES
1x2 RS TYP
3'-0"

SECTION (J)

TICKET BOOTH

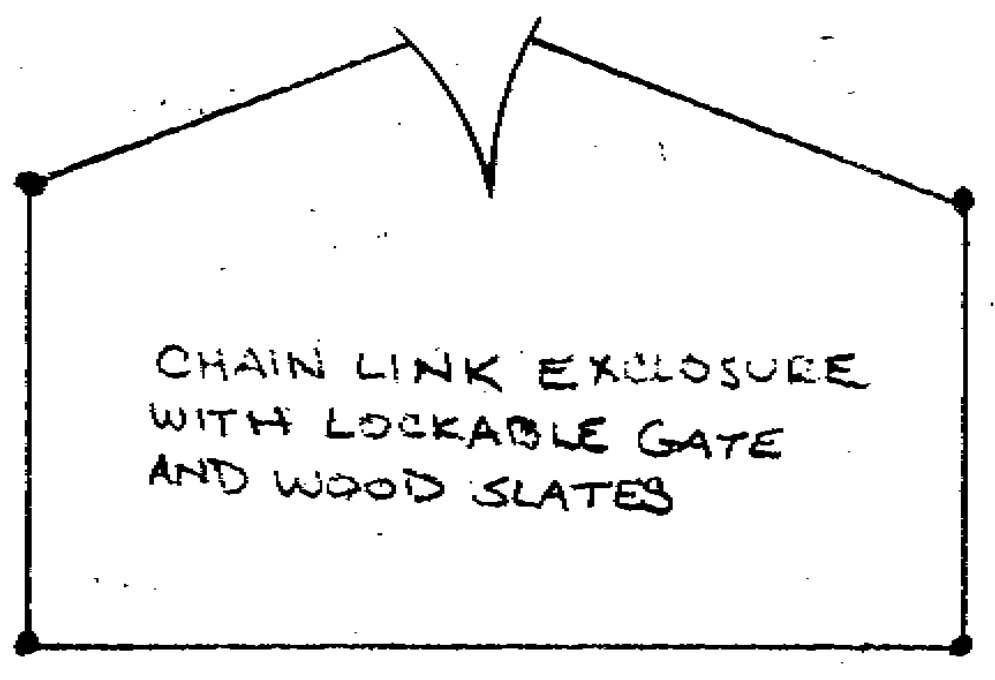

TRASH ENCLOSURE PLAN VIEW

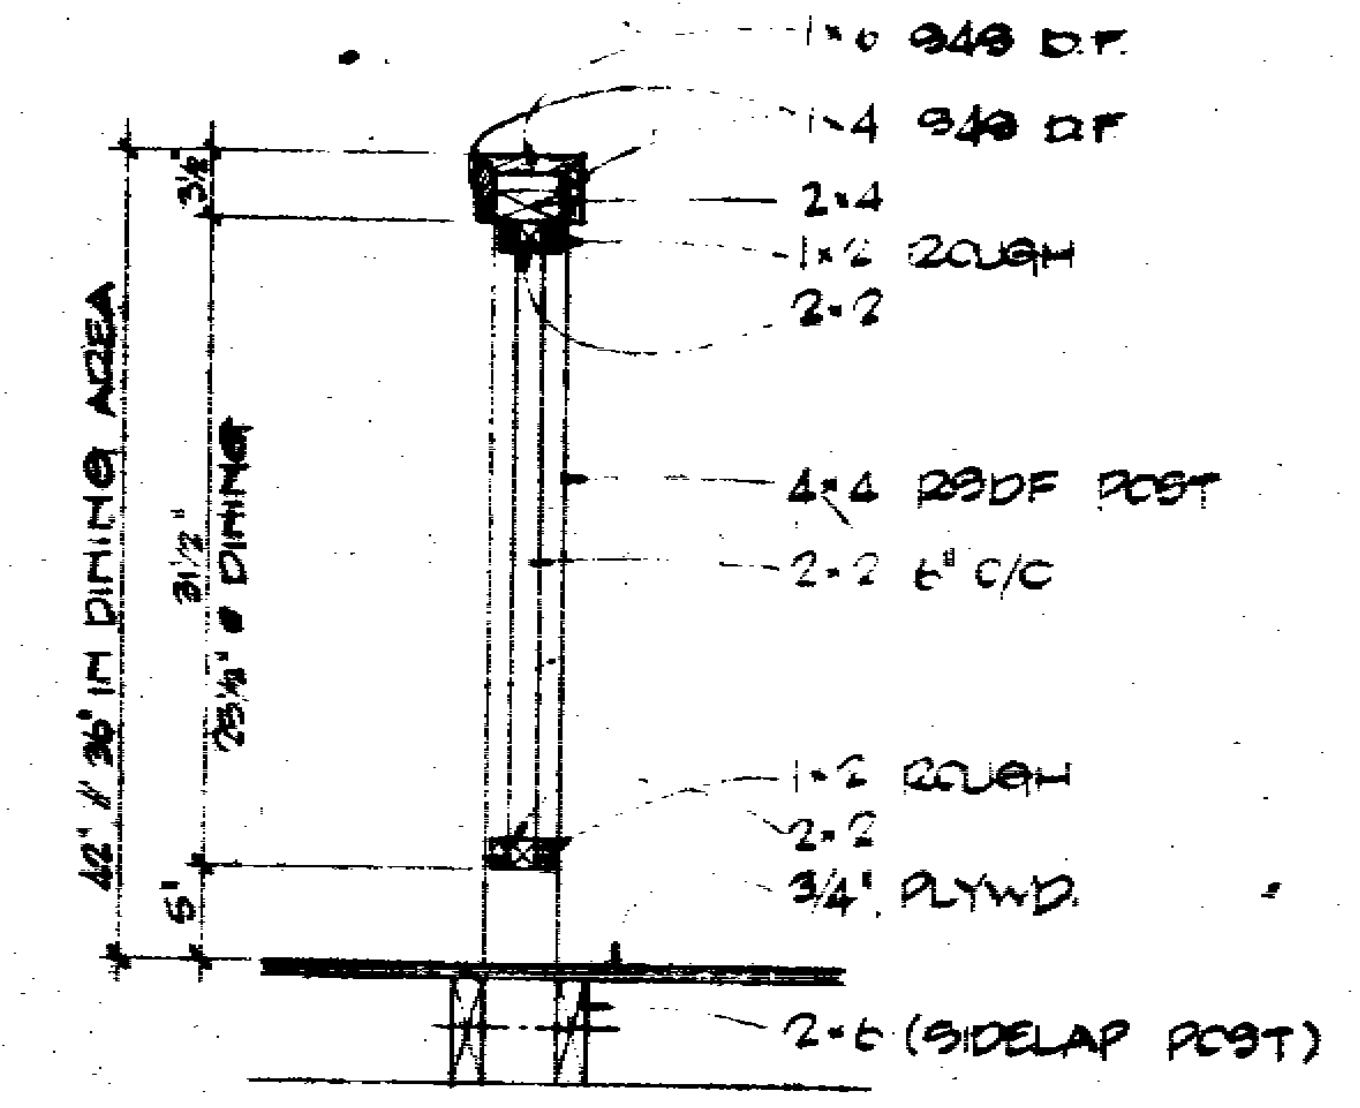

SECTION (L)

HANDRAIL 1"=1'-0"

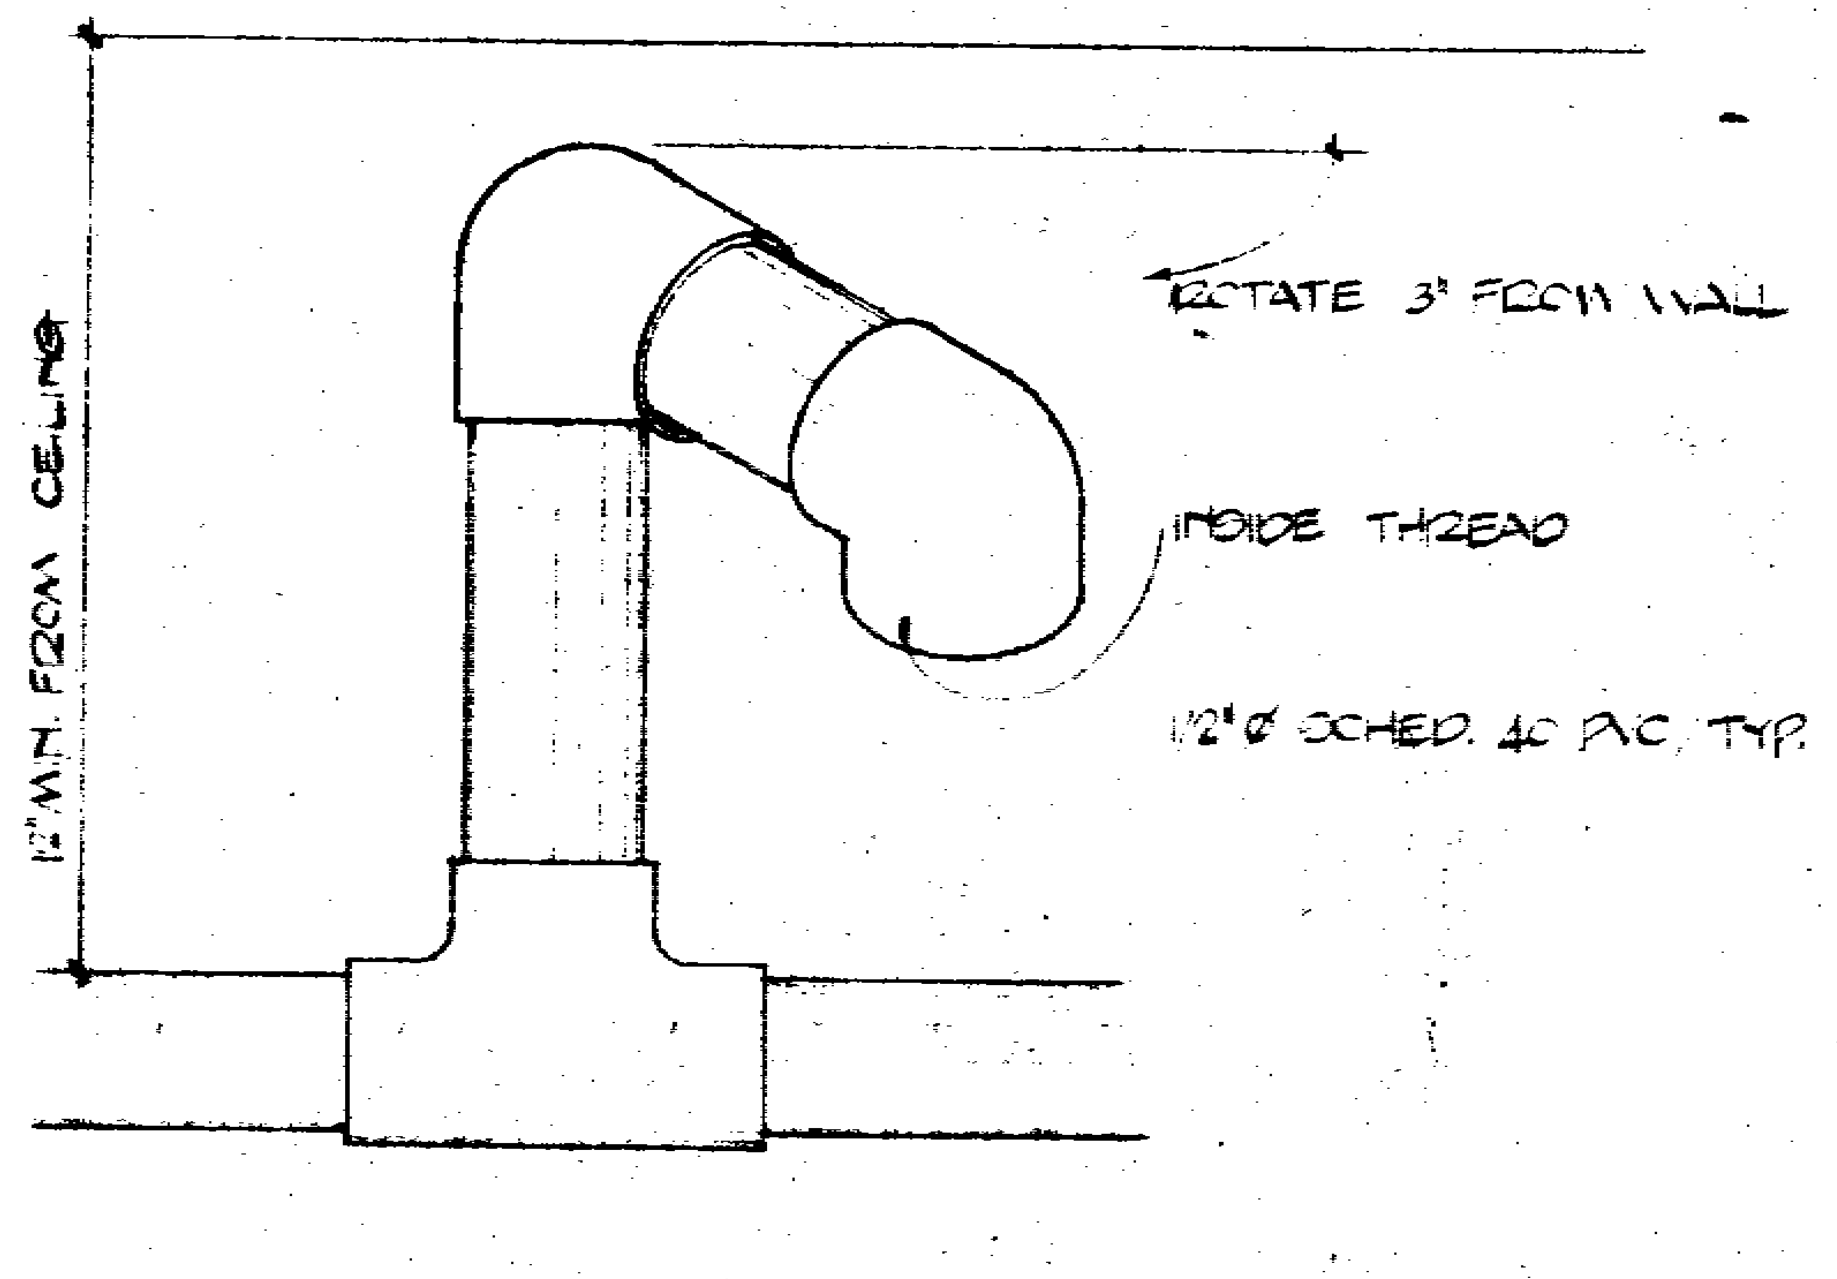

ELEVATION (M)

AIR DROP NO SCALE

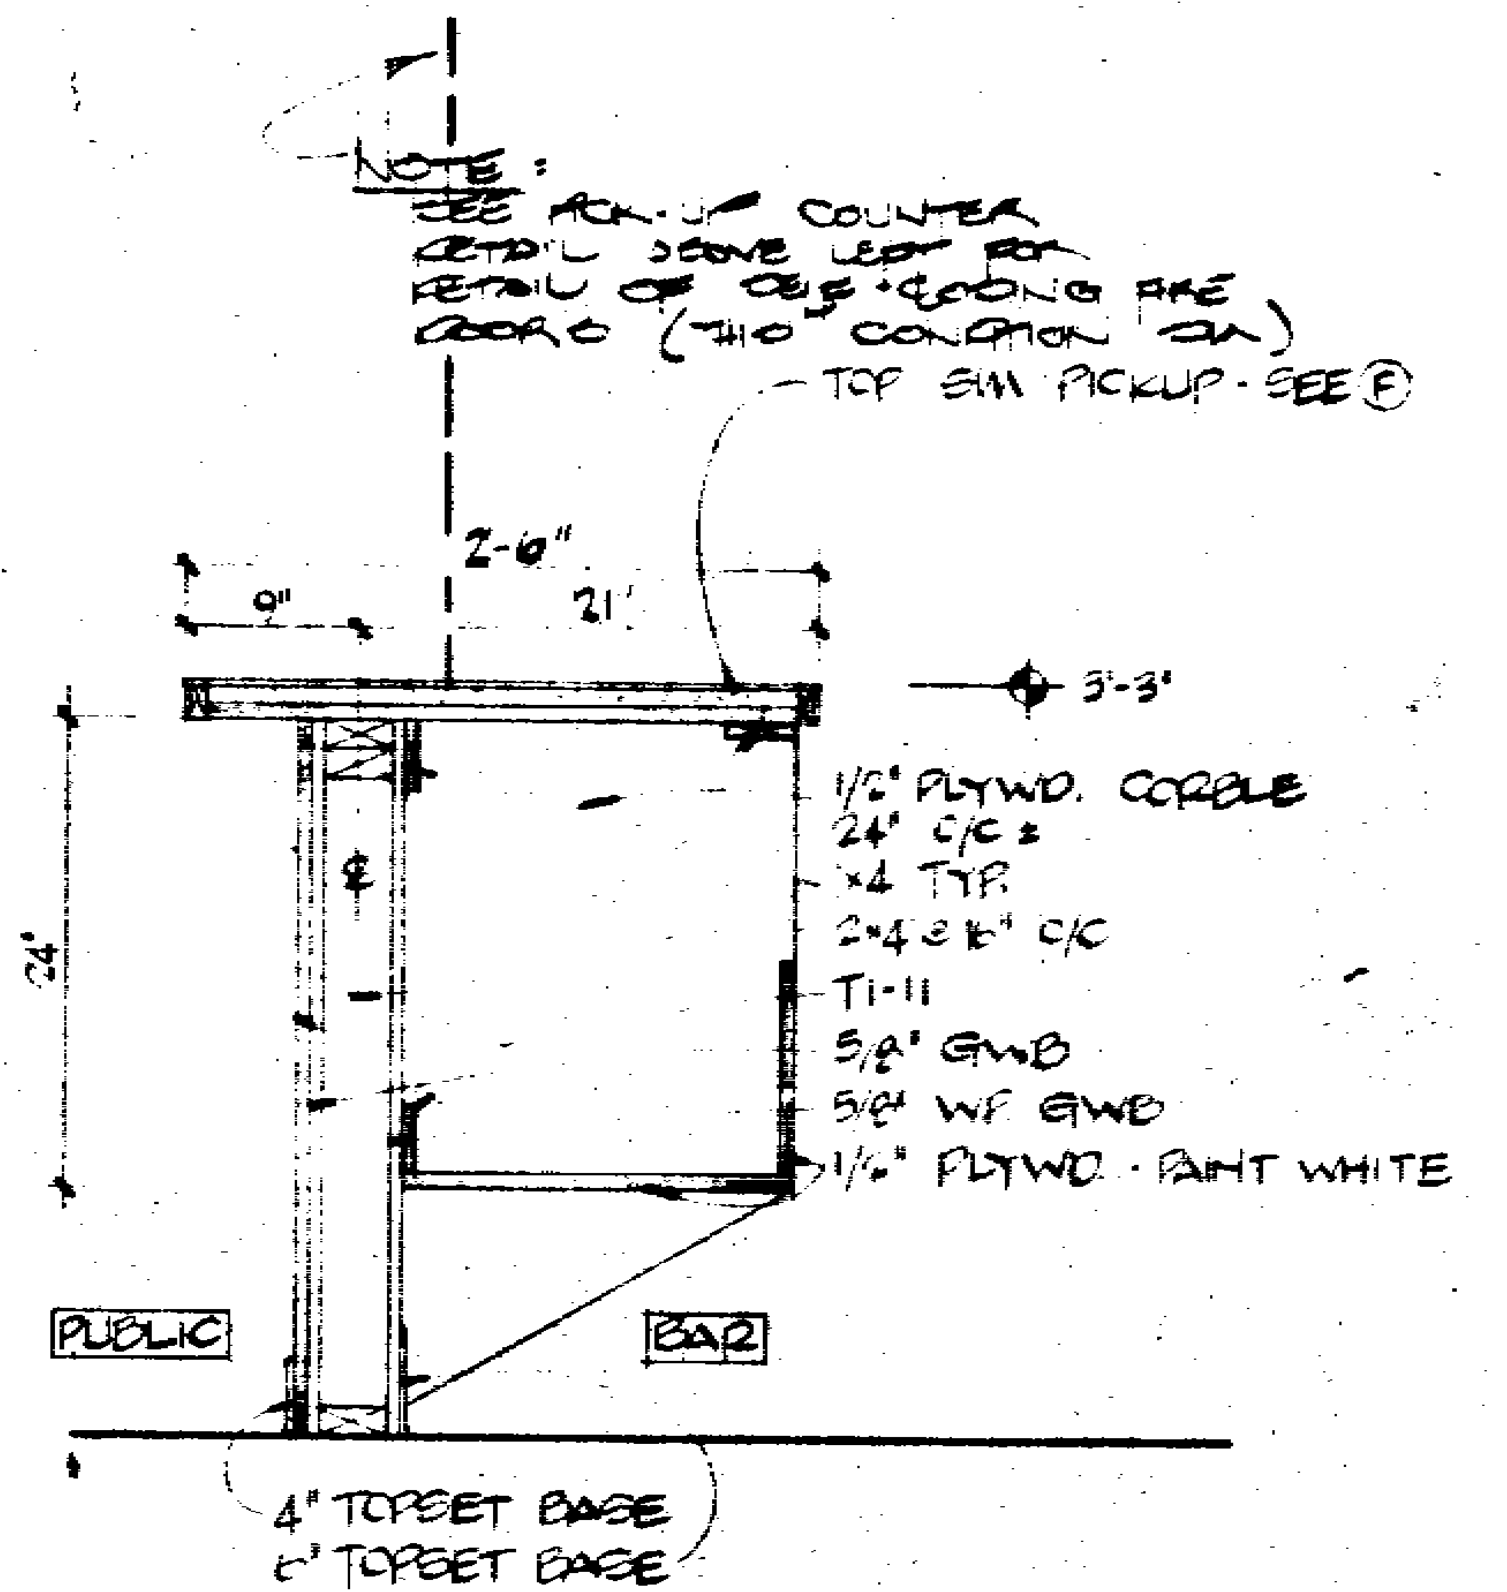

SECTION (N)

BEVERAGE COUNTER 1"=1'-0"

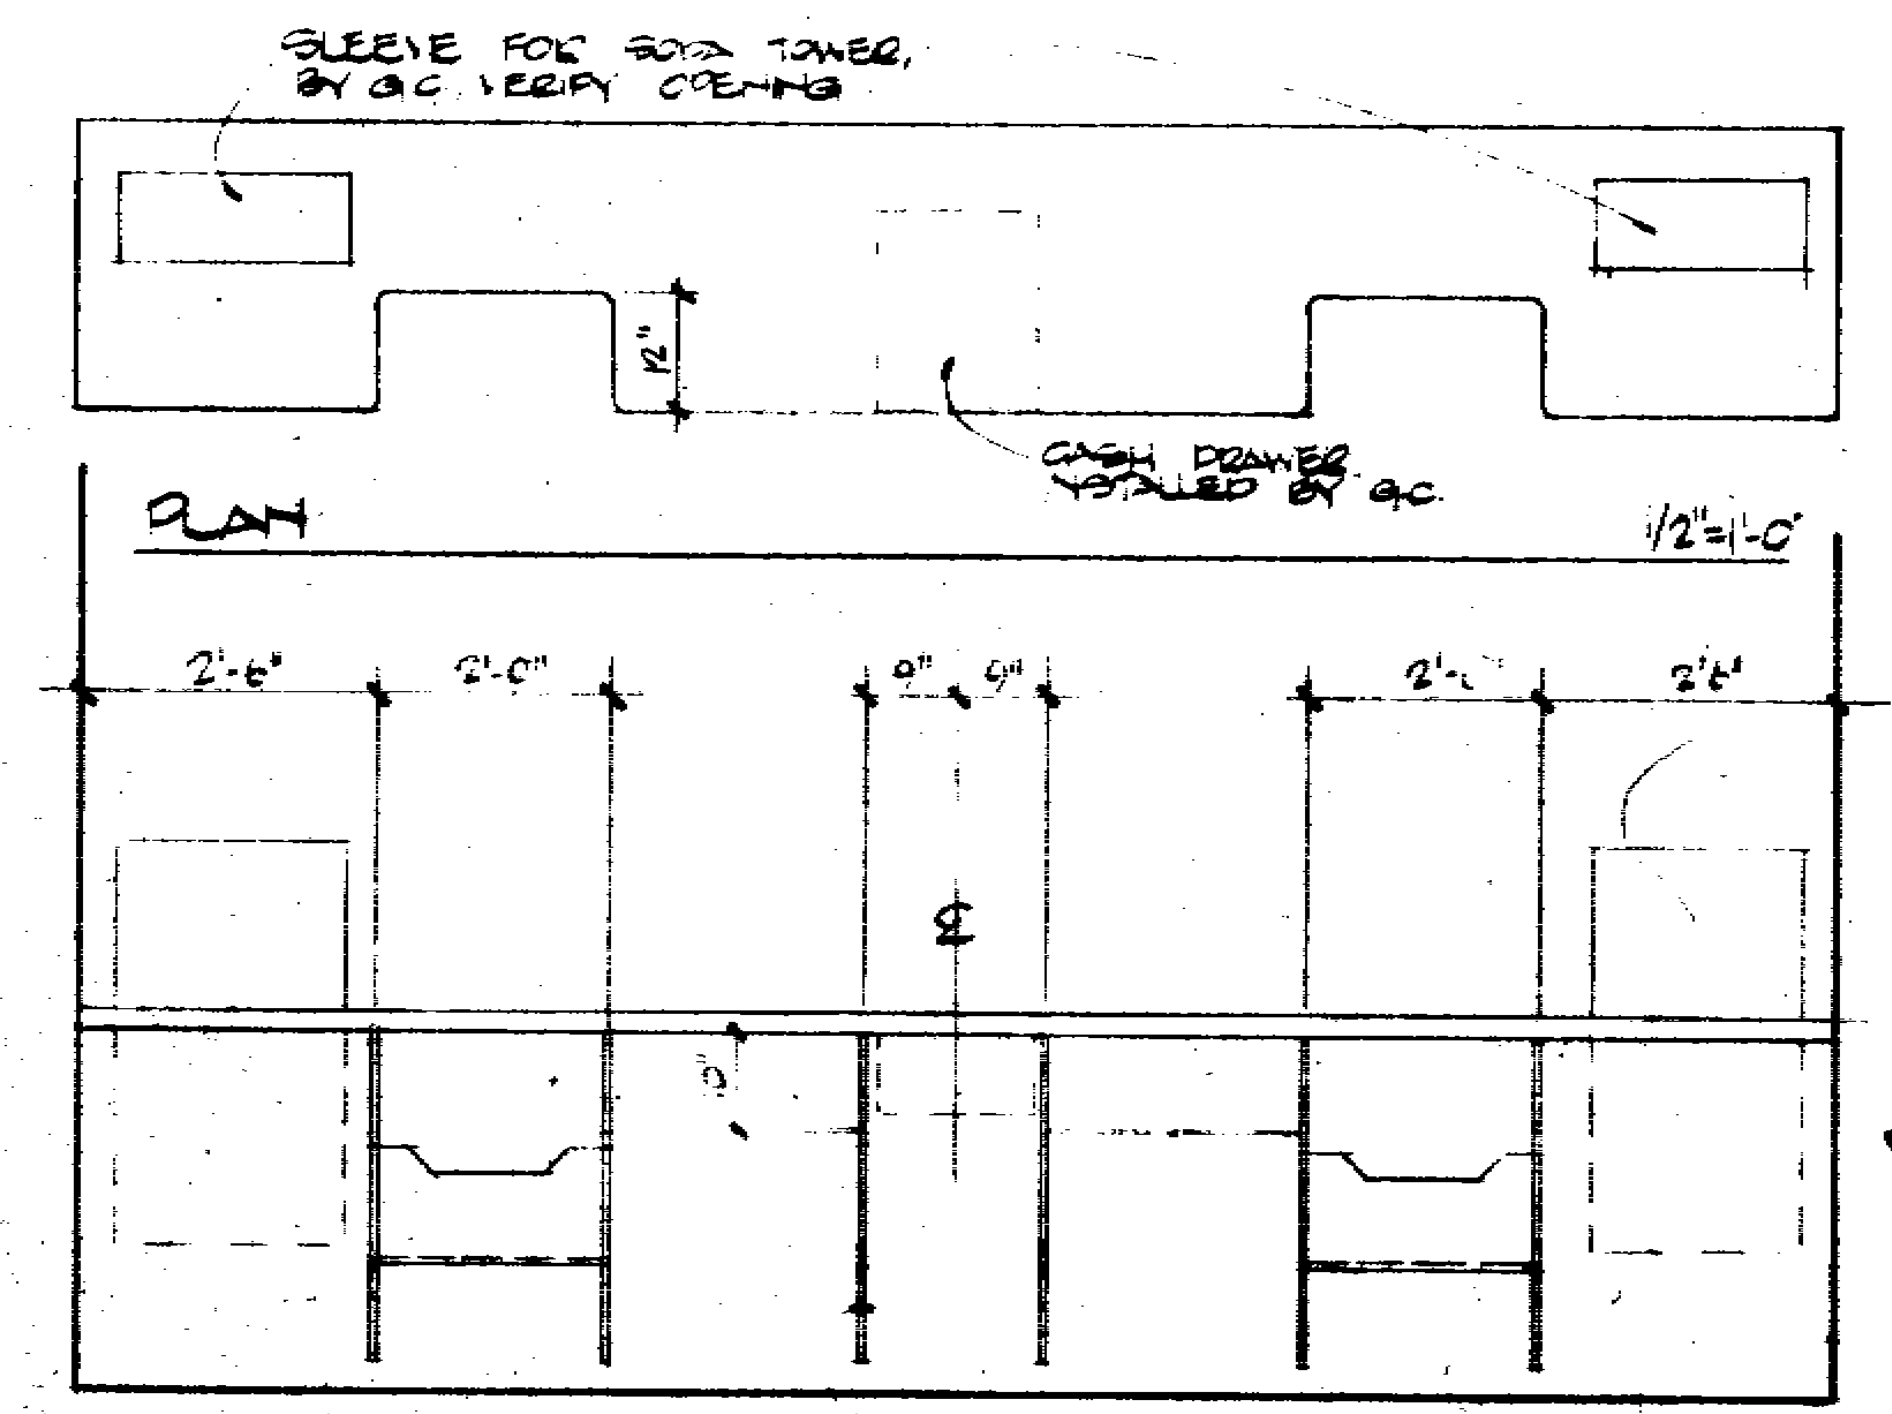
SLEEVE FOR SODA TOWER, BY G.C. VERIFY OPENING
12"
CASH DRAWER INSTALLED BY G.C.
PLAN 1/2"=1'-0"
2'-6"
2'-0"
9"
9"
2'-0"
2'-6"
9"
TYP. CORBLE - SEE N/A8

ELEVATION (REAR)

BEVERAGE COUNTER 1/2"=1'-0"

10

P.L.B.&CO.

PAUL L. BOSMAN
C7254

PAUL L. BOSMAN & CO. INC Architecture/Interior Design
800 Oak Grove Avenue Menlo Park, CA 94025 415/326-4550

PIZZA TIME THEATRE

Pizza Time Theatre Inc.
1213 Innsbruck Dr.
Sunnyvale, Ca. 94086

SAN JOSE, CAL.

NOTICE TO ALL PERSONS RECEIVING THIS DRAWING
CONFIDENTIAL: Reproduction forbidden without the specific written permission of Pizza Time Theatre Inc. of Sunnyvale, California. This drawing is only conditionally issued, and neither receipt nor possession thereof confers or transfers any right in, or license to use, the subject matter of the drawing or any design or technical information shown thereon, nor any right to reproduce this drawing or any part thereof except for manufacture by vendors for Pizza Time Theatre Inc. and for manufacture under the corporation's written license; no right to reproduce this drawing is granted or the subject matter thereof unless by written agreement with or written permission from the corporation.

1	3.7.81	PERMIT & BID
	Date	Issued for:

Sheet No. A8
Of 15

File 8106.6

14'-0"

CEILING LINE

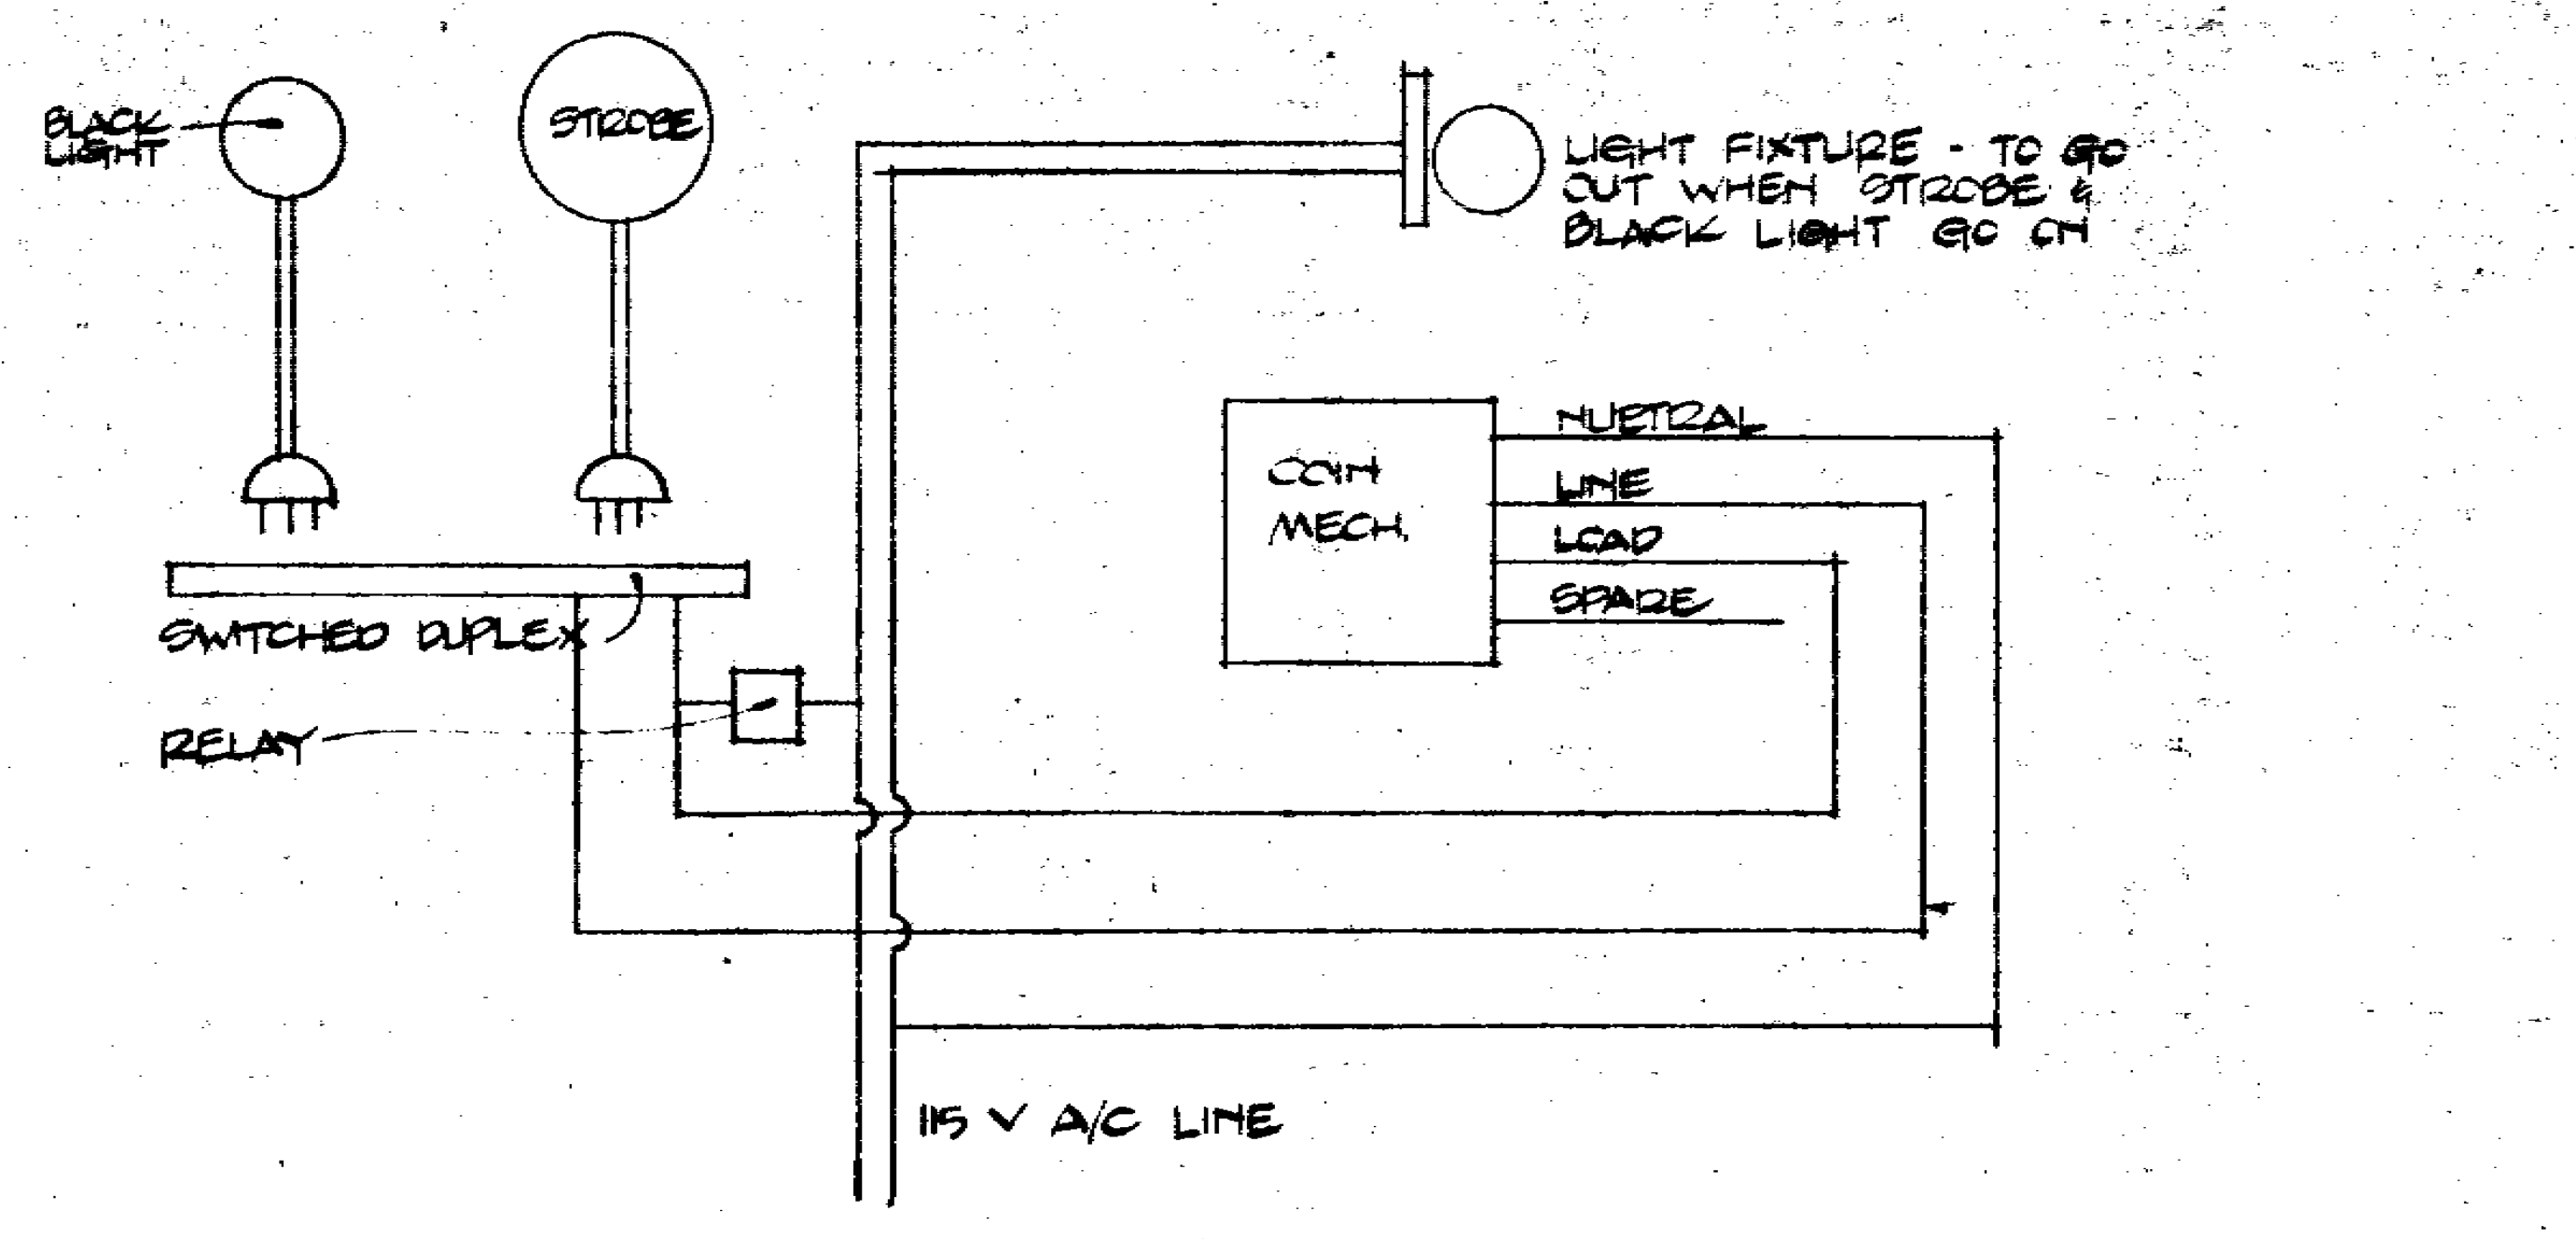

MUNCH'S MADHOUSE SCHEMATIC

NO SCALE

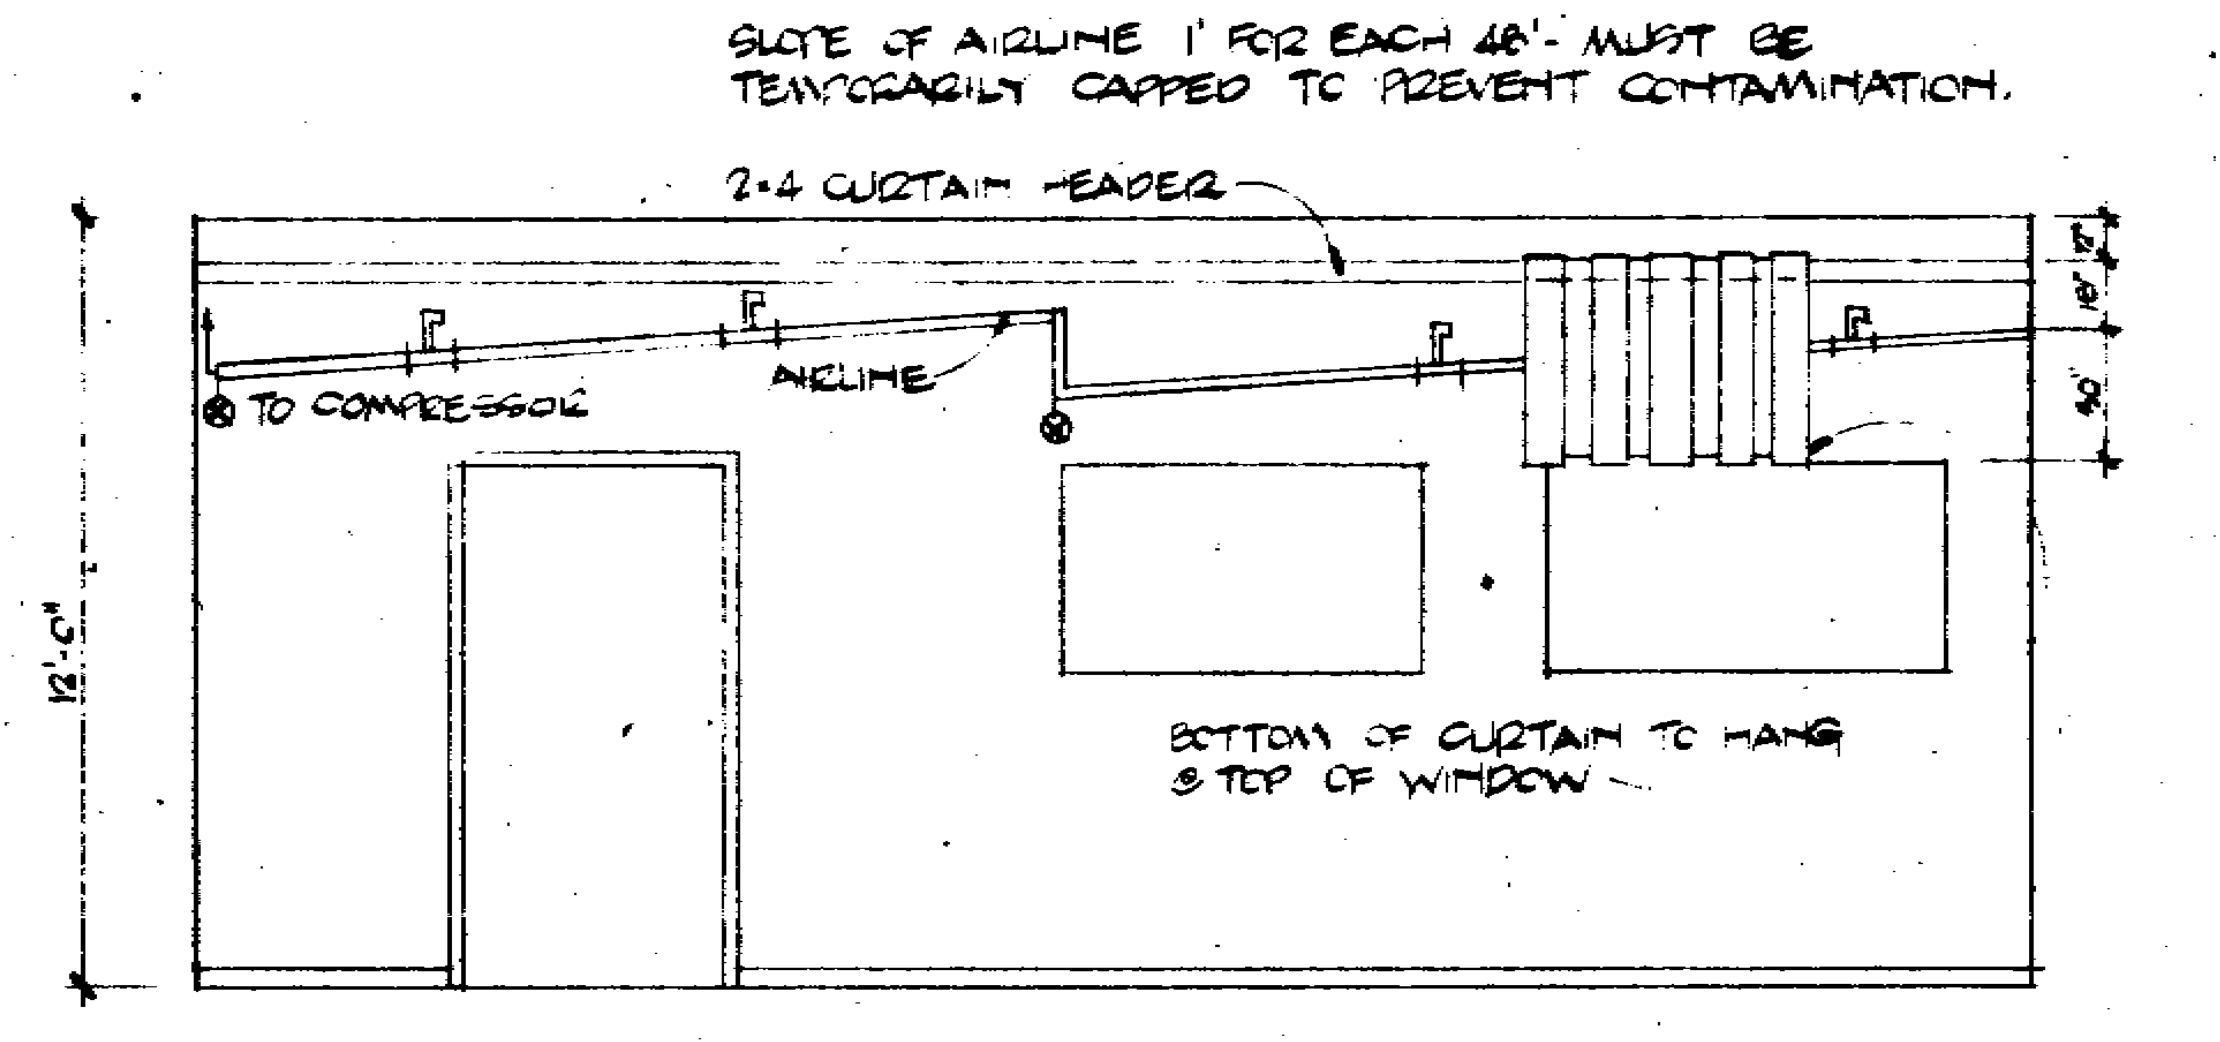
SLOPE OF AIRLINE 1' FOR EACH 48'- MUST BE TEMPORARILY CAPPED TO PREVENT CONTAMINATION.
2-4 CURTAIN HEADER
TO COMPRESSOR
AIRLINE
12'-0"
10"
40"
BOTTOM OF CURTAIN TO HANG @ TOP OF WINDOW

ANIMATION RUN LAYOUT

NO SCALE

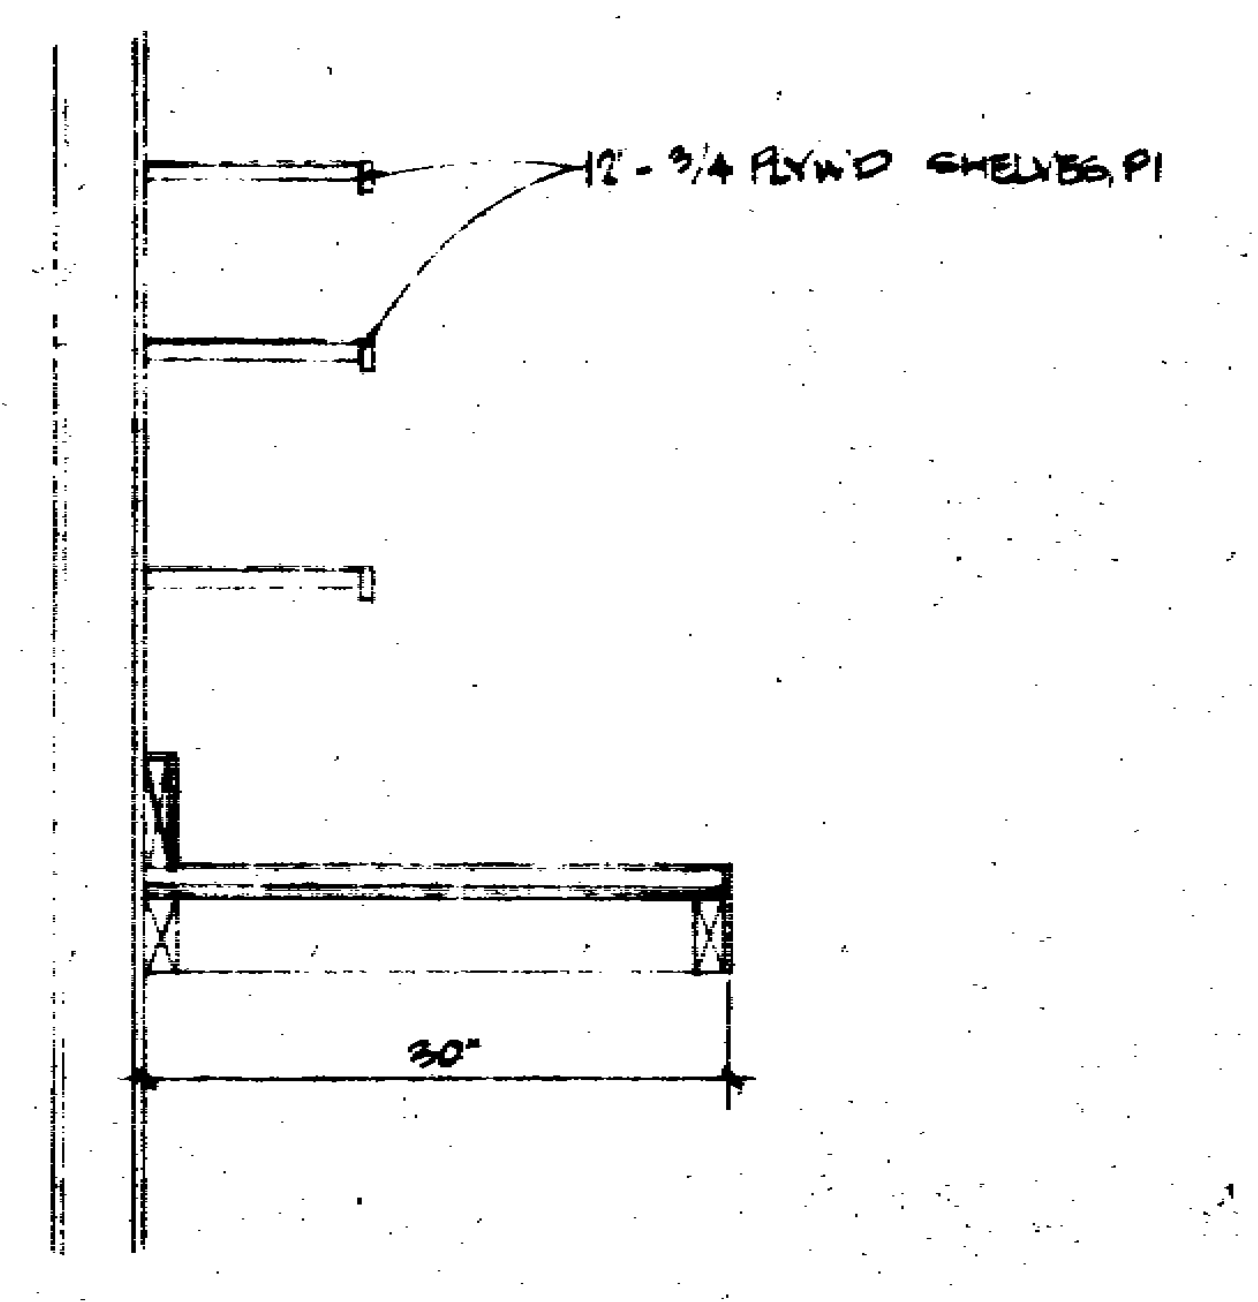

SECTION ⓠ

MANAGER'S OFFICE 1"=1'-0"

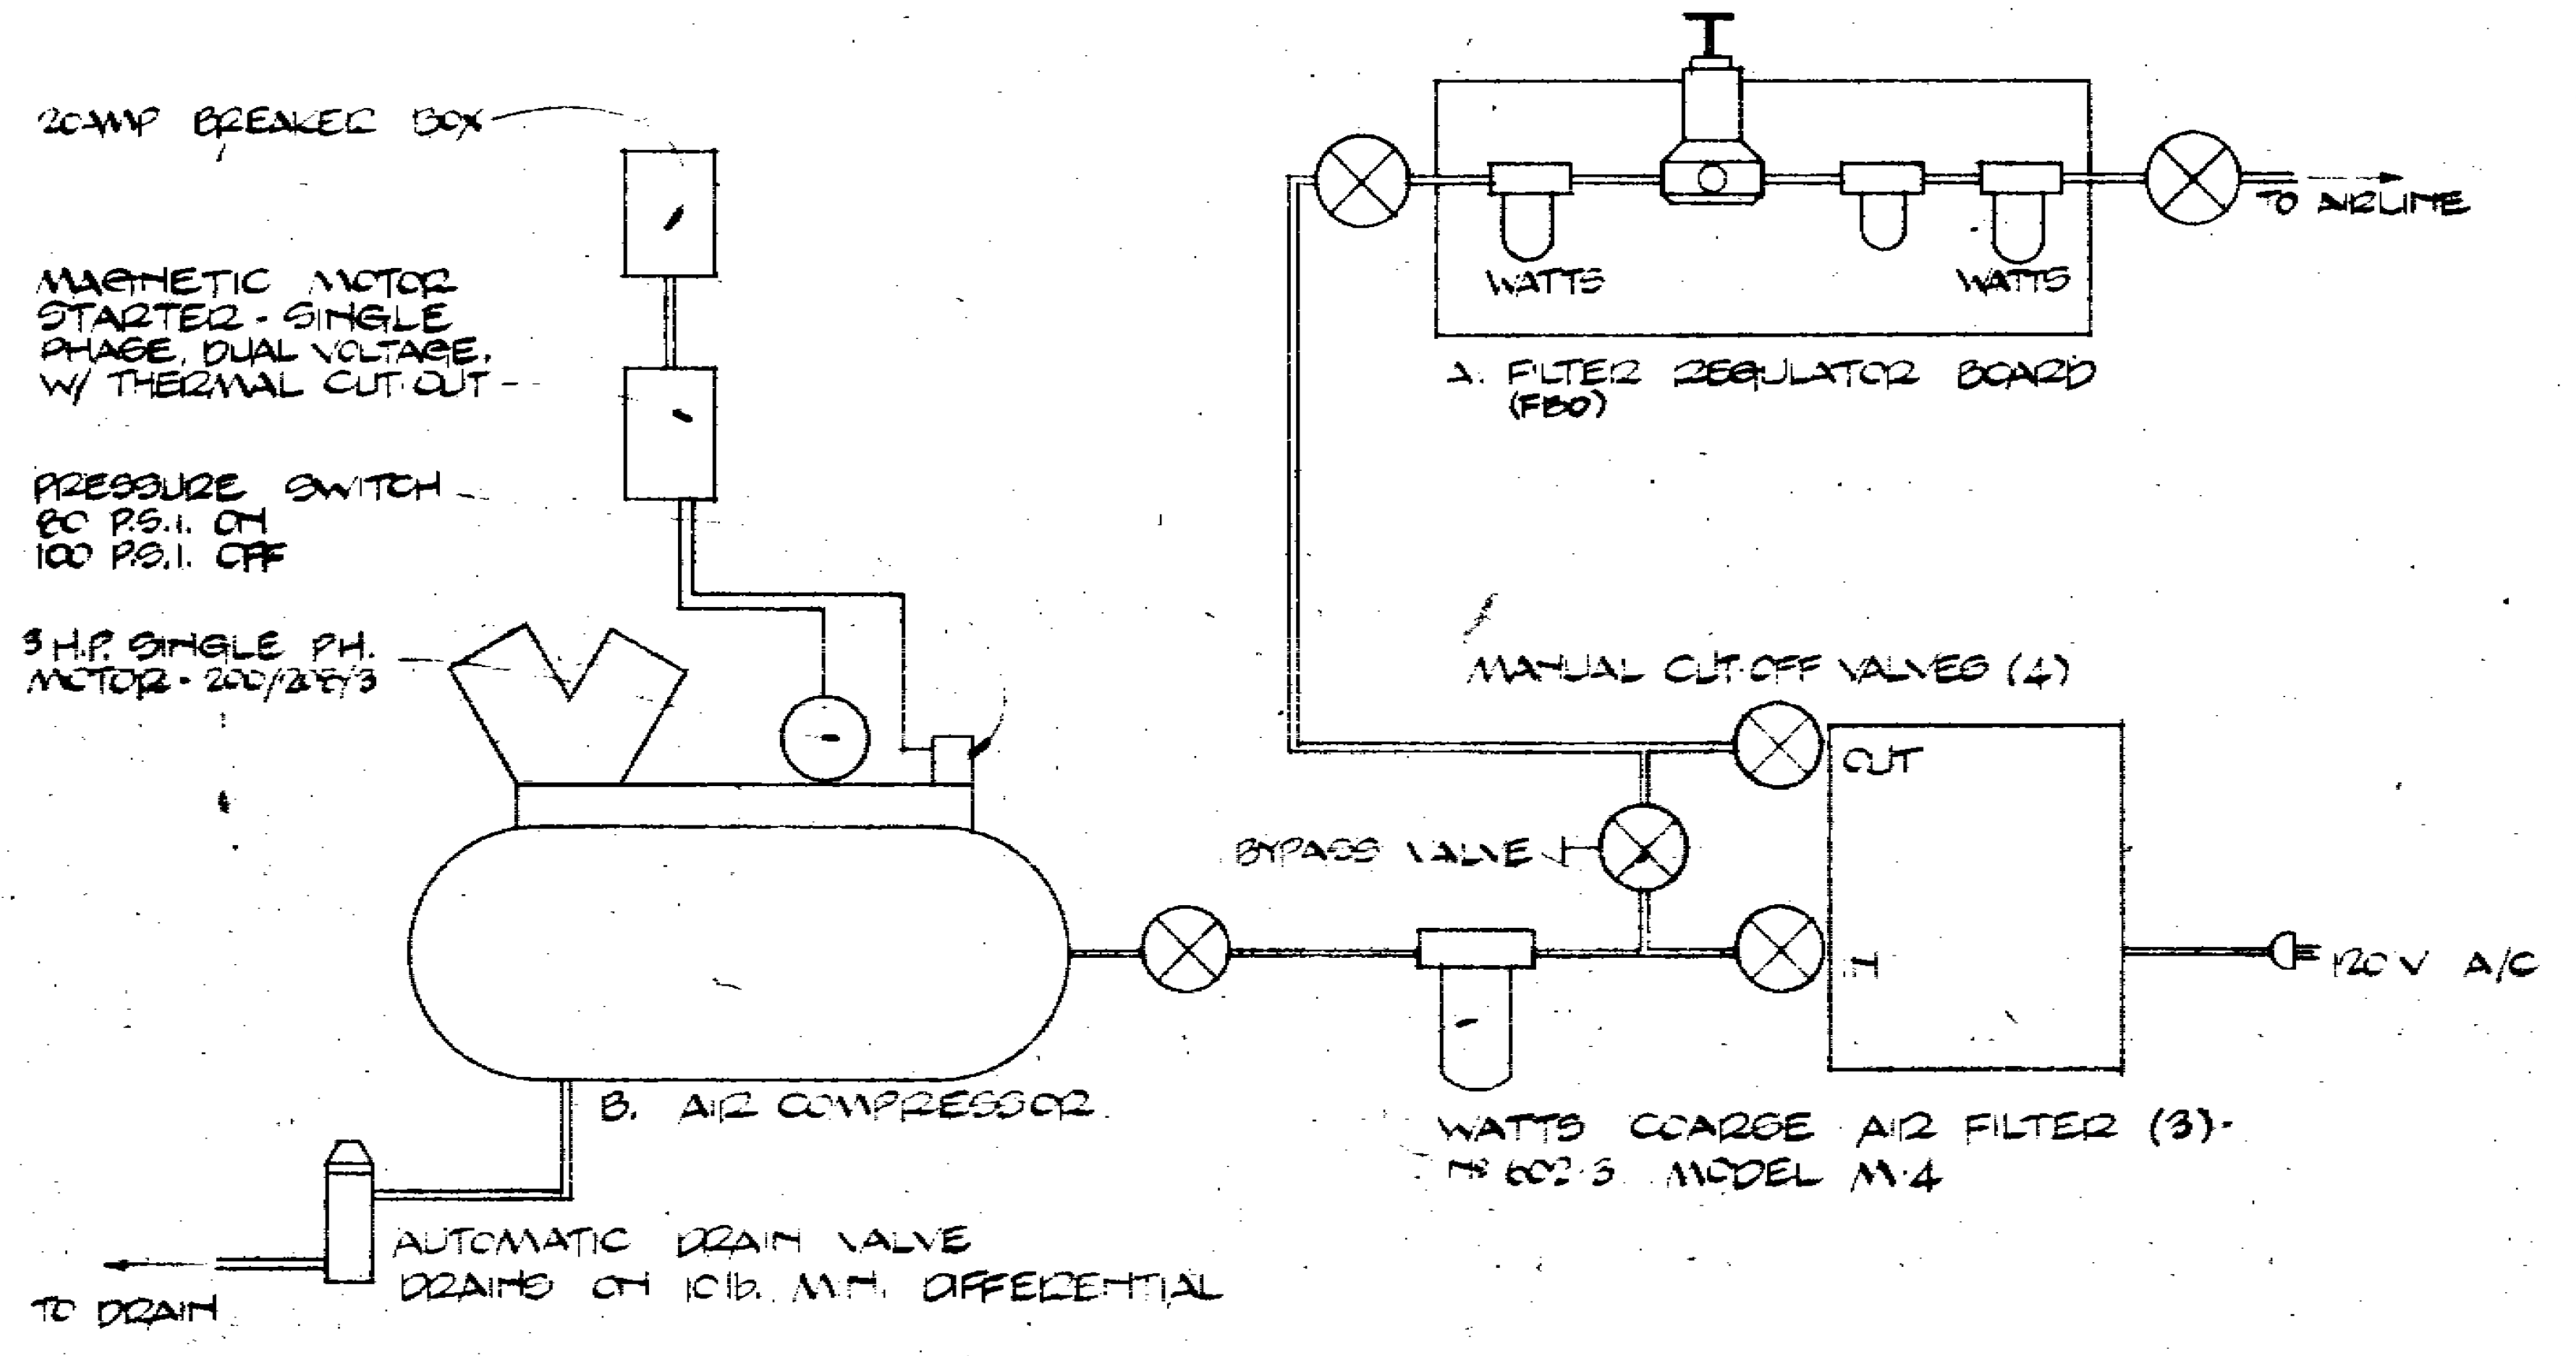
20AMP BREAKER BOX
MAGNETIC MOTOR STARTER - SINGLE PHASE, DUAL VOLTAGE, W/ THERMAL CUT OUT
PRESSURE SWITCH 80 P.S.I. ON 100 P.S.I. OFF
3 H.P. SINGLE PH. MOTOR - 200/208/3
B. AIR COMPRESSOR
AUTOMATIC DRAIN VALVE DRAINS ON 10 lb. M.H. DIFFERENTIAL
TO DRAIN
WATTS
WATTS
TO AIRLINE
A. FILTER REGULATOR BOARD (FBO)
MANUAL CUT OFF VALVES (4)
OUT
IN
BYPASS VALVE
WATTS COARSE AIR FILTER (3) - No 602-3 MODEL M-4
120 V A/C

COMPRESSOR / AIRLINE SCHEMATIC

NO SCALE

30024

5.7.81	PERMIT & BID
Date	Issued for:

Pizza Time Theatre Inc.
1213 Innsbruck Dr.
Sunnyvale, Ca. 94086

SAN JOSE, CAL.

NOTICE TO ALL PERSONS RECEIVING THIS DRAWING: CONFIDENTIAL. Reproduction Forbidden without the specific written permission of Pizza Time Theatre Inc. of Sunnyvale California. This drawing is only conditionally issued, and neither receipt nor possession thereof confers or transfers any right in, or license to use the subject matter of the drawing or any design or technical information shown thereon, nor any right to reproduce this drawing or any part thereof, except for manufacture by vendors for Pizza Time Theatre Inc. and for manufacture under the corporation's written license; no right to reproduce this drawing is granted or the subject matter thereof unless by written agreement with or written permission from the corporation.

P.L.B.&CO.
PAUL L. BOSMAN & CO., INC. Architecture/Interior Design
800 Oak Grove Avenue Menlo Park, CA 94025 415/326-4550
PAUL L. BOSMAN AIA
C7254

Sheet No. A9
Of 15

File 8106-5

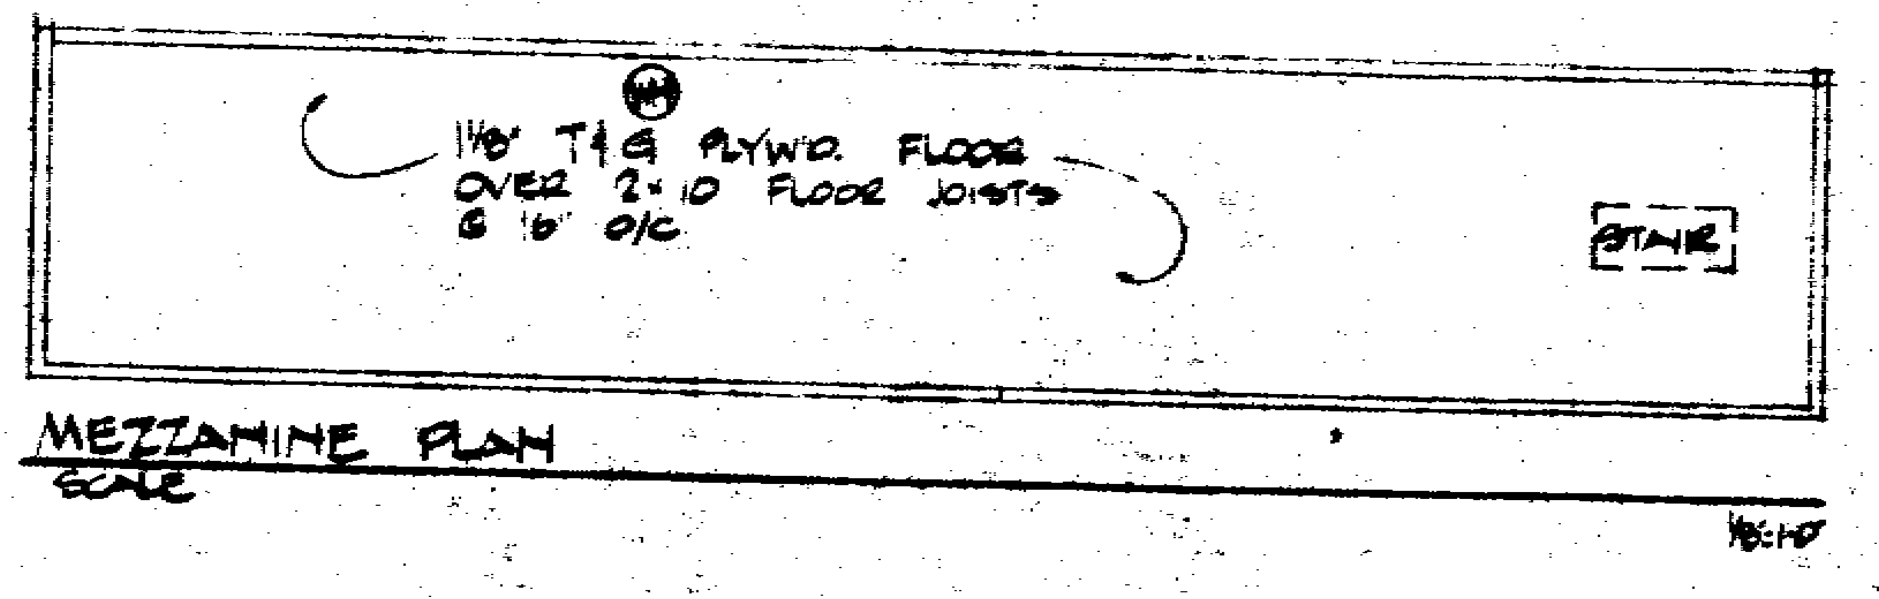

MEZZANINE PLAN
SCALE 1/8"=1'-0"

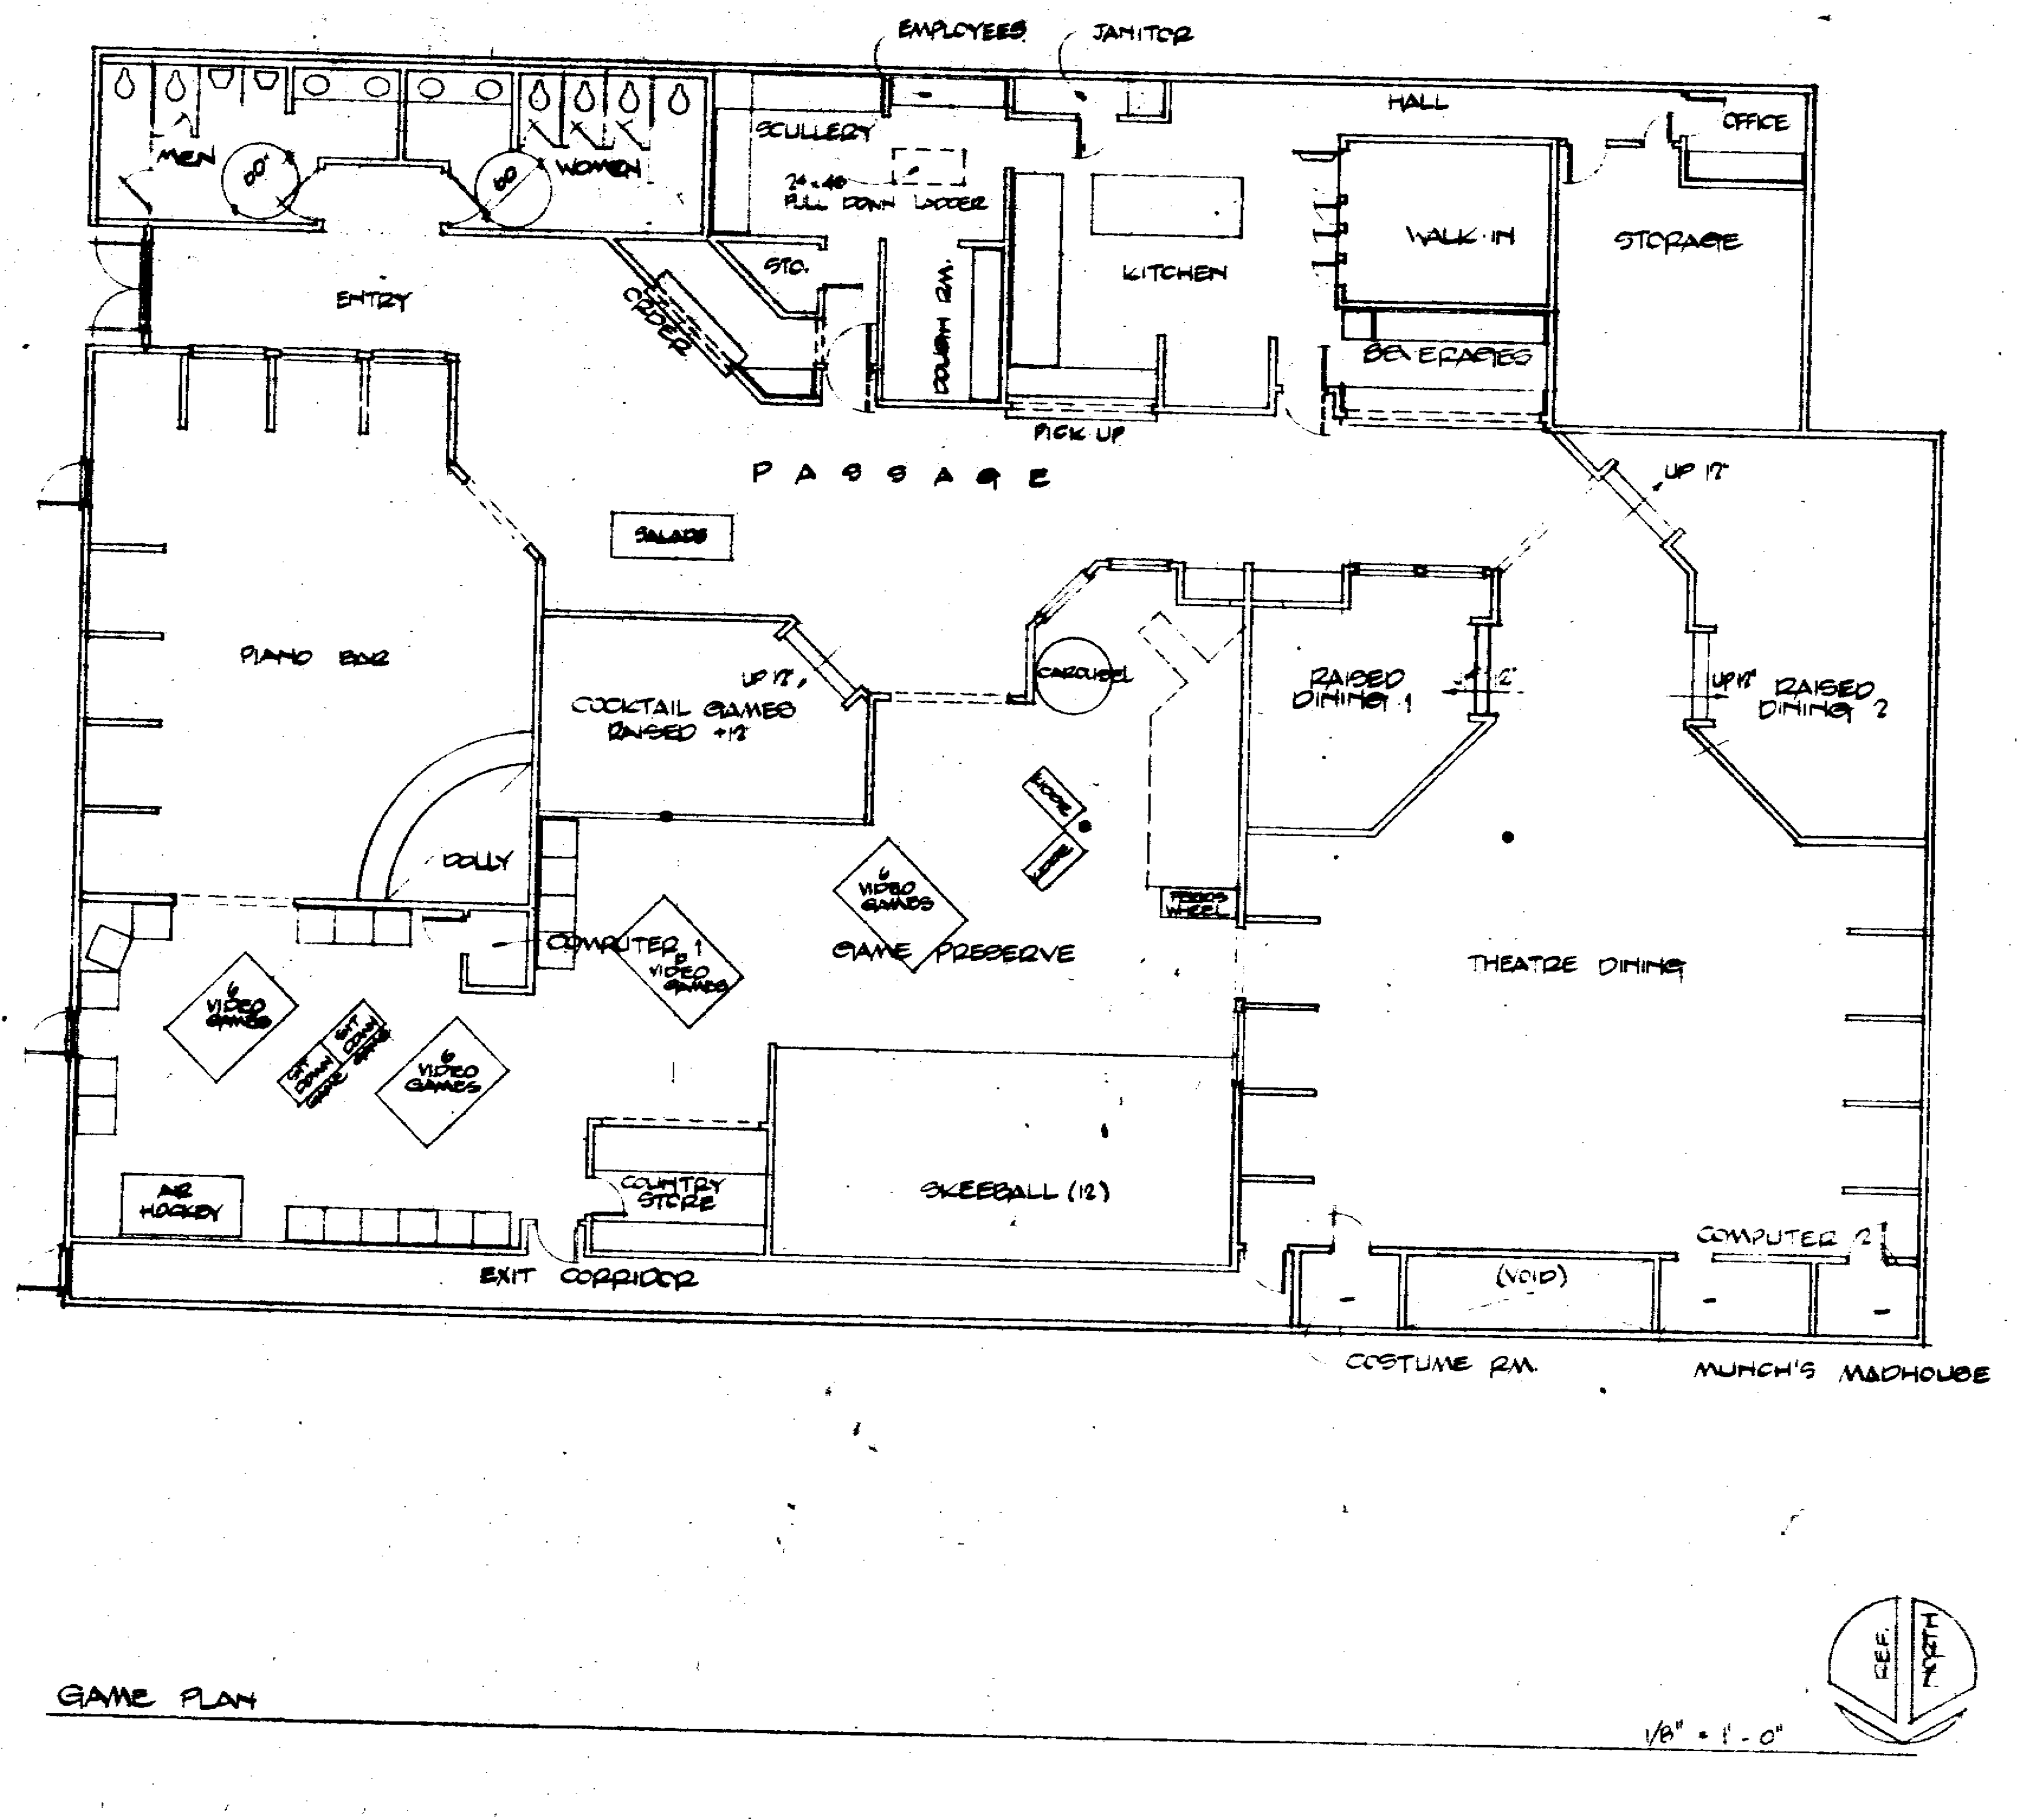

GAME PLAN
1/8" = 1'-0"

3004

12

30024

PAUL L BOSMAN AIA
ARCHITECT C7256

Sheet No.
A10
Of 13

File 8106-6

RLB&CO.
PAUL L BOSMAN & CO. INC. Architecture/Interior Design
800 Oak Grove Avenue Menlo Park CA 94025 415/326-4550

Pizza Time Theatre Inc.
1213 Innsbruck Dr.
Sunnyvale, Ca. 94086

SAN JOSE, CAL.

NOTICE TO ALL PERSONS RECEIVING THIS DRAWING: CONFIDENTIAL. Reproduction forbidden without the specific written permission of Pizza Time Theatre Inc. of Sunnyvale, California. This drawing is only conditionally issued, and neither receipt nor possession thereof confers or transfers any right in, or license to use, the subject matter of the drawing or any design or technical information shown thereon, nor any right to reproduce this drawing or any part thereof except for manufacture by vendors for Pizza Time Theatre Inc. and for manufacture under the corporation's written license, no right to reproduce this drawing is granted or the subject matter thereof unless by written agreement with or written permission from the corporation.

R.N.
d.

Date	Issued for:
8.7.81	PERMIT & BID
7/17/81	OWNER REVIEW
7/1/81	OWNER REVIEW

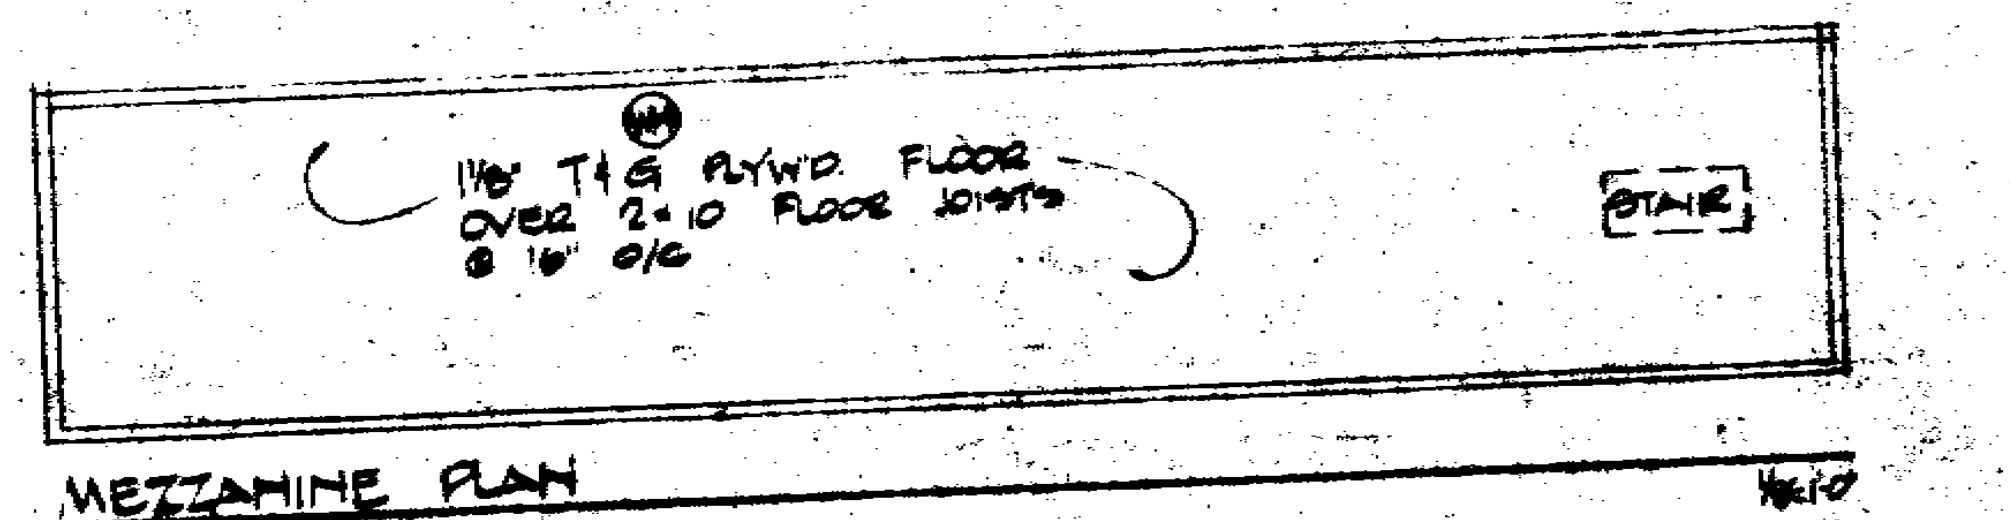

MEZZANINE PLAN
SCALE 1/16"=1'-0"

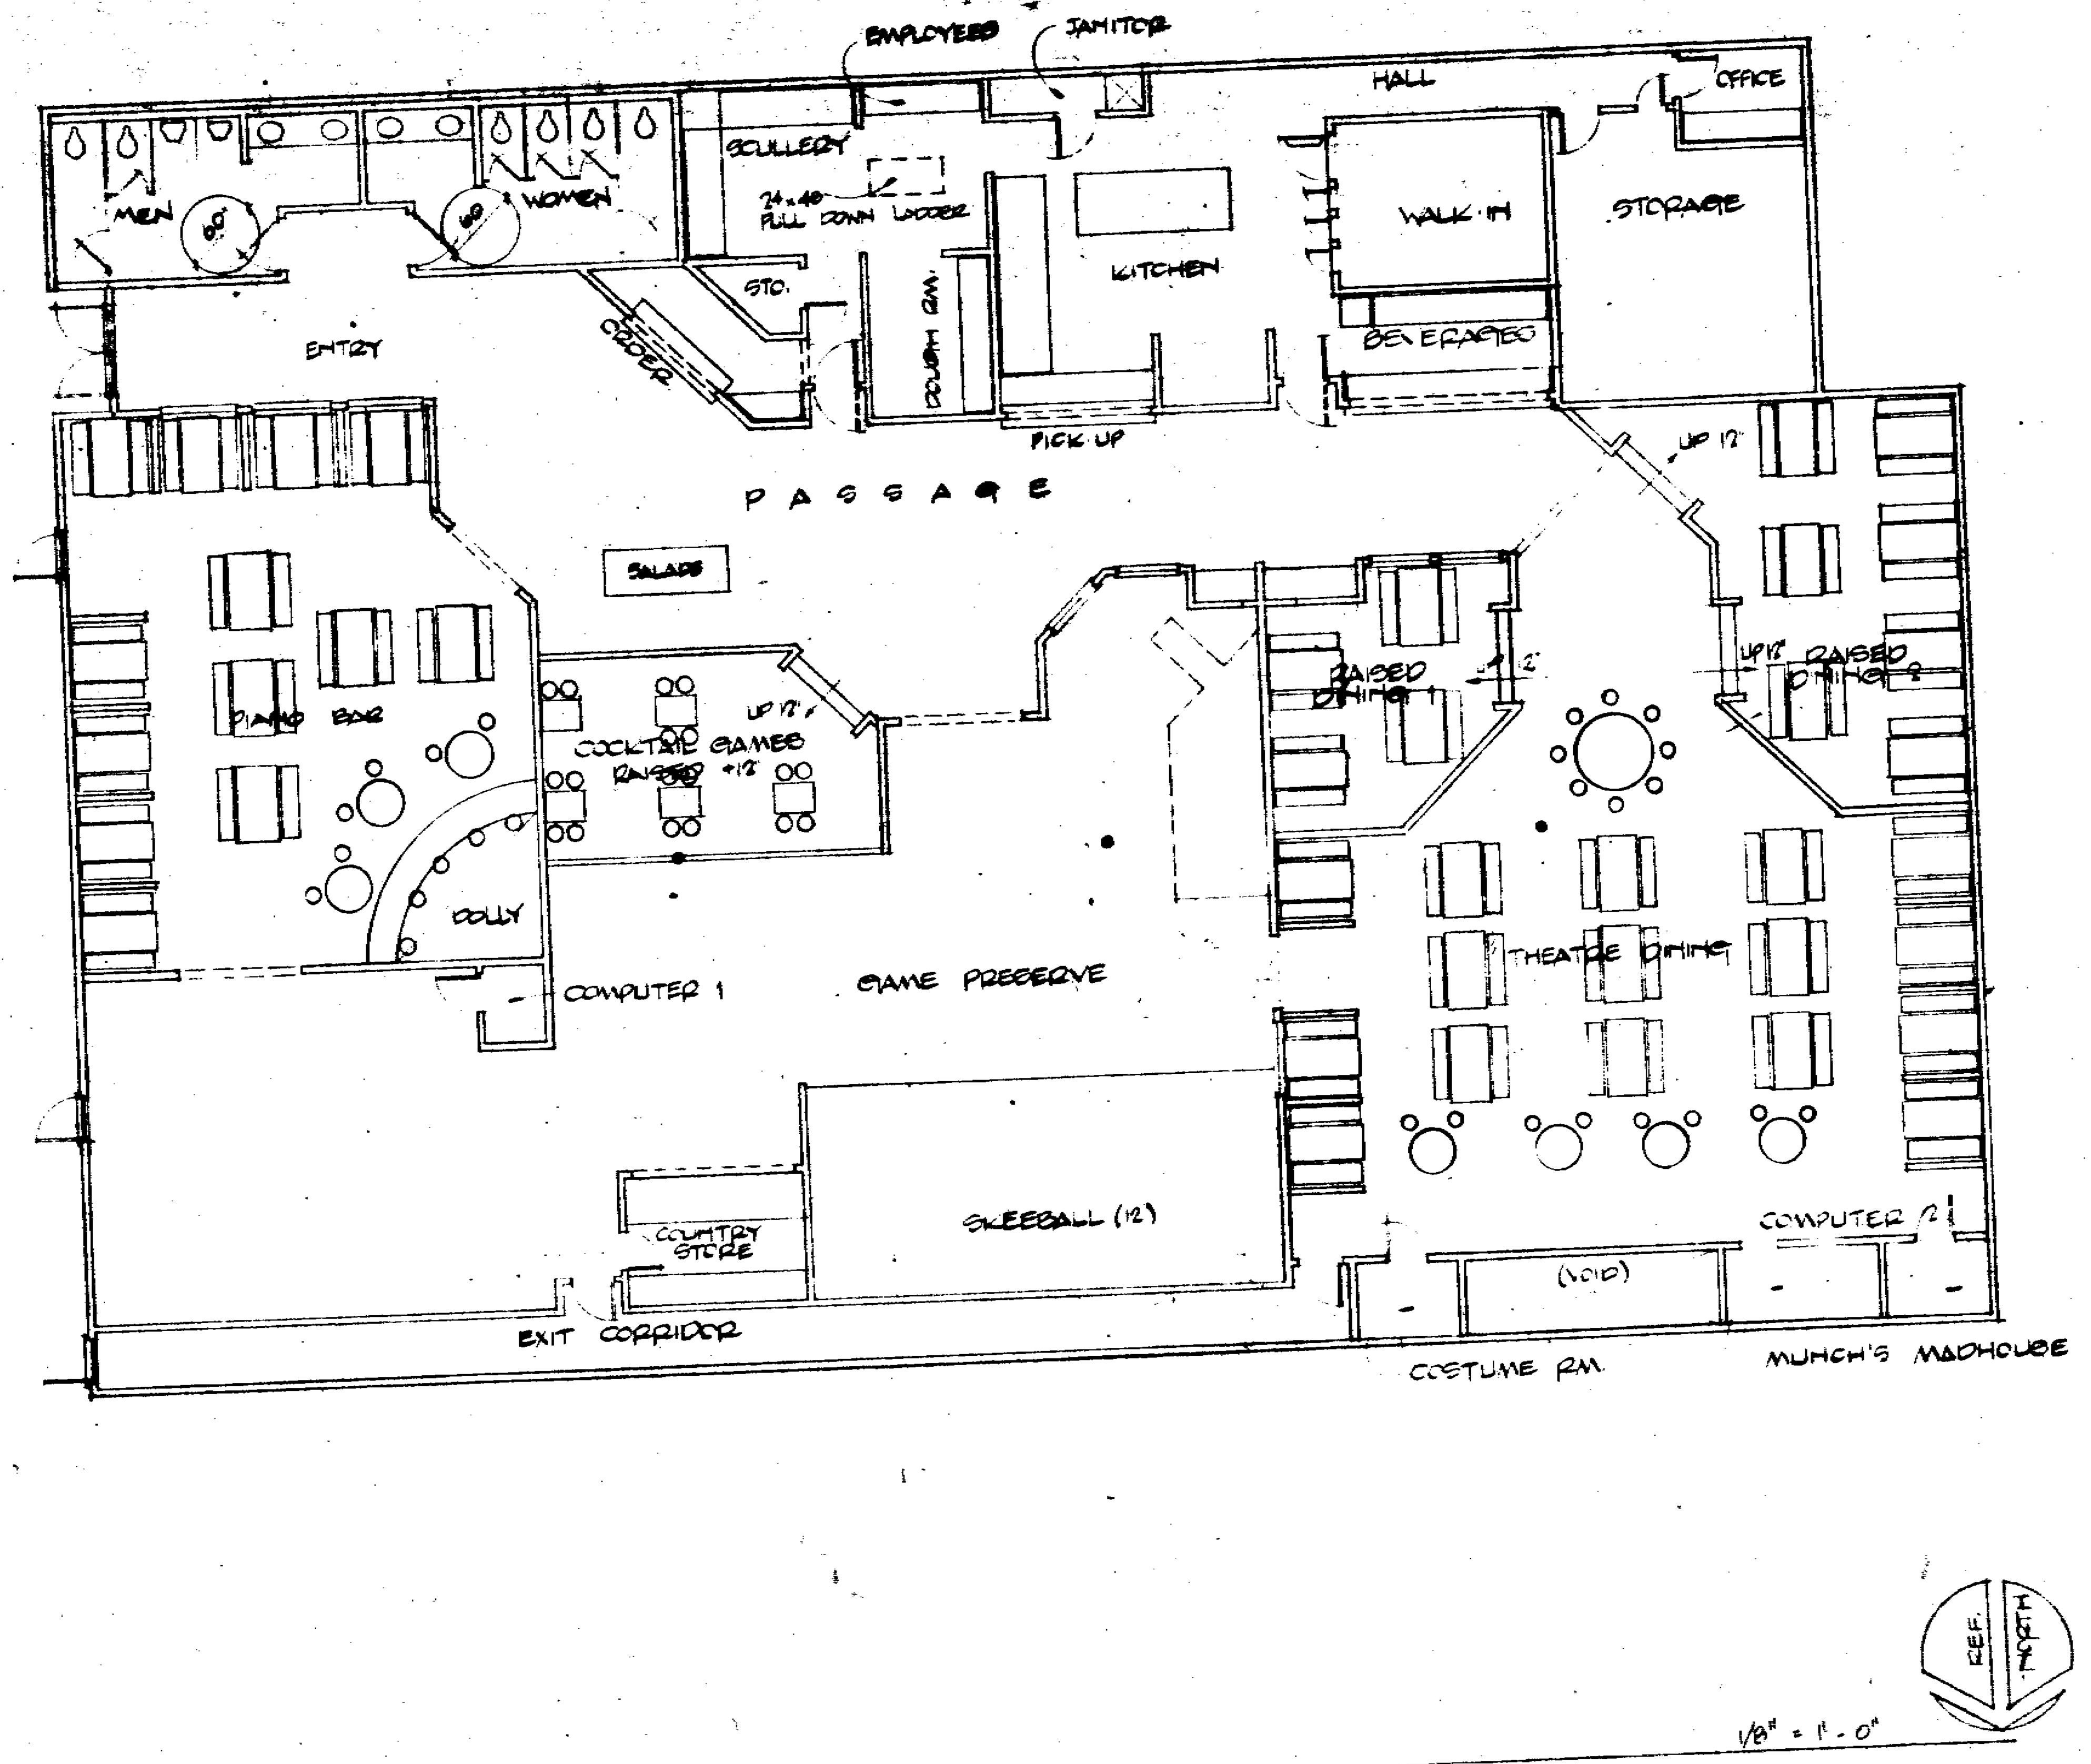

1/8" = 1'-0"

SEATING PLAN

13

30024

PAUL L BOSMAN AIA
ARCHITECT C7254

P.L.B.&CO.
PAUL L BOSMAN & CO. INC. Architecture / Interior Design
600 Oak Grove Avenue Menlo Park, CA 94025 415/326-4550

Pizza Time Theatre Inc.
1213 Innsbruck Dr.
Sunnyvale, Ca. 94086

SAN JOSE, CAL.

NOTICE TO ALL PERSONS RECEIVING THIS DRAWING: CONFIDENTIAL. Reproduction forbidden without the specific written permission of Pizza Time Theatre Inc. of Sunnyvale California. This drawing is only conditionally issued, and neither receipt nor possession thereof confers or transfers any right in, or license to use, the subject matter of the drawing or any design or technical information shown thereon, nor any right to reproduce this drawing or any part thereof except for manufacture by vendors of Pizza Time Theatre Inc. and for manufacture under the corporation's written license; no right to reproduce this drawing is granted or the subject matter thereof unless by written agreement with or written permission from the corporation.

R.N.	
8.7.81	GRANT & BID
?/?/81	OWNER REVIEW
~~?/?/81~~	~~OWNER REVIEW~~
Date	Issued for:
d.	

Sheet No.
A11
Of 13

File 8106

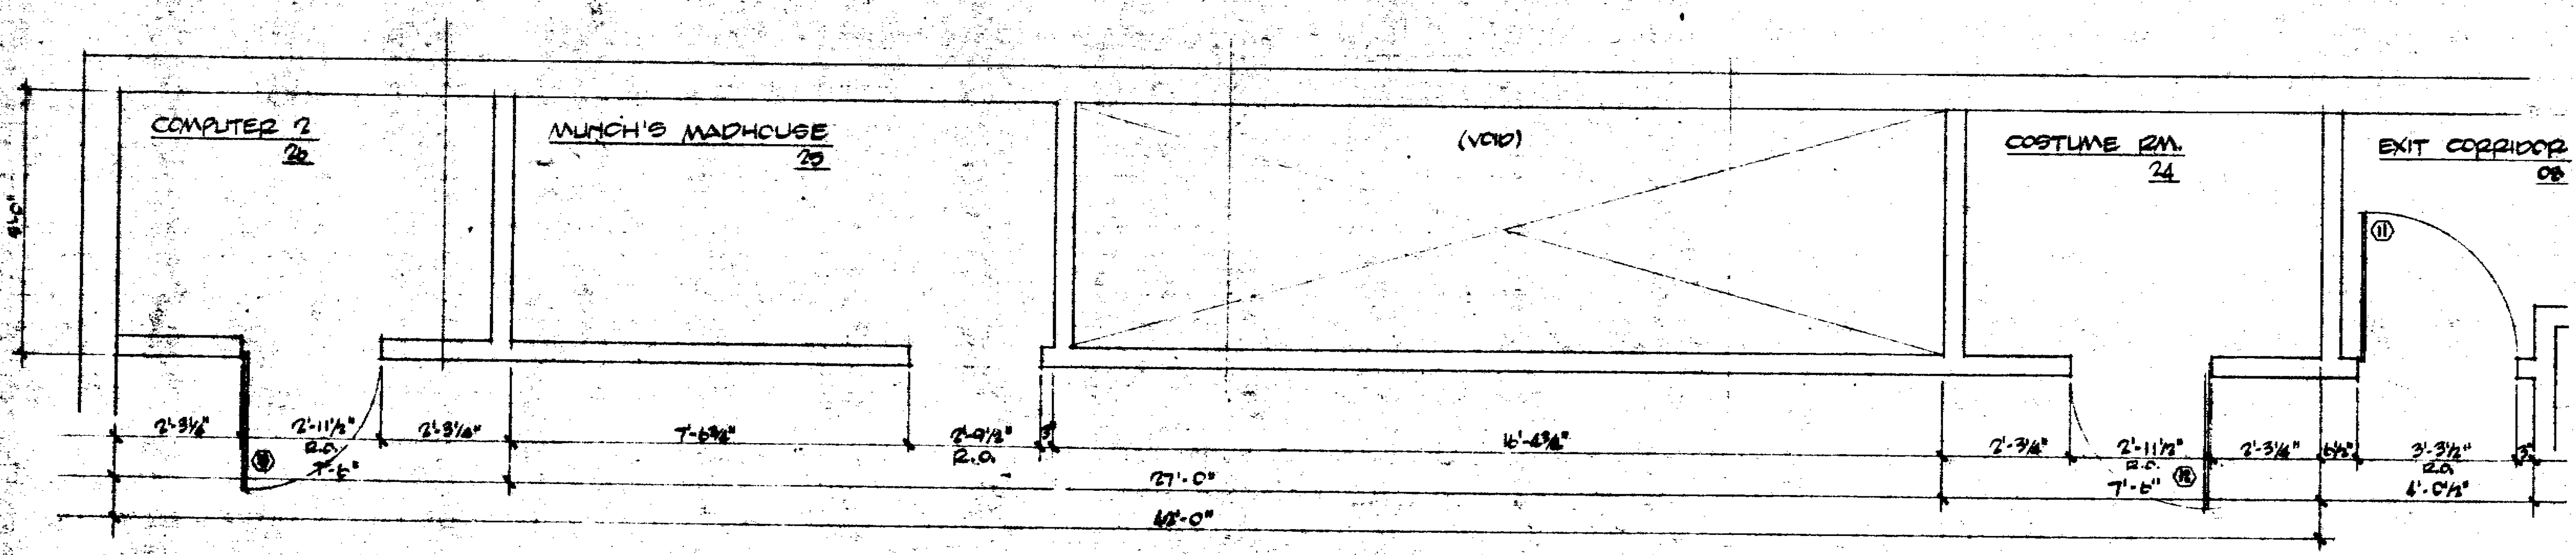

PLAN @ FLOOR LEVEL 1/8" = 1'-0"

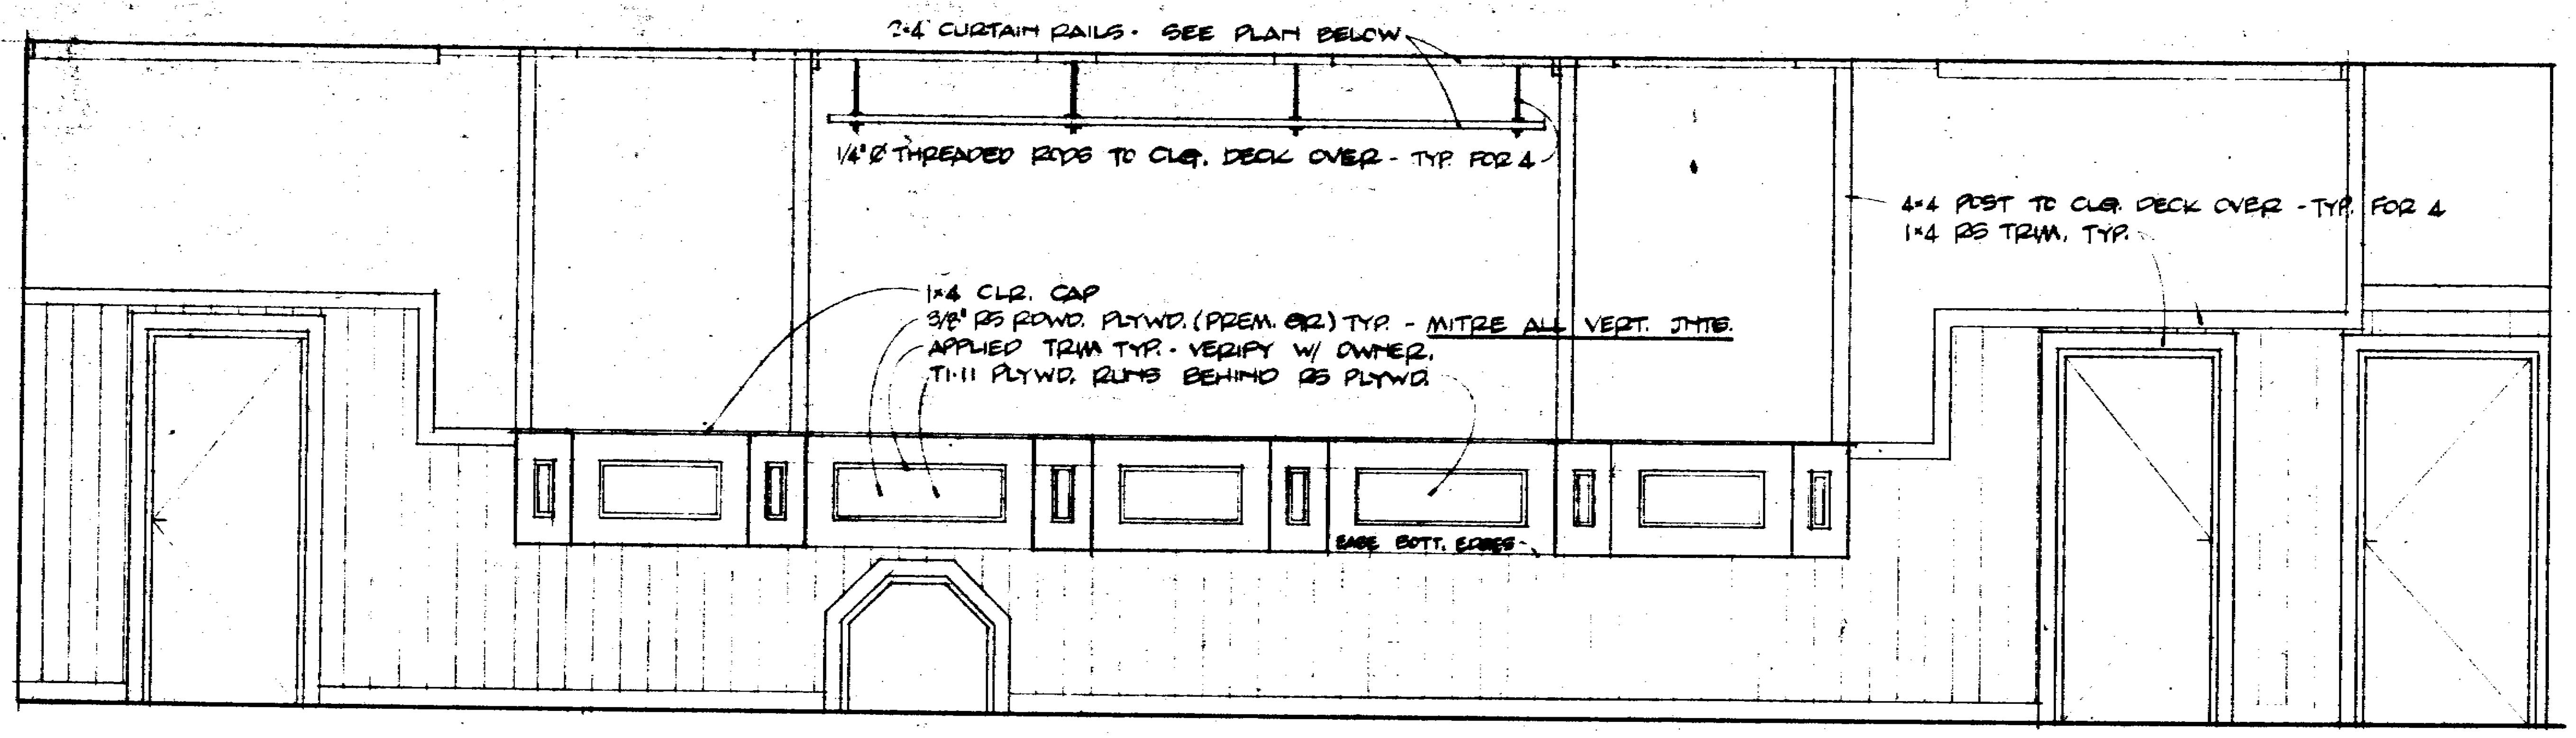
2×4 CURTAIN RAILS - SEE PLAN BELOW
1/4"Ø THREADED RODS TO CLG. DECK OVER - TYP. FOR 4
4×4 POST TO CLG. DECK OVER - TYP. FOR 4
1×4 RS TRIM, TYP.
1×4 CLR. CAP
3/8" RS RDWD. PLYWD. (PREM. GR.) TYP. - MITRE ALL VERT. JNTS.
APPLIED TRIM TYP. - VERIFY W/ OWNER.
T1-11 PLYWD. RUNS BEHIND RS PLYWD.
EASE BOTT. EDGES

ELEVATION 1/2" = 1'-0"

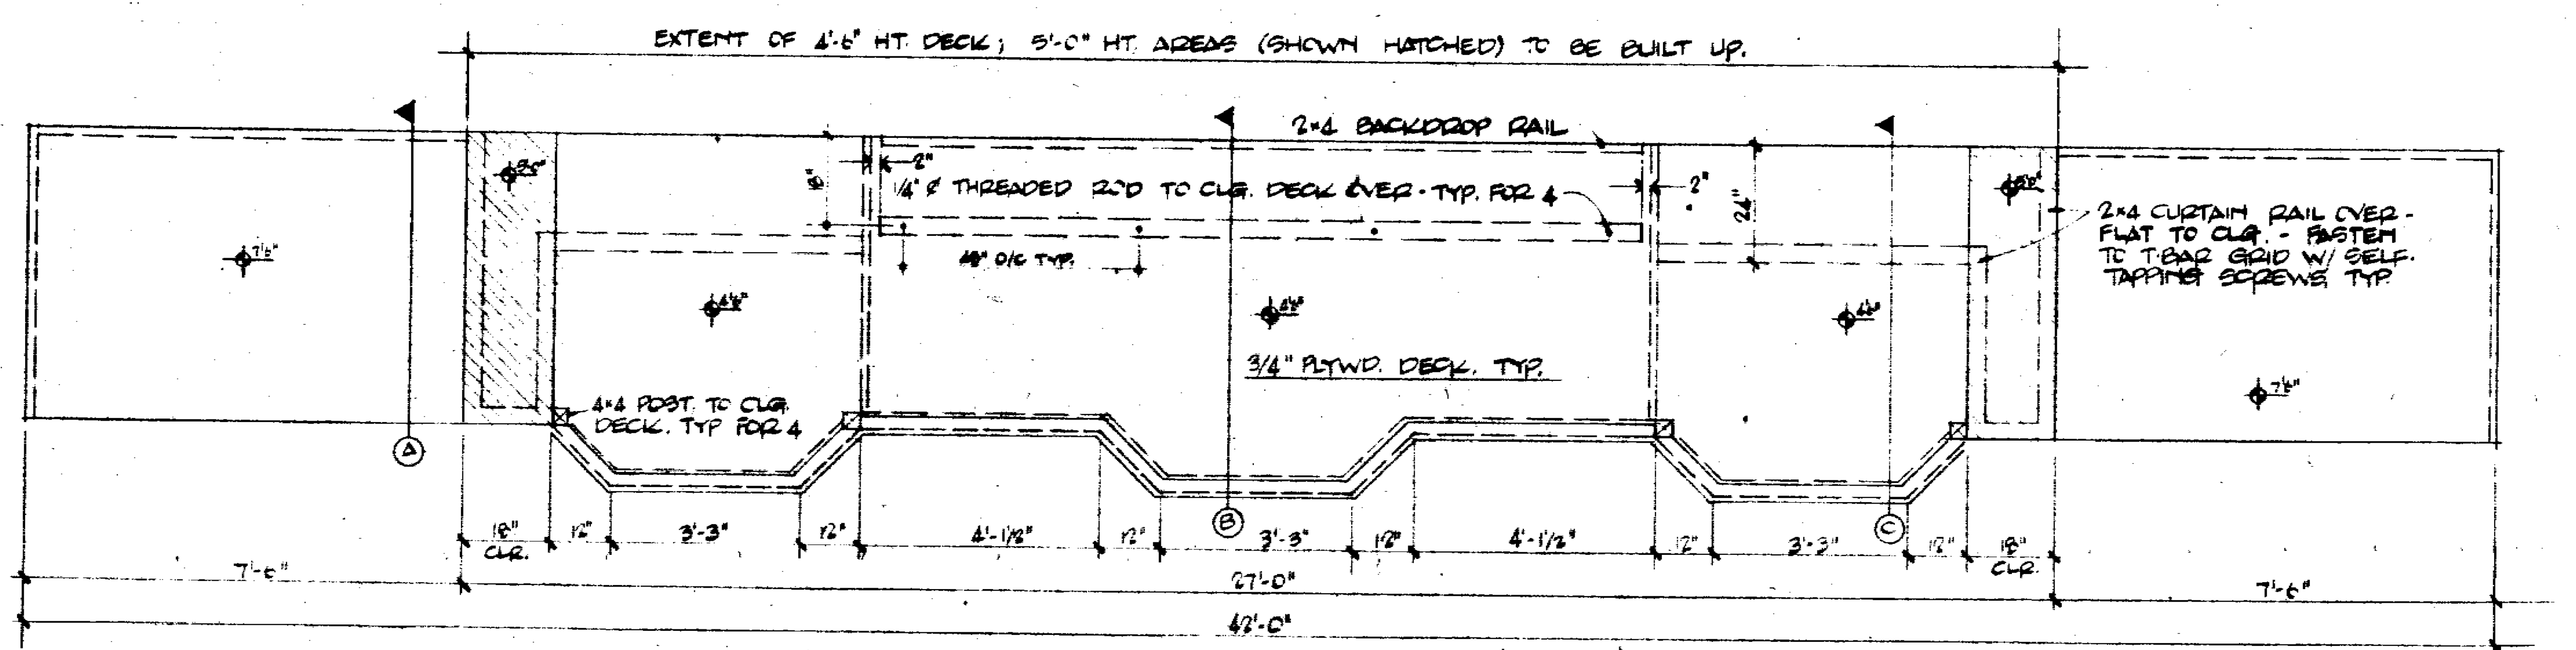
EXTENT OF 4'-6" HT. DECK; 5'-0" HT. AREAS (SHOWN HATCHED) TO BE BUILT UP.
2×4 BACKDROP RAIL
1/4"Ø THREADED ROD TO CLG. DECK OVER - TYP. FOR 4
2×4 CURTAIN RAIL OVER - FLAT TO CLG. - FASTEN TO T-BAR GRID W/ SELF-TAPPING SCREWS, TYP.
3/4" PLYWD. DECK, TYP.
4×4 POST TO CLG. DECK. TYP FOR 4
48" O/C TYP.
2"
2"
24"
7'-6"
5'-0"
4'-6"
7'-6"
Ⓐ
Ⓑ
Ⓒ
18" CLR.
12"
3'-3"
12"
4'-1½"
12"
3'-3"
12"
4'-1½"
12"
3'-3"
12"
18" CLR.
7'-6"
27'-0"
7'-6"
42'-0"

PLAN @ STAGE LEVEL 1/2" = 1'-0"

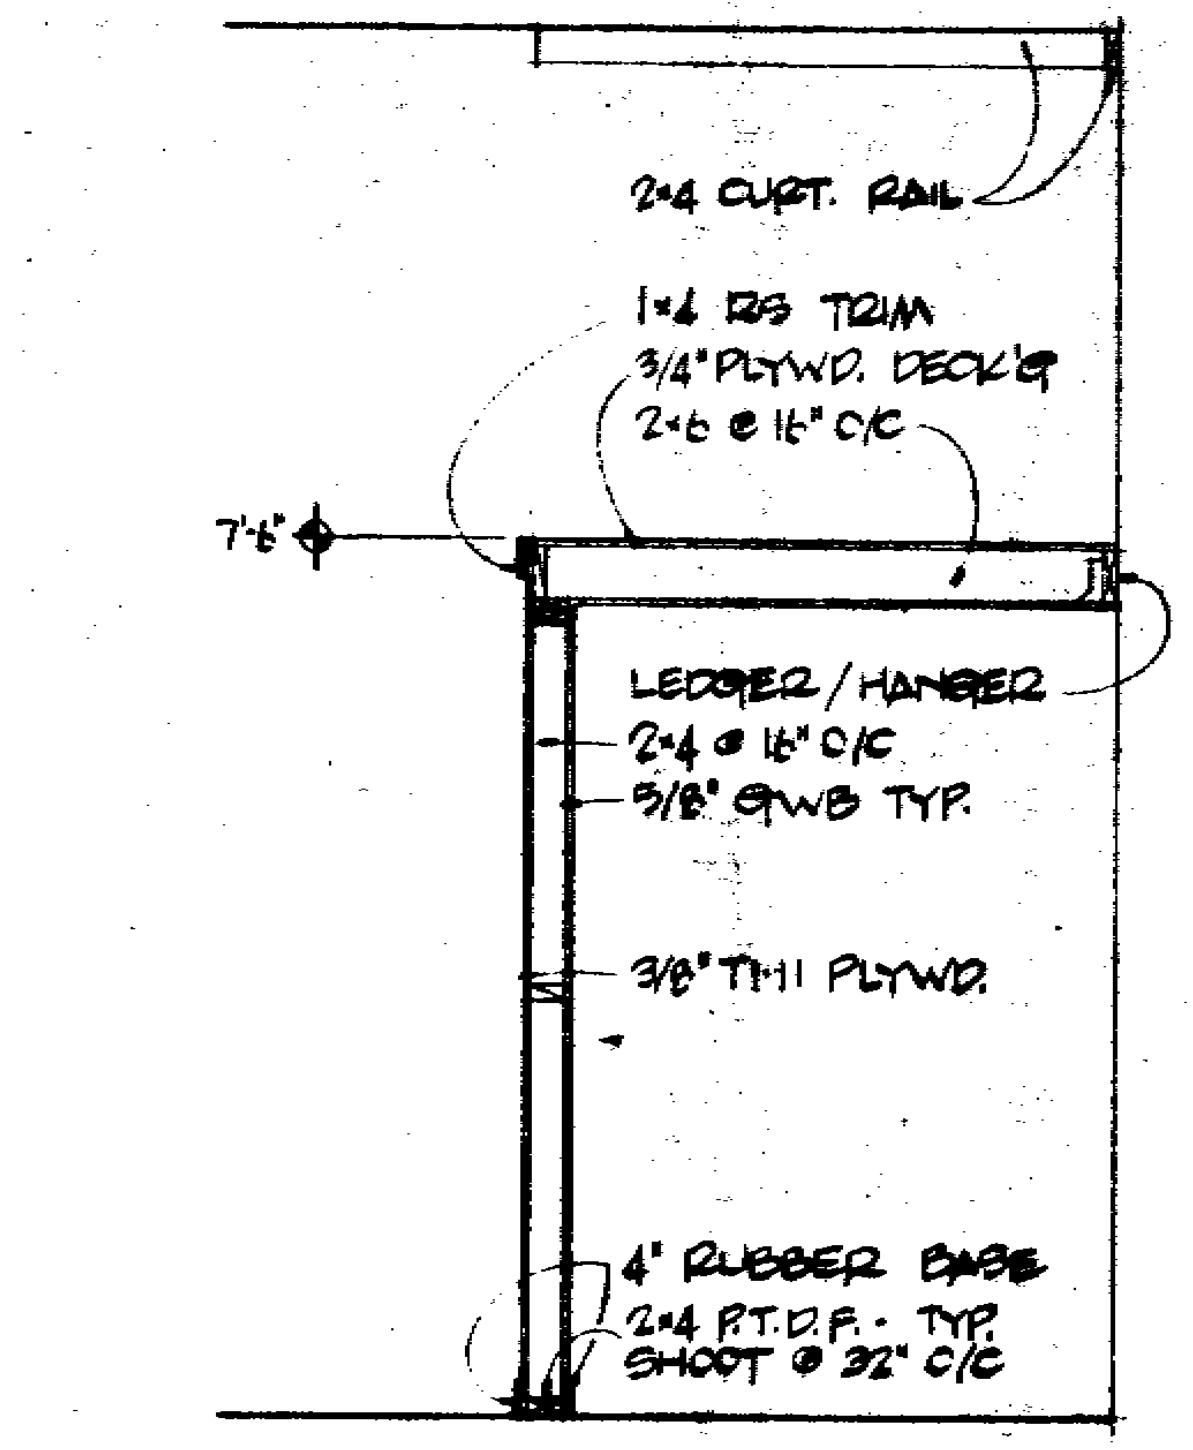

SECTION A 1/2" = 1'-0"

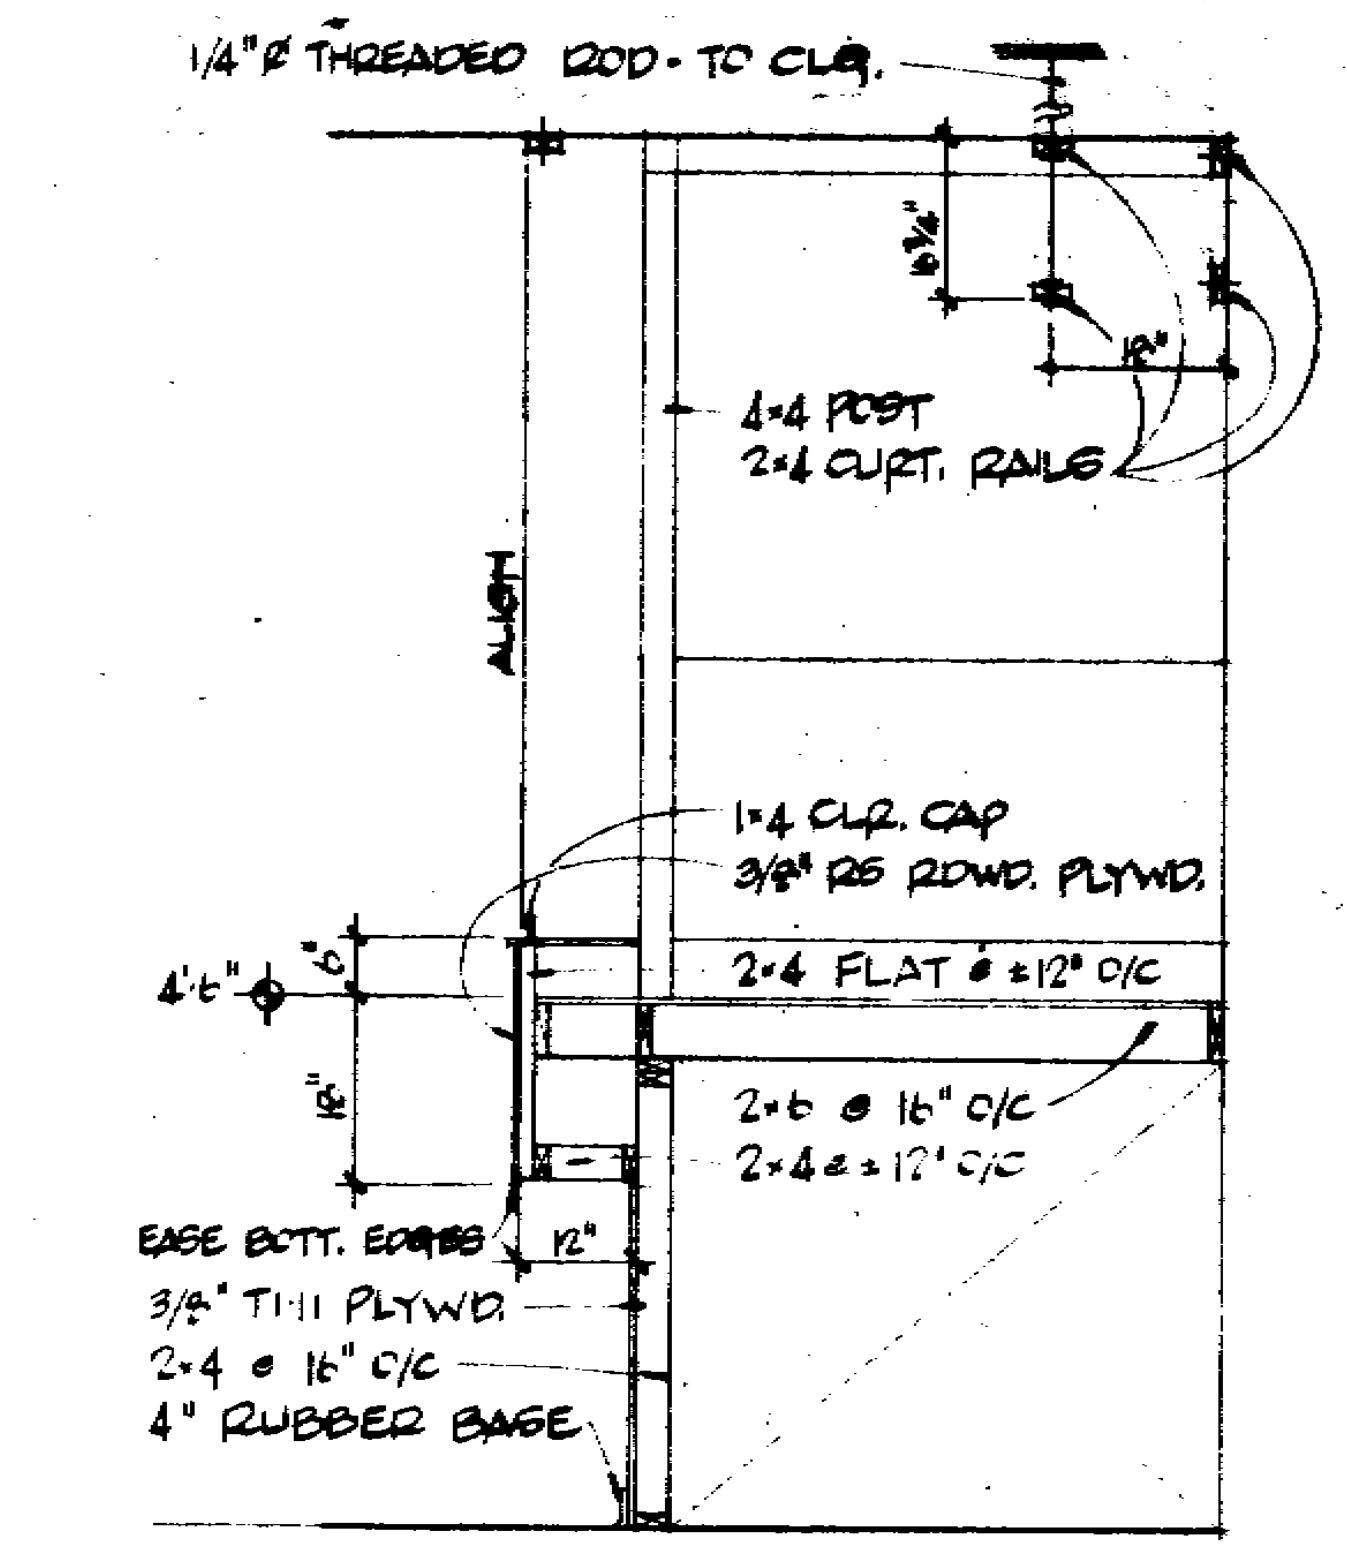

SECTION B 1/2" = 1'-0"

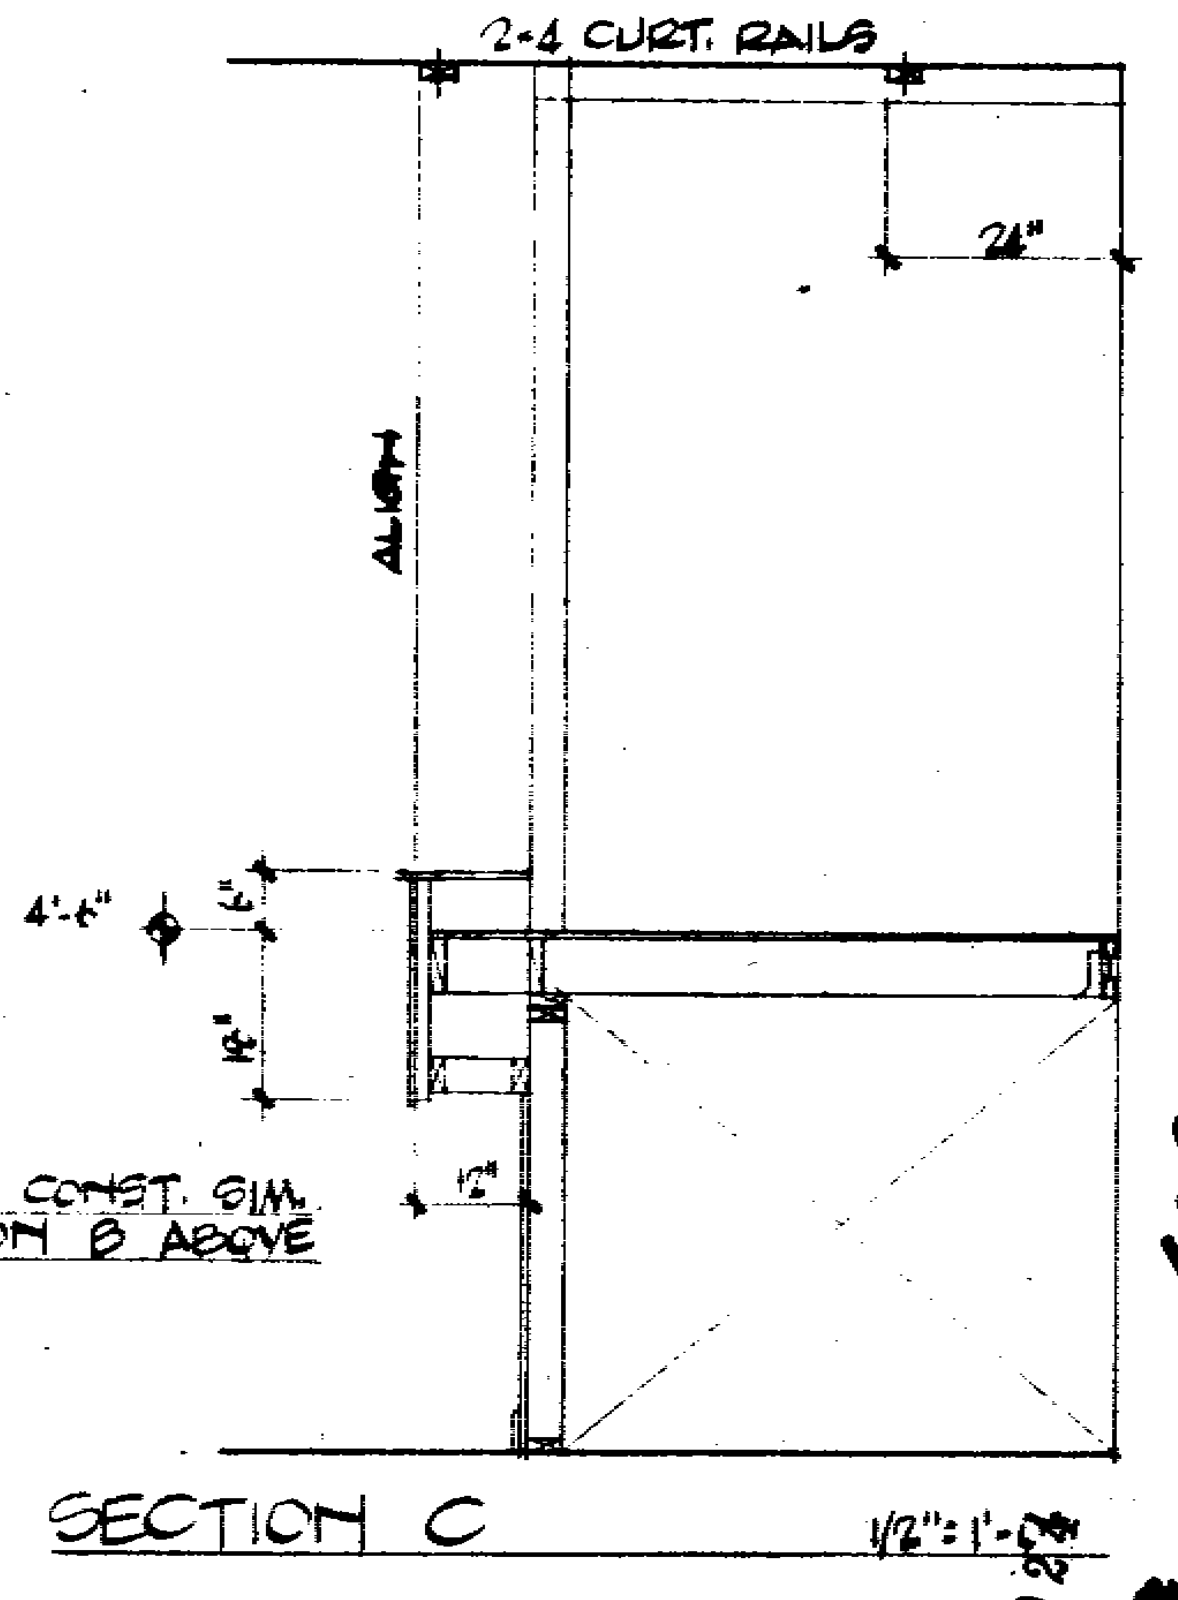

STAGE CONST. SIM. SECTION B ABOVE

SECTION C 1/2" = 1'-0"

14

3002

8.7.81	PERMIT & BID
Date	Issued for

d.

Pizza Time Theatre Inc.
1213 Innsbruck Dr.
Sunnyvale, Ca. 94086

SAN JOSE, CA.

NOTICE TO ALL PERSONS RECEIVING THIS DRAWING: CONFIDENTIAL. Reproduction forbidden without the specific written permission of Pizza Time Theatre Inc. of Sunnyvale, California. This drawing is only conditionally issued, and neither receipt nor possession thereof confers or transfers any right in, or license to use, the subject matter of the drawing or any design or technical information shown thereon, nor any right to reproduce this drawing or any part thereof, except for manufacture by vendors for Pizza Time Theatre Inc. and for manufacture under the corporation's written license, no right to reproduce this drawing is granted or the subject matter thereof unless by written agreement with or written permission from the corporation.

PAUL L. BOSMAN AIA
C7254

P.L.B.&CO.
PAUL L. BOSMAN & CO., INC. Architecture/Interior Design
800 Oak Grove Avenue Menlo Park CA 94025 415/326-4550

Sheet No. SD 1
Of 15

File 8106-6

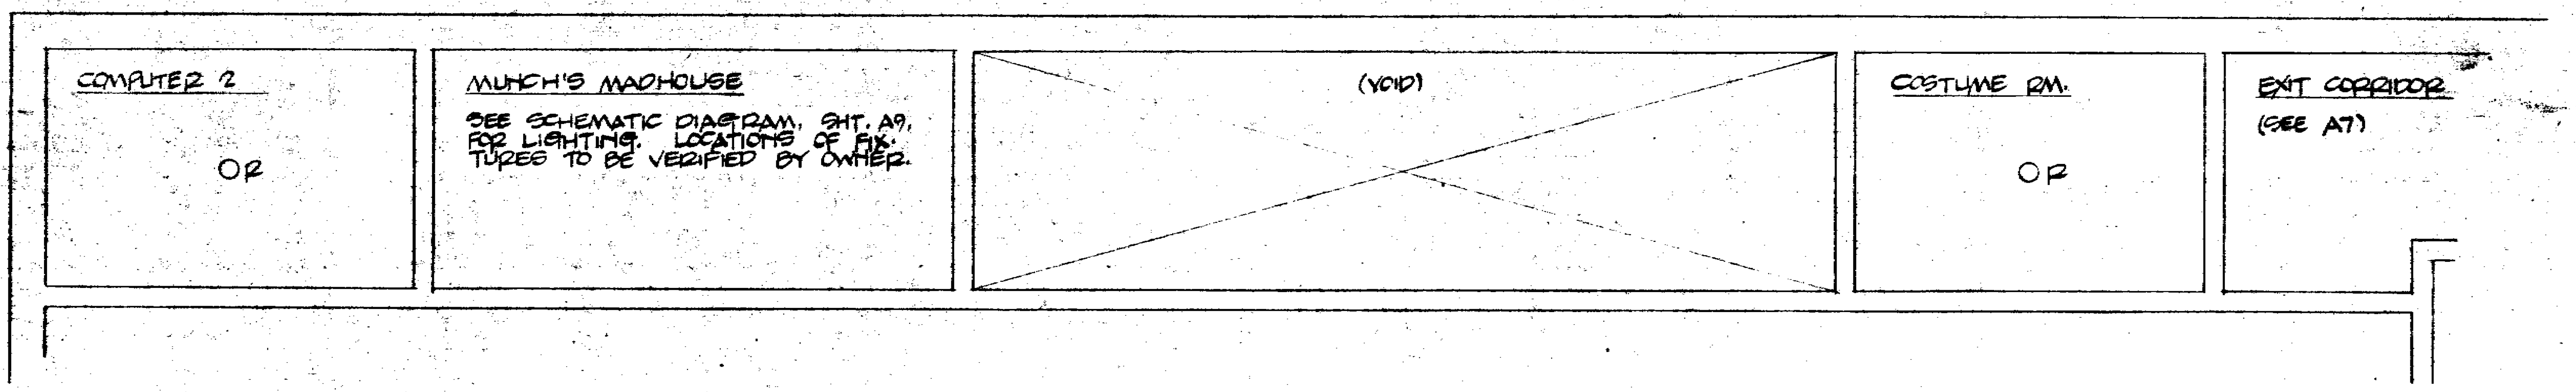
COMPUTER 2
OR
MUNCH'S MADHOUSE
SEE SCHEMATIC DIAGRAM, SHT. A9, FOR LIGHTING. LOCATIONS OF FIXTURES TO BE VERIFIED BY OWNER.
(VOID)
COSTUME RM.
OR
EXIT CORRIDOR
(SEE A7)

LIGHTING @ FLOOR LEVEL

1/2" = 1'-0"

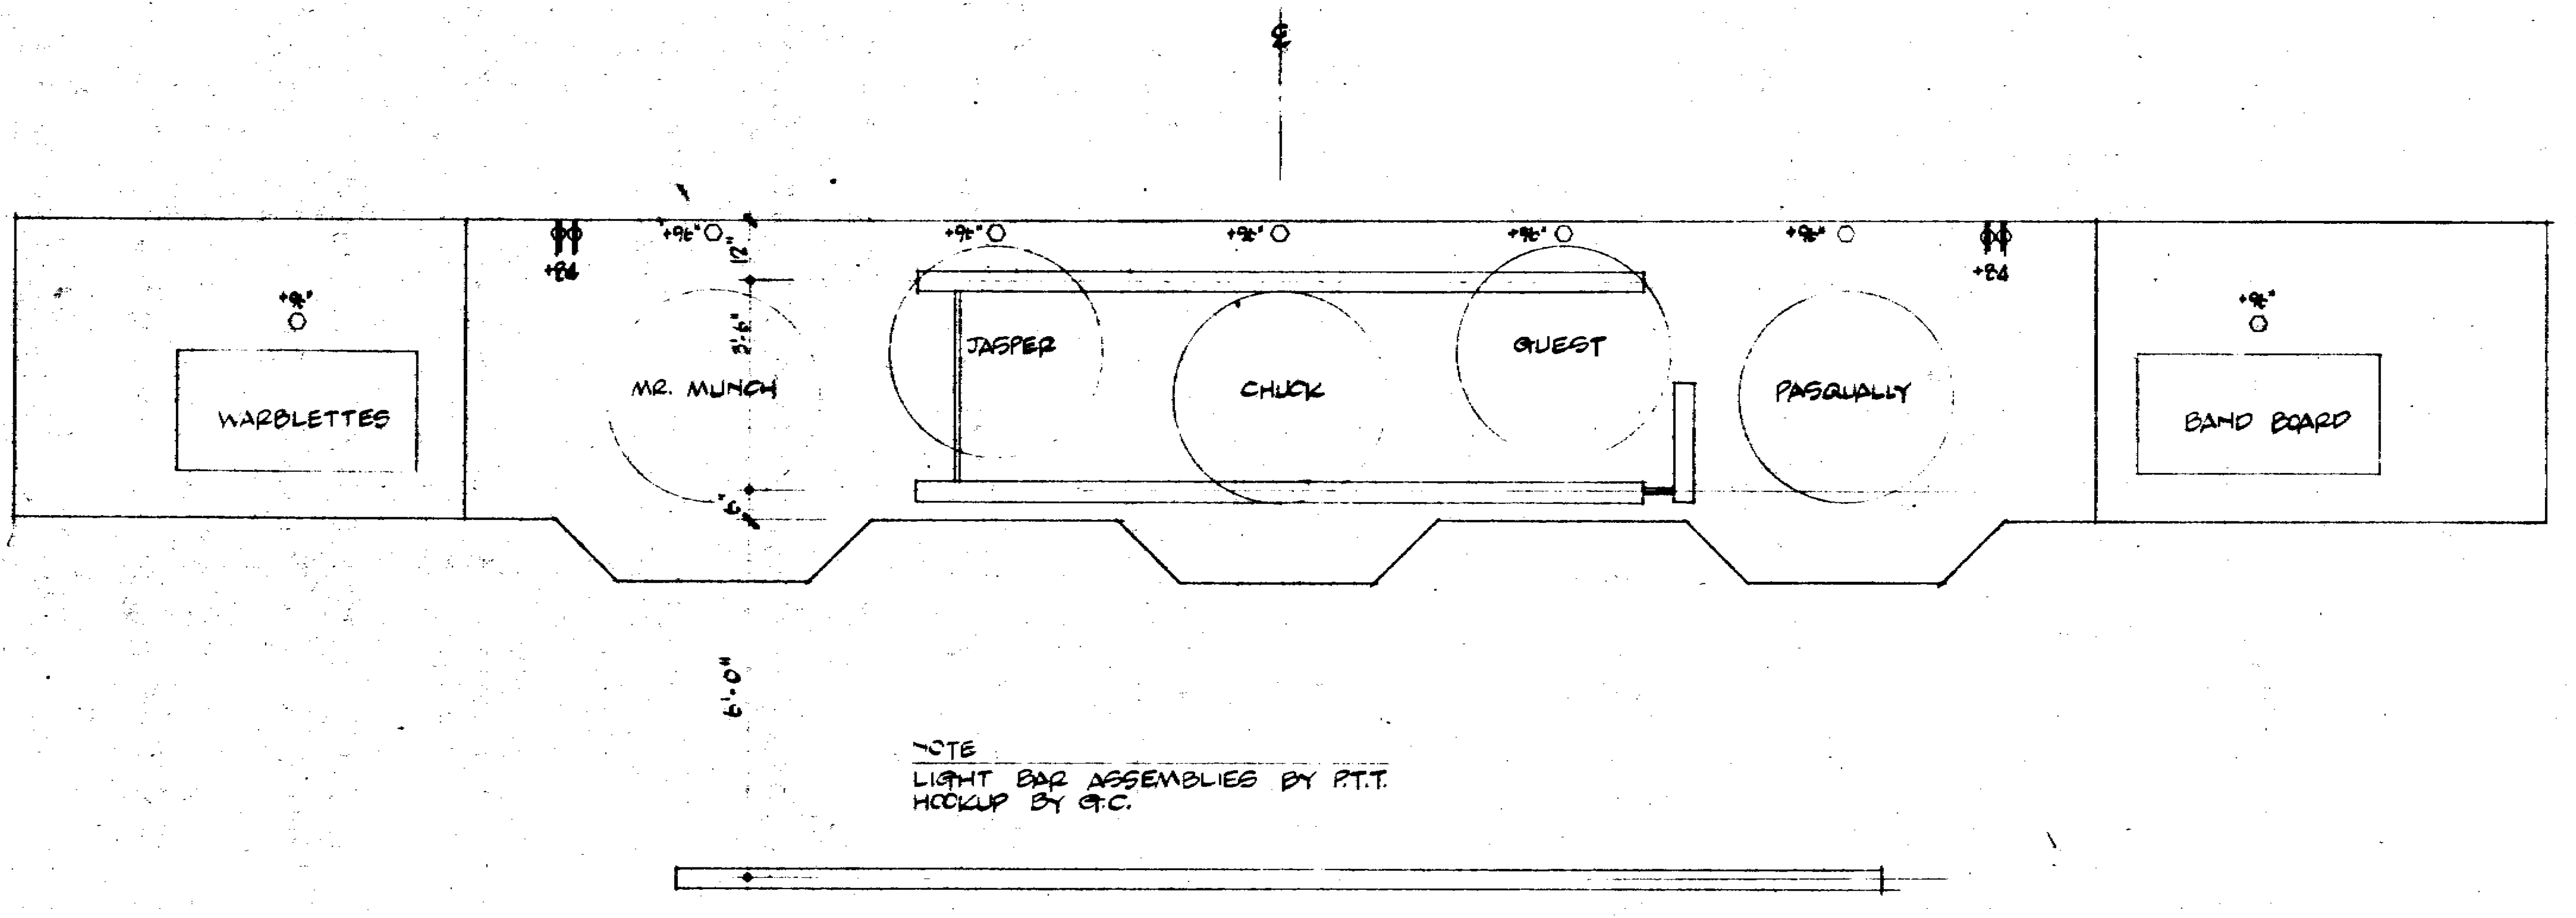

NOTE
LIGHT BAR ASSEMBLIES BY P.T.T.
HOOKUP BY G.C.

LIGHTING @ PLATFORM LEVEL

1/2" = 1'-0"

LIGHTING SCHEDULE - ALL FIXTURES HALO L704MB

A	WHITE FLOOD
B	WHITE FLOOD
* C	SPOT W/ AMBER FILTER, L231 OR C33
* D	SPOT W/ RED FILTER, L212 OR C30
* E	SPOT W/ BLUE FILTER, L220 OR C31
* F	SPOT W/ RED FILTER, L212 OR C30
G	WHITE SPOT

* PROVIDE HALO L201MB FILTER CARRIER

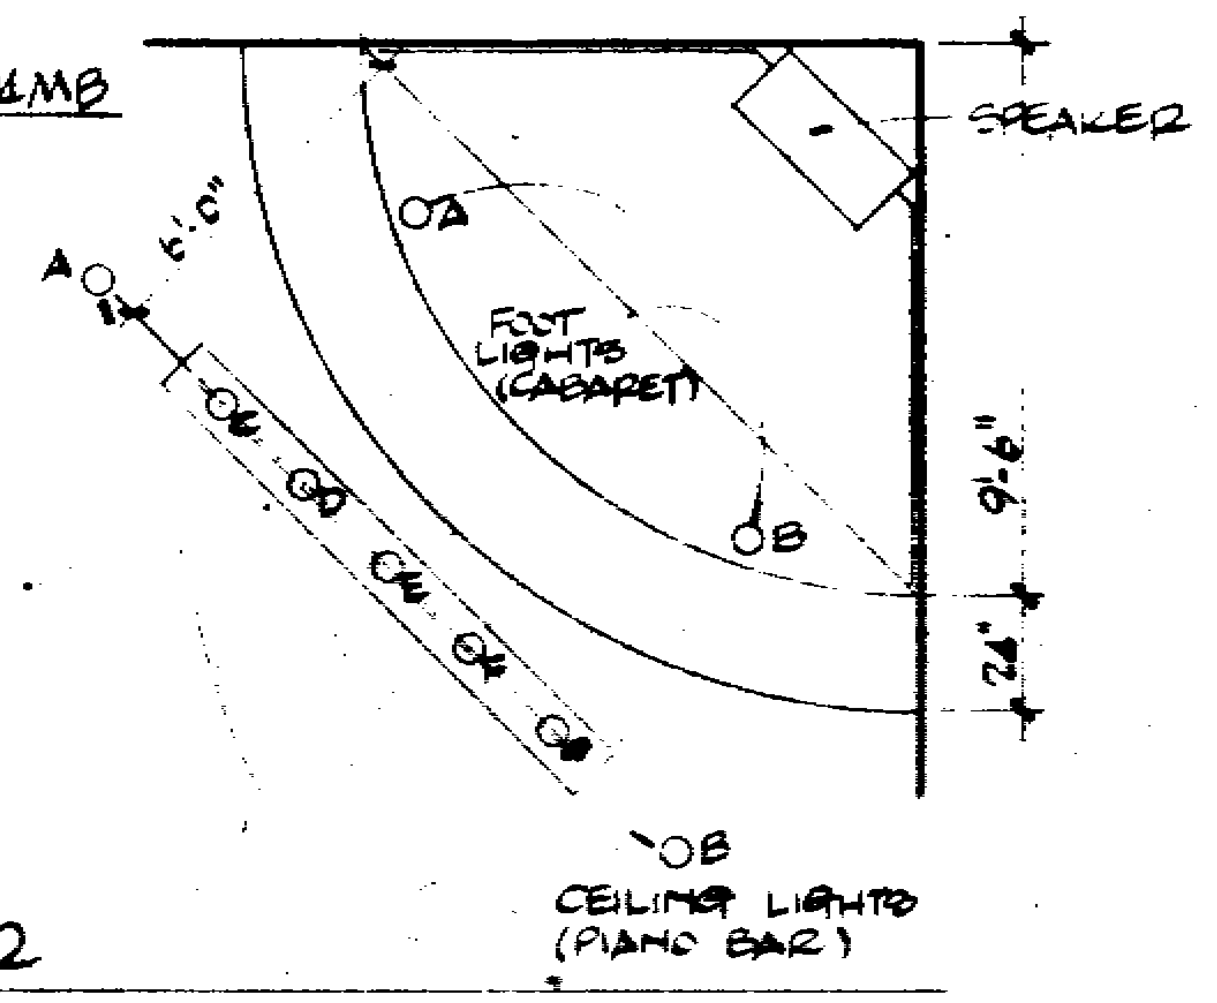

LIGHTING @ CABARET/PIANO BAR

30084

15

30084

2-7-81 PERMIT & BID
Date Issued for:

d.

Pizza Time Theatre Inc.
1213 Innsbruck Dr.
Sunnyvale, Ca. 94086

SAN JOSE, CAL.

P.L.B.&CO.
PAUL L. BOSMAN AIA
C7264
PAUL L BOSMAN & CO. INC. Architecture/Interior Design

Sheet No. SD 2
Of 15

File 8106-6

PIZZA TIME THEATRE

975 SUNNYVALE · SARATOGA RD.
SAN JOSE, CALIF.

©1980 PIZZA TIME THEATRE INC.

INDEX OF DRAWINGS

T1	COVER SHEET
T2	GENERAL NOTES
A1	FLOOR PLAN
A2	SCHEDULES
A3	EQUIPMENT PLAN
A4	PLUMBING PLAN
A5	ELECTRICAL PLAN
A6	REFL. CEILING PLAN
A7	LIGHTING PLAN
A8	DETAILS
A9	DETAILS
A10	SEATING PLAN
A11	GAME PLAN
S01	STAGE / PLATFORM PLANS, SECTIONS, ELEV.
S02	STAGE / PLATFORM LIGHTING & ELECTRICAL

Date 10-6-81 No.

APPROVED as submitted
as corrected ✓

ENVIRONMENTAL MANAGEMENT AGENCY
ENVIRONMENTAL HEALTH SERVICES

By R.S.

PLAN MUST BE POSTED ON
JOB FOR FINAL APPROVAL

See A3 EHS corrections additions.

RECEIVED
P.T.T. CONSTRUCTION DEPT.
AUG 12 1981

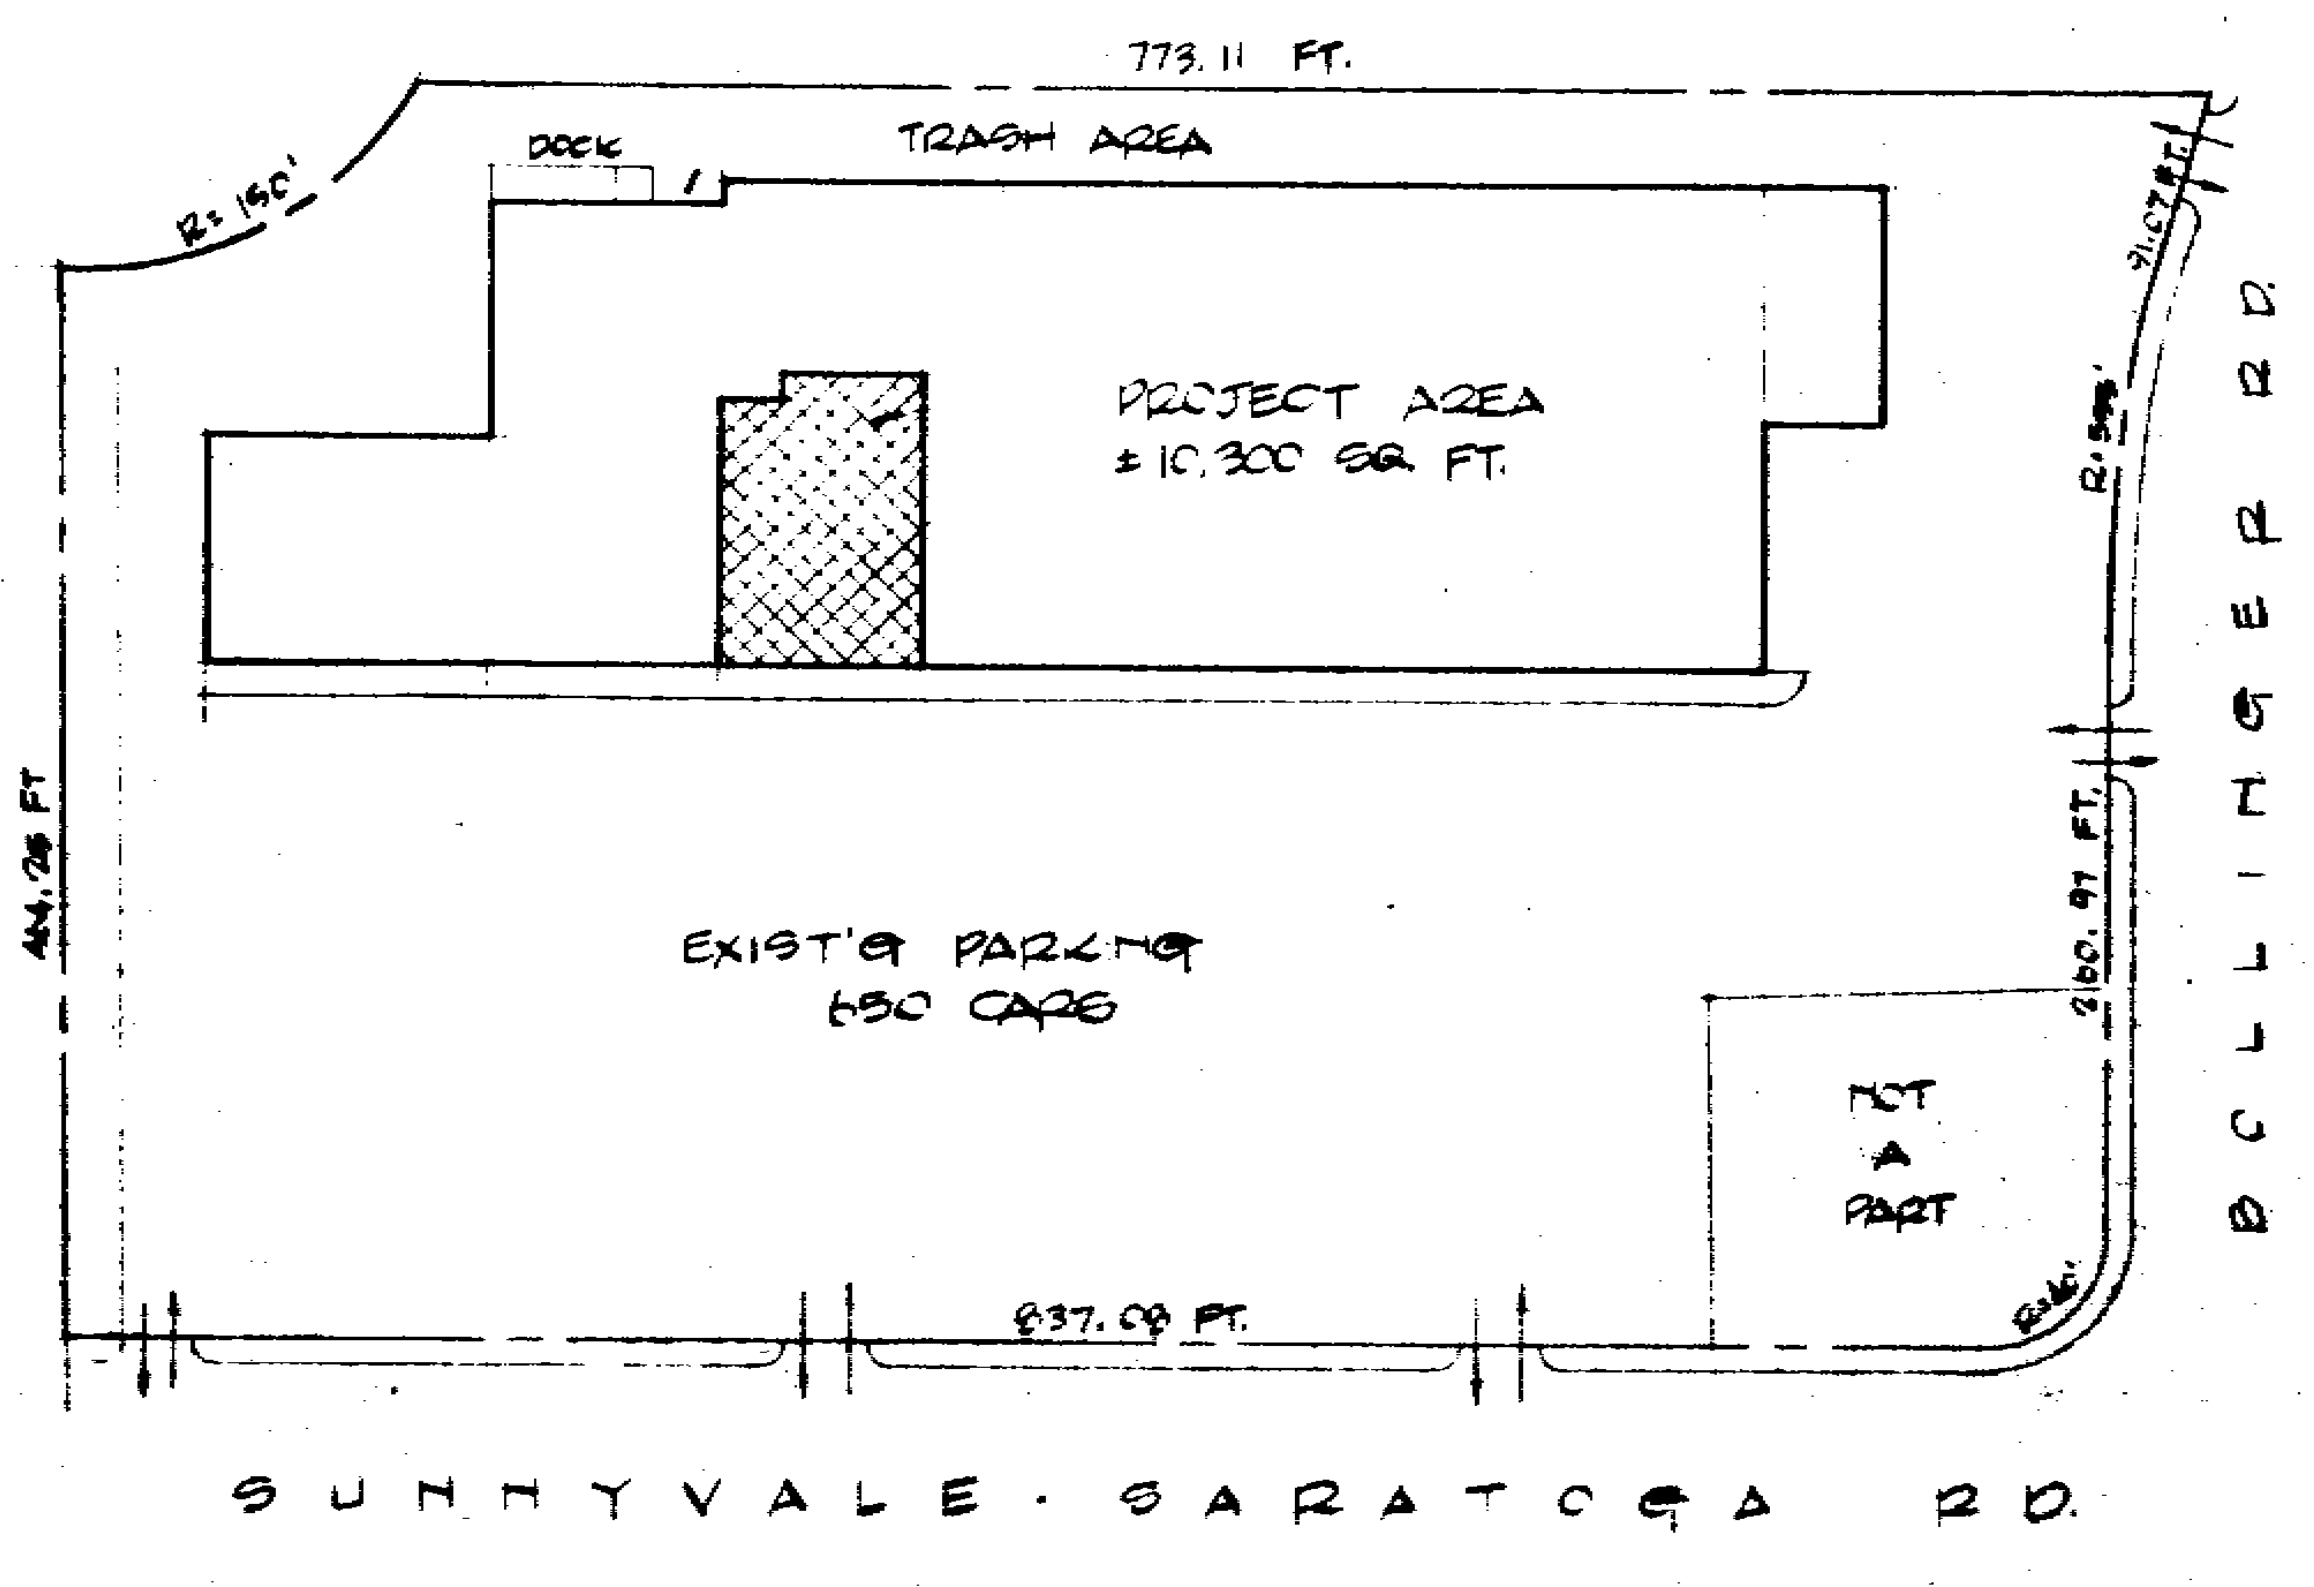

PLOT PLAN 1" = 100'-0"

PAID
034135
150.00
8/12/81

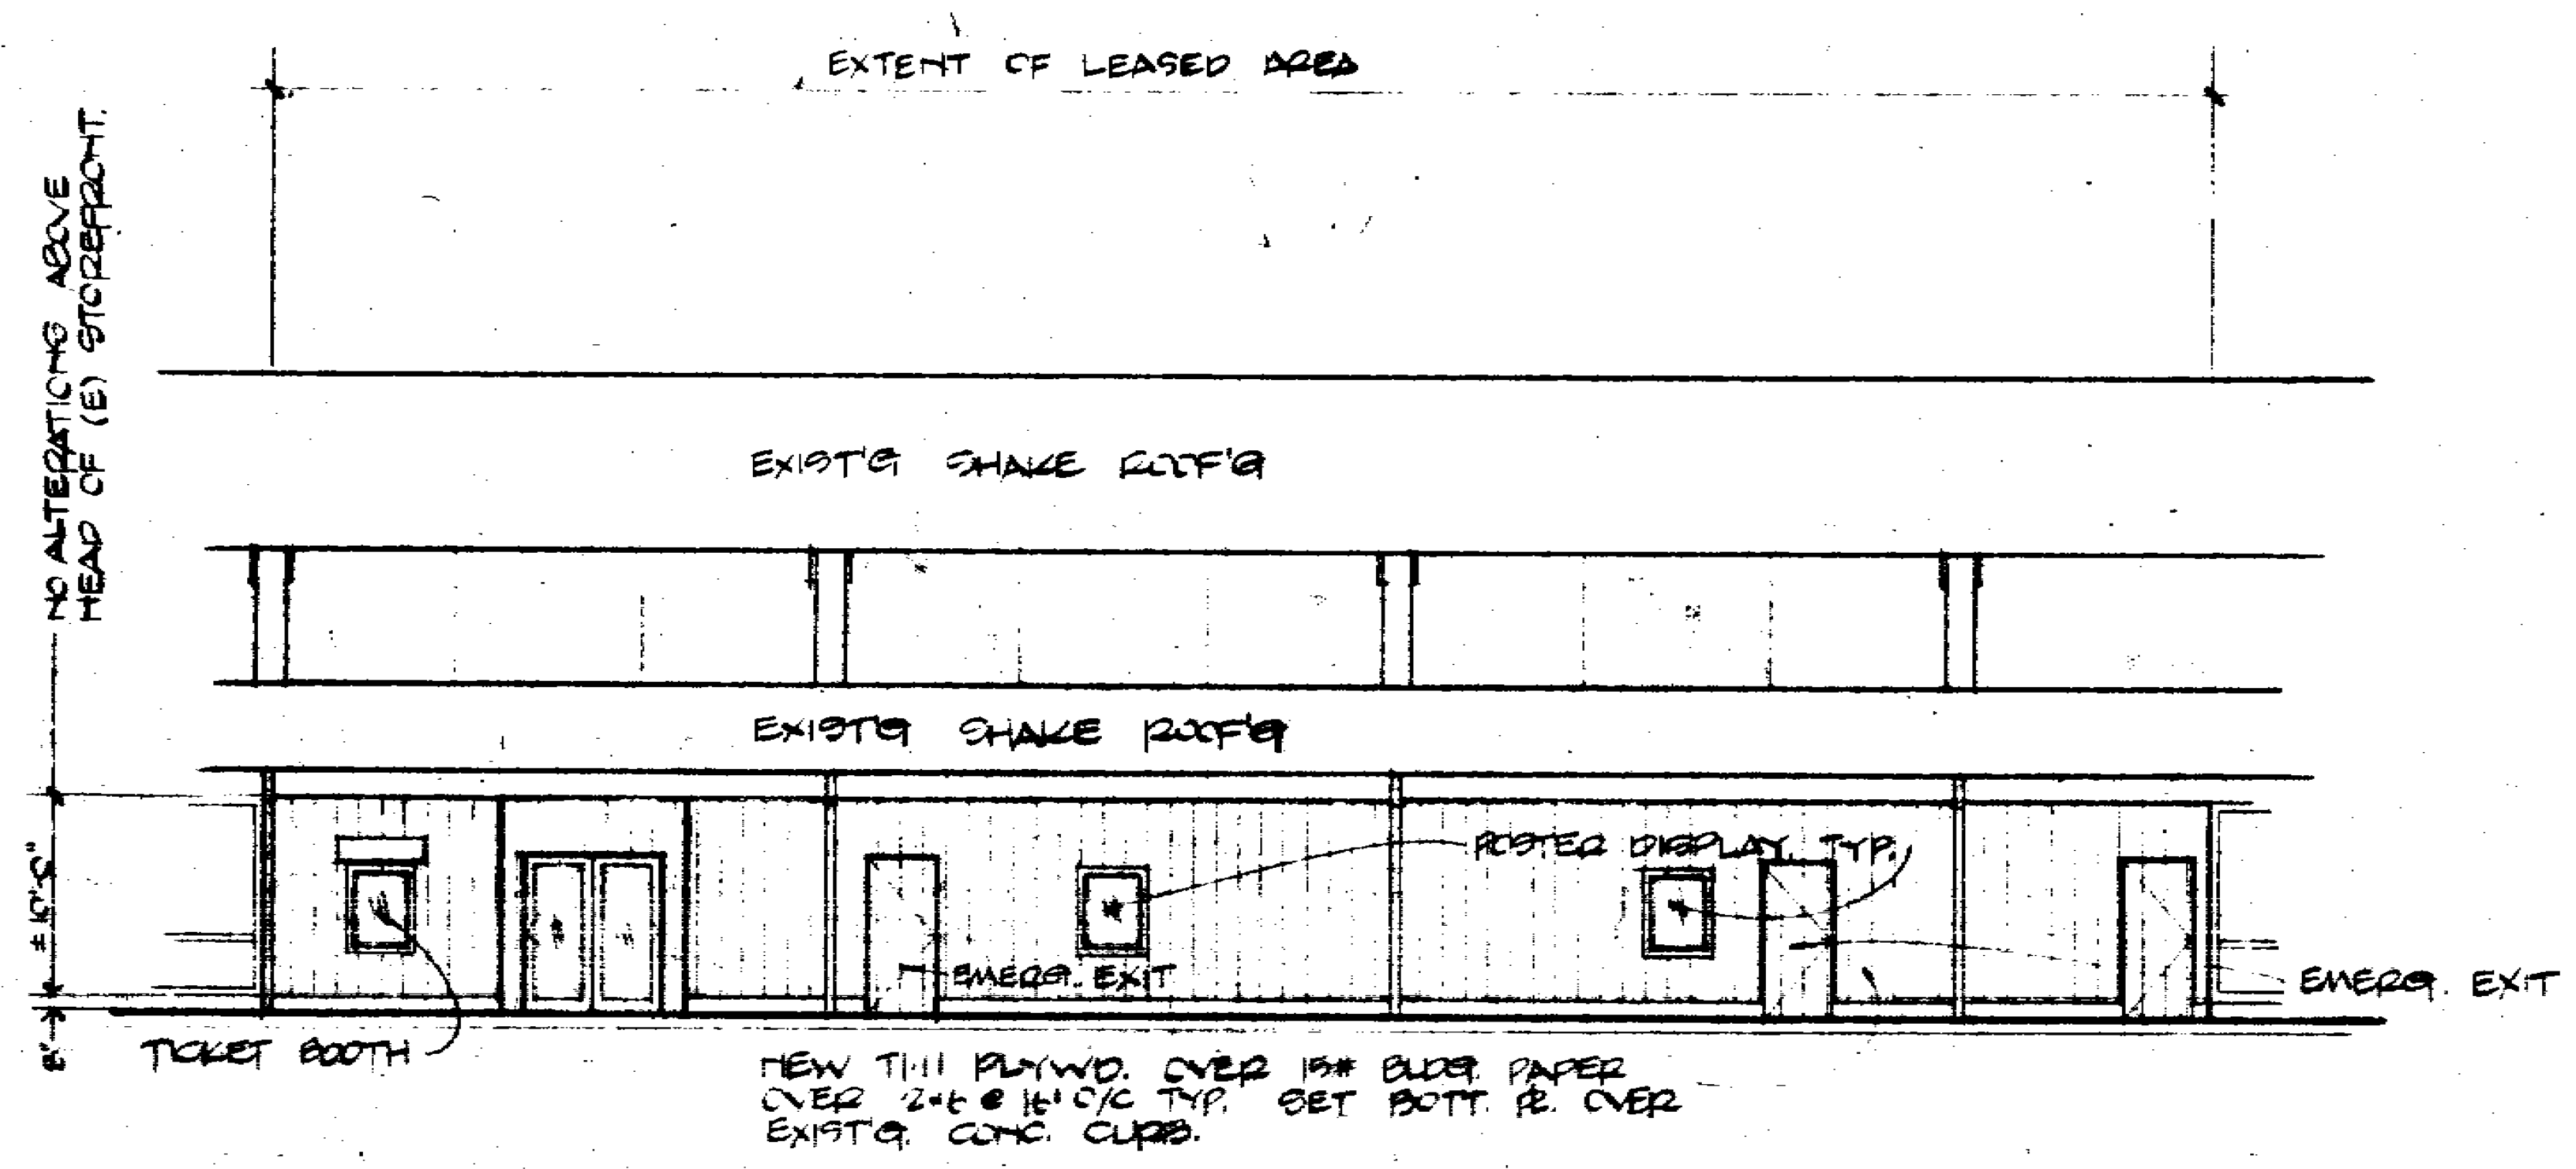

NEW T1-11 PLYWD. OVER 15# BLDG. PAPER OVER 2×6 @ 16" O/C TYP. SET BOTT. PL. OVER EXIST'G. CONC. CURB.

EXIST'G. STOREFRONT TO BE REMOVED. REMOVE CONC. CURB @ NEW DOORWAY OPENINGS.

EAST ELEVATION 1/8" = 1'-0"

30024 16

30024

L. Rowan, ARCHITECT
C 7284

Date	Issued for:
6-29-81	PERMIT & BID
8-7-81	PERMIT & BID; REVISED

Pizza Time Theatre Inc.
1213 Innsbruck Dr.
Sunnyvale, Ca. 94086

SAN JOSE, CALIF.

P.L.B.&CO.
PAUL L. BOSMAN & CO. INC. Architecture/Interior Design
800 Oak Grove Avenue Menlo Park, CA 94025 415/326-4550

Sheet No. T1
Of 15

File 8106.6

GENERAL NOTES

1. PERMITS & BONDS

THE GENERAL BUILDING PERMIT SHALL BE OBTAINED & PAID FOR BY THE GENERAL CONTRACTOR AS PART OF HIS BID & CONTRACT. THE CONTRACTOR & ALL SUBCONTRACTORS SHALL OBTAIN & PAY FOR ALL PERMITS, LISCENSES & FEES REQUIRED FOR COMPLETION OF THEIR WORK. THE OWNER MAY REQUEST THE GENERAL CONTRACTOR TO OBTAIN A PERFORMANCE, & LABOR & MATERIALS BOND, OR SHOW EVIDENCE OF BONDING CAPACITY. IF THE OWNER REQUIRES BONDING, HE SHALL PAY FOR SAME.

2. PLUMBING SYSTEM

THE PLUMBING SUBCONTRACTOR SHALL BE RESPONSIBLE FOR CALCULATIONS FOR SIZING FIXTURE REQUIREMENTS, & FOR ANY FINAL DRAWINGS &/OR CALCULATIONS REQ'D FOR PLUMBING PERMITS, INC. HEALTH DEP'T. REQUIREMENTS SUBCONTRACTOR IS RESPONSIBLE FOR INSTRUCTING OWNER IN PROPER SYSTEM OPERATION & MAINTENANCE, INC. ALL VALVES & SHUTOFF CONTROLS.

3. ELECTRICAL SYSTEM

LIGHTING & ELECTRICAL PLANS ARE FOR LAYOUT ONLY. ELECTRICAL SUBCONTRACTOR IS RESPONSIBLE FOR ANY FINAL CALCULATIONS, ALL SIZING OF WIRING & POWER REQUIREMENTS, PANEL LAYOUTS, & FOR ANY REQ'D FINAL DWGS. & CALCULATIONS, INC. ANY TITLE 24 REQUIREMENTS. THIS INCLUDES SWITCHING LAYOUTS & LOCATIONS.

4. HVAC SYSTEM

MECHANICAL SUBCONTRACTOR SHALL BE RESPONSIBLE FOR: (1) ALL CALCULATIONS FOR SIZING OF EQPT. & DUCTS; (2) ANY FINAL DWGS. & CALCULATIONS REQ'D FOR MECHANICAL PERMITS, INC. ANY TITLE 24 REQUIREMENTS; (3) PREPARING WORKING DWGS. & SPECIFICATIONS FOR OWNER'S APPROVAL PRIOR TO CONSTRUCTION; (4) COMPLETE BALANCING OF SYSTEM 30 DAYS AFTER INITIAL OPERATION; (5) INSTRUCTING OWNER IN PROPER OPERATION & MAINTENANCE.

HVAC SYSTEM SHALL ADHERE TO THE FOLLOWING REQUIREMENTS:

1. MAINTAIN 72° - 75° COOLING
2. MAINTAIN 70° - 75° HEATING
3. PROVIDE 10 CFM. MIN. PER OCCUPANT
4. ALL ASSOCIATED WIRING, DUCTING, ETC., TO BE PAINTED OUT OR CONCEALED.
5. ALL THERMOSTATS TO HAVE LOCKABLE COVERS
6. MAKE UP AIR SYSTEM SHALL BALANCE ALL EXHAUST FANS, ETC., AT KITCHEN & ALL OTHER AREAS.

PROVIDE AIR COMPRESSOR ASSEMBLY:

1. DAYTON SPEEDAIR 7769. 3 HP W/ MAG. START - 200/208/3; 60 GAL. HORIZ. TANK; 145 - 175 PSI RANGE
2. AUTO DRAIN VALVE, DAYTON 2Z166
3. REFRIG. AIR DRYER, NORGREN 00-010-996
4. FILTER, WATTS 602-3

SEE COMPRESSOR AIRLINE SCHEMATIC, SHT. A9.

5. GENERAL CONSTRUCTION NOTES

1. EXTERIOR SIGNAGE FURNISHED & INSTALLED BY OWNER. ELECTRICAL SUBCONTRACTOR TO STUB OUT AC POWER TO LOCATIONS.
2. INTERIOR SIGNAGE FURNISHED BY OWNER, INSTALLED BY G.C.
3. ALL FIRE EXTINGUISHERS FURNISHED & INSTALLED BY G.C., AS DIRECTED BY FIRE MARSHALL, W/ LOCKABLE CABINETS.
4. ALL FOOD SERVICE EQPT. FURNISHED & INSTALLED BY OWNER, HOOKUPS BY G.C.
5. ALL PIPES CONDUITS, & SIMILAR EXPOSED ITEMS ARE TO BE PAINTED OUT TO MATCH BACKGROUND SURFACE.
6. ALL STUDS, JOISTS, BLOCKING ETC., TO BE DOUG. FIR / LARCH № 2 OR BETTER.
7. PLYWD. PANELS SHALL BE № 3 FLAME SPREAD RATED - PREMIUM GR. @ T1-11
8. DIM'S ARE TO FACE OF STUD U.O.N. - SEE NOTES, SHT. A1.
9. ALL WORK IS TO BE PERFORMED TO THE HIGHEST QUALITY STDS. OF THE TRADE, & IN ACCORDANCE WITH ALL GOVERNING CODES & ORDINANCES.
10. THE DRAWINGS ARE NOT TO BE SCALED. WORK SHALL BE GOVERNED BY DIMENSION ONLY. THE CONTRACTOR SHALL IMMEDIATELY BRING TO THE ATTENTION OF THE OWNER ANY ERRORS, OMISSIONS, DISCREPENCIES OR UNCERTAINTIES.
11. ALL DEBRIS, EXCESS MATERIAL, ETC., IS TO BE REMOVED BY THE CONTRACTOR EACH WEEK. JOB IS TO BE LEFT COMPLETELY CLEAN, TO OWNER'S APPROVAL. V.A.T. TO BE CLEANED & WAXED PRIOR TO OPENING.

6. WORK FURNISHED BY OWNER

1. REFRIGERATION SYSTEM
2. CYBERAMICS COMPUTER SYSTEM
3. BACK BAR
4. FOOD SERVICE EQPT. (HOOKUP BY G.C.)
5. CARPET (INSTALLED BY G.C.)
6. TABLES & BOOTHS (INSTALLED BY G.C.)
7. EXTERIOR SIGNAGE
8. INTERIOR SIGNAGE (INSTALLED BY G.C.)
9. SALAD BAR (INSTALLED BY G.C.)
10. SUNDAE BAR (INSTALLED BY G.C.)
11. CHEES CRAWL (INSTALLED BY G.C.)
12. BALL CRAWL (INSTALLED BY G.C.)
13. TORNADO SLIDE (INSTALLED BY G.C.)
14. COUNTRY STORE CABINETS (INSTALLED BY G.C.)
15. 2" x 2" SS. CORNERS ON ALL OUTSIDE WALL CORNERS IN KITCHEN AREA (INSTALLED BY G.C.) @ +6" TO +54"

7. SIGNAGE

1. APPROX. 12 - 2' x 4' FRAGILE TYPE
2. APPROX. 24 - SMALL GLUE-UP TYPE

17

30084

Sheet No.
T2
Of 13

File 8104-3

P.L.B.&CO.

PAUL L. BOSMAN AIA
C7254

PAUL L. BOSMAN & CO., INC. Architecture/Interior Design
800 Oak Grove Avenue Menlo Park, CA 94025 415/326-4550

PIZZA TIME THEATRE

Pizza Time Theatre Inc.
1213 Innsbruck Dr.
Sunnyvale, Ca. 94086

UPLAND, CA.

©1980 PIZZA TIME THEATRE INC

NOTICE TO ALL PERSONS RECEIVING THIS DRAWING: CONFIDENTIAL. Reproduction Forbidden without the specific written permission of Pizza Time Theatre Inc. of Sunnyvale, California. This drawing is only conditionally issued, and neither receipt nor possession thereof confers or transfers any right in, or license to use, the subject matter of the drawing or any design or technical information shown thereon, nor any right to reproduce this drawing or any part thereof except for manufacture by vendors for Pizza Time Theatre Inc. and for manufacture under the corporation's written license, no right to reproduce this drawing is granted or the subject matter thereof unless by written agreement with or written permission from the corporation.

	Date	Issued for:
a		

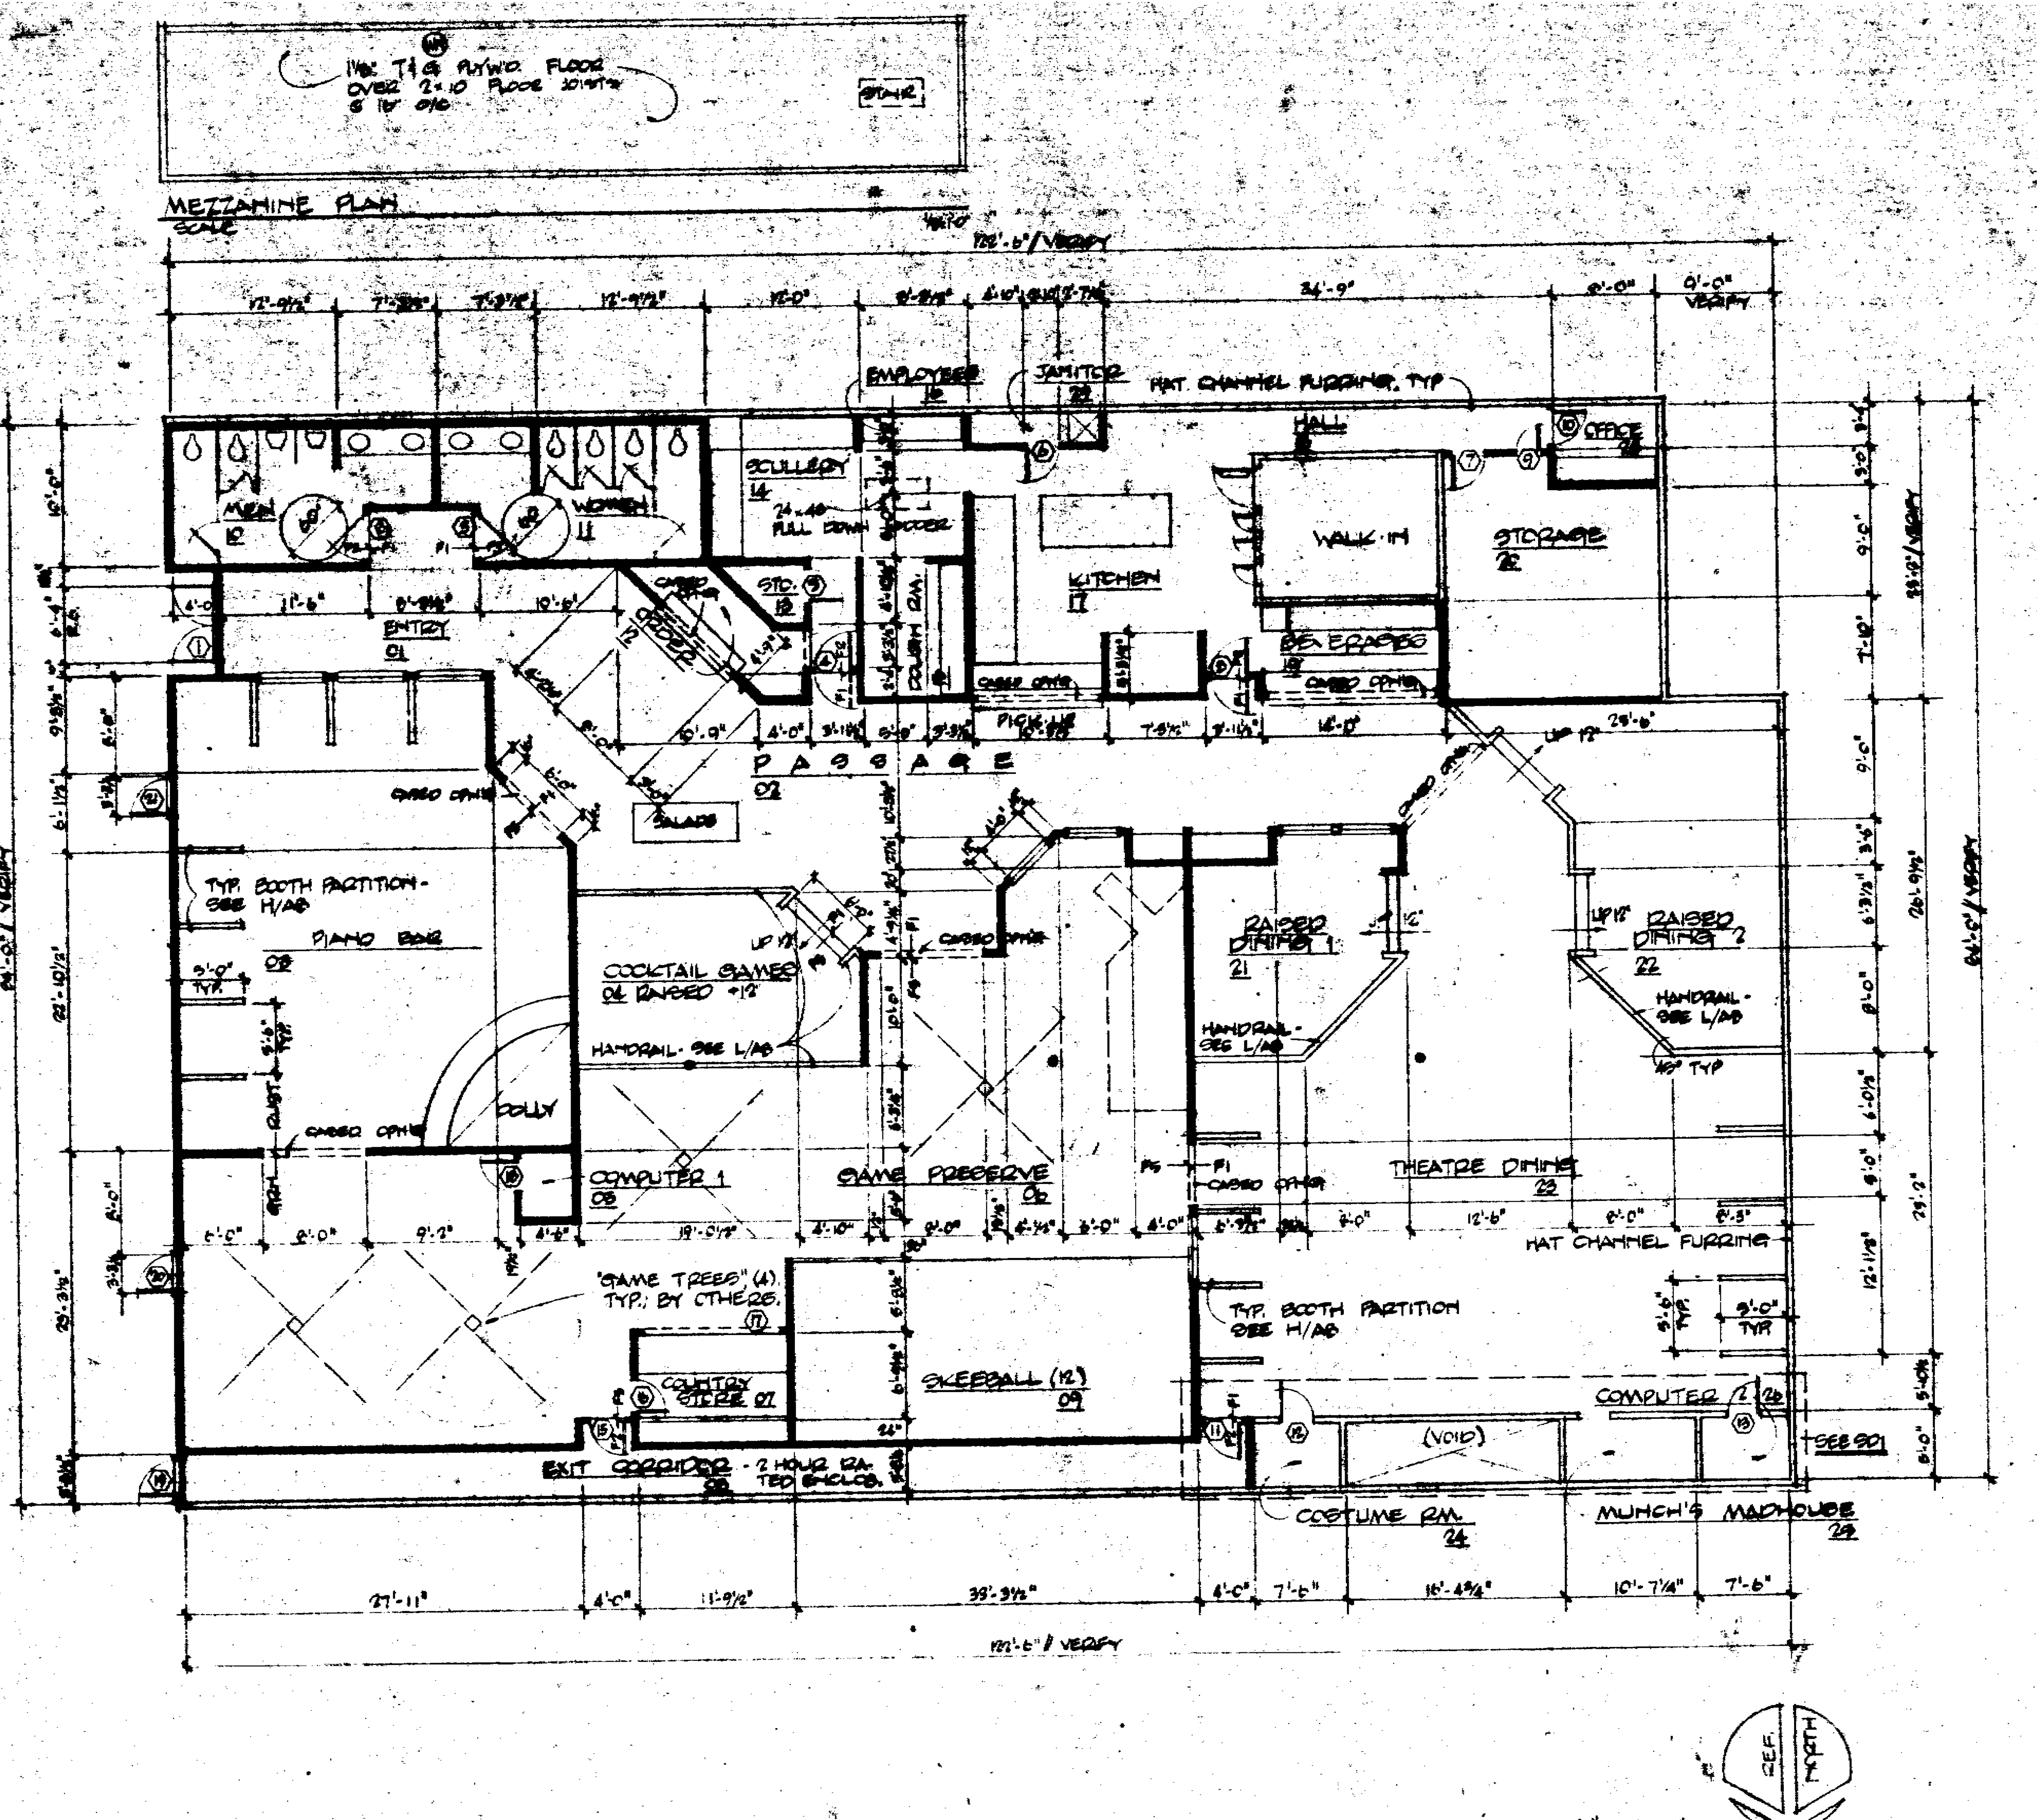

FLOOR PLAN

1/8" = 1'-0"

SYM.	DESCRIPTION
─┼─	DIM. TO FACE
─•─	DIM TO CENTERLINE
21	ROOM NUMBER
⑨	DOOR MARK
(R)	REMOVE
(E)	EXISTING
(N)	NEW
▬	FULL HT. PARTITION
═	42" HT. PARTITION

NOTES

ALL DOORWAYS & WINDOWS IN PUBLIC AREAS, & ANY OTHER OPENINGS DESIGNATED "CASED OPENING", TO RECEIVE 2×8 CLEAR DOUG. FIR CASING. SEE A/A8.

ALL WINDOWS ARE 4'-0" W × 3'-0" H, HEADERS @ 6'-8¼", U.O.N.

AT ALL STEPS, PROVIDE 6" RISERS, 12" TREADS.

DOORWAY OPENINGS WHICH ARE NOT DIMENSIONED ARE TO BE LAID OUT 3" FROM THE NEAREST ADJACENT CORNER.

18

AREA TAKEOFFS

GAMES	3085.	29%
THEATRE DINING	3000.	28%
KITCHEN	1639.	16%
ENTRY & CIRC.	1230.	12%
CABARET	1153.	11%
BATHROOMS	436.	04%
TOTALS	10543.	100%

PAUL L BOSMAN AIA
ARCHITECT C7254

30024

Date	Issued for	
8.7.81	PERMIT & BID	R.T.
[illegible]	OWNER REVIEW	
[illegible]	OWNER REVIEW	d.

Pizza Time Theatre Inc.
1213 Innsbruck Dr.
Sunnyvale, Ca. 94086

SAN JOSE, CAL.

NOTICE TO ALL PERSONS RECEIVING THIS DRAWING CONFIDENTIAL: Reproduction forbidden without the specific written permission of Pizza Time Theatre Inc. of Sunnyvale, California. This drawing is only conditionally issued, and neither receipt nor possession thereof confers or transfers any right in, or license to use, the subject matter of the drawing or any design or technical information shown thereon, nor any right to reproduce this drawing or any part thereof, except for manufacture by vendors for Pizza Time Theatre Inc. and for manufacture under the corporation's written license; no right to reproduce this drawing is granted or the subject matter thereof unless by written agreement with or written permission from the corporation.

P.L.B.&CO.
PAUL L BOSMAN & CO. INC. Architecture/Interior Design
800 Oak Grove Avenue Menlo Park, CA 94025 415/326-4550

Sheet No.
A1
Of 13

File 8106-6

INTERIOR FINISH SCHEDULE

No.	ROOM	FLOOR	BASE	WALLS				CEILING		REMARKS
				NORTH	EAST	SOUTH	WEST	MAT'L	HEIGHT	
01	ENTRY	F1	B1	W4	W4	W4	W4	C1	12'-0"	P4, P3 ABOVE 8'
02	PASSAGE	F1	B1	W4	W4	W4		C1	12'-0"	P4, P3 ABOVE 8'
03	PIANO BAR	F5	B1	W4,7	W4,7	W4,7	W4,7	C1	10'-0"	RUST CARPET, P4, P3 ABOVE 8'
04	COCKTAIL GAMES	F5	B1		W4,7		W4,7	C1	11'-0"	RUST CARPET, P4, P3 ABOVE 8'
05	COMPUTER 1	F1	B1	W5	W5	W5	W5	C3	8'-0"	P2
06	GAME PRESERVE	F5	B1	W4,7	W4,7	W4,7	W4,7	C1	12'-0"	GREEN CARPET, P4, P3 ABOVE 8'
07	COUNTRY STORE	F5	B1	W5	W5		W5	C1	10'-0"	GREEN CARPET, P3
08	EXIT CORRIDOR	F2	B1	W10	W10	W10	W10	C6	8'-0"	2 HOUR RATED ENCLOSURE, P1
09	SKEEBALL	F4	B1	W5	W4,7		W4,7	C1	12'-0"	
10	MEN	F3	B3	W3	W3	W3	W3	C2	8'-0"	CEILING PAINTED P1
11	WOMEN	F3	B3	W3	W3	W3	W3	C2	8'-0"	CEILING PAINTED P1
12	ORDER	F2	B2	W4	W4	W4	W4	C1	12'-0"	P4, P3 ABOVE 8'
13	STORAGE	F2	B2	W5	W8	W5	W5	C3	8'-0"	P2
14	SCULLERY	F2	B2	W3	W3	W3	W3	C3	8'-0"	
15	DOUGH RM.	F2	B2	W3	W3	W3	W3	C3	8'-0"	
16	EMPLOYEES	F2	B2		W3	W3	W3	C3	8'-0"	
17	KITCHEN	F2	B2	W3	W3	W3	W3	C3	8'-0"	
18	HALL	F2	B2	W3		W3	W3	C3	8'-0"	
19	BEVERAGES	F2	B2	W3		W3	W3	C3	8'-0"	
20	STORAGE	F2	B2	W5	W5	W5	W5	C3	8'-0"	P2
21	RAISED DINING	F5	B1		W4,7	W4,7		C1	11'-0"	P4, P3 ABOVE 8'
22	RAISED DINING	F5	B1			W4,7	W4,7	C1	11'-0"	P4, P3 ABOVE 8'
23	THEATRE DINING	F1	B1	W7	W4,7		W4,7	C1	12'-0"	
24	COSTUME RM	F1	B1	W5	W5	W5	W5	C2	*6'-11"	P2
25	STORAGE	F1	B1	W5	W5	W5	W5	C2	5'-10"	P2
26	COMPUTER 2	F1	B1	W5	W5	W5	W5	C2	5'-10"	P2
27	MUNCH'S MADHOUSE	F5		W9	W9	W9	W9	C2	*6'-11"	GREEN CARPET OVER 1/2" FOAM PAD UP 3'
28	OFFICE	F2	B1	W5	W5	W5	W5	C3	8'-0"	P2
29	JANITOR	F2	B2	W3	W3	W3	W3	C3	8'-0"	

DOOR SCHEDULE

No.	SIZE	TYPE	DOOR		FRAME		HARDWARE	REMARKS
			MAT'L	CORE	MAT'L	FIN.		
1	PR. 3070	A	ALUM.	-	ALUM.	-	G, H, L, T, W	KAWNEER SER. 350
2	3068	B	WD.	SOL.	2x8	STAIN	C, D, E, G, H, M	
3	3068	B	WD.	SOL.	2x8	S	C, D, B, G, H, M	
4	3068	C	ALUM.	-	2x8	S		ELIASON LWP 24, HDWE. INCL.
5	2668	B	WD.	HOL.	(WD)	PAINT	A, H	
6	2868	B	WD.	SOL.	(WD)	P	A, H	
7	3068	B	WD.	SOL.	(WD)	P	A, G, H, C	
8	3068	C	ALUM.	-	2x8	S		ELIASON LWP 24, HDWE. INCL.
9	2468	B	WD.	SOL.	(WD.)	P	(VERIFY W/ OWNER) A, H	
10	2868	B	WD.	SOL.	(WD.)	P	A, G, H, P	
11	3068	B	WD.	SOL.	2x8	S	G, H, K	EMERG. EXIT - 2 HOUR ASSEMBLY
12	2668	B	WD.	SOL.	2x8	S	A, D, G, H, W	
13	2468	B	WD.	SOL.	(WD.)	S	A, D, H, C	
14								
15	3068	B	WD.	SOL.	2x8	S	G, H, K.	EMERGENCY EXIT
16	2468	B	WD.	SOL.	2x8	S	A, H	
17	10690	STL.	ROLLING DOOR		2x8	P		INSTALLED BY G.C.
18	3068	B	WD.	SOL.	2x8	S	A, D, H	
19	3070	B	WD.	SOL.	2x8	S	G, H, K, T	EMERGENCY EXIT
20	3070	B	WD.	SOL.	2x8	S	G, H, K, T	EMERGENCY EXIT
21	3070	B	WD.	SOL.	2x8	S	G, H, K, T	EMERGENCY EXIT

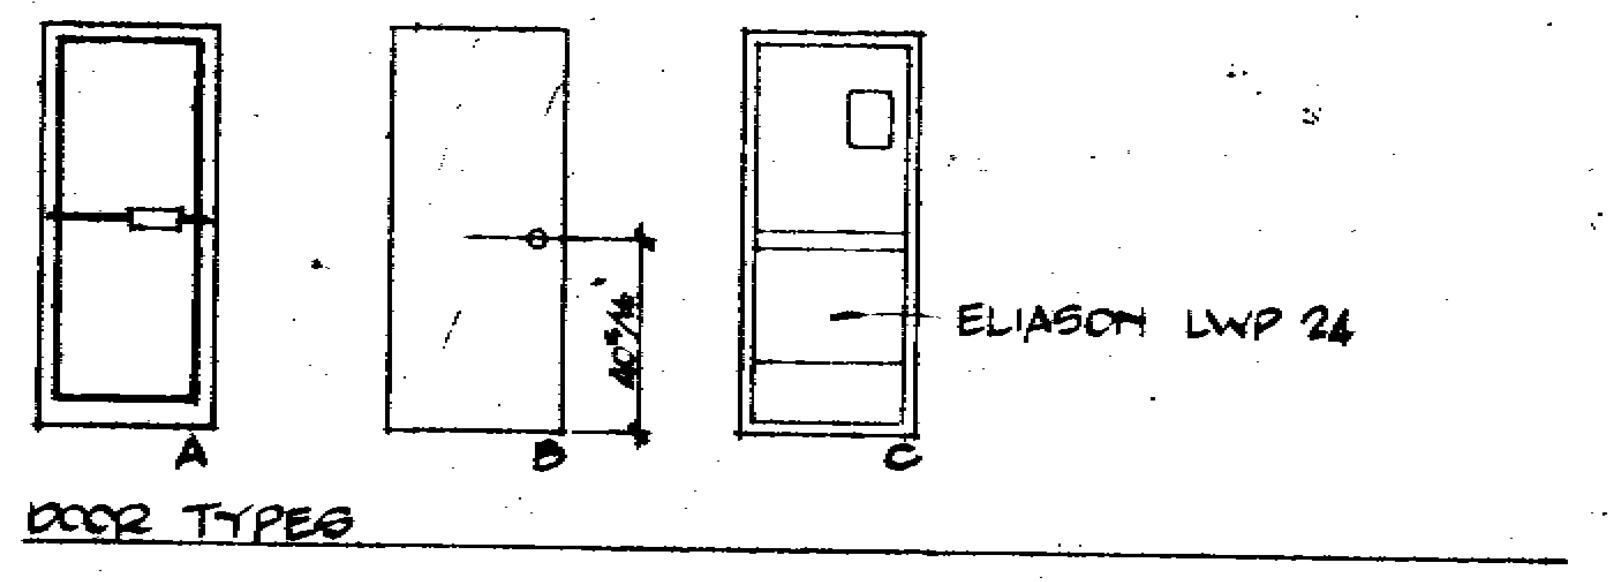

DOOR TYPES

WALL SCHEDULE

No.	DESCRIPTION
W1	CONCRETE
W2	CONCRETE W/ SMOOTH SKIM COAT OF PLASTER
W3	FIBERGLAS REINFORCED POLYESTER (F.R.P.) OVER W6
W4	T1-11 PLYWD. OVER W5 - SEE WALL SECTION (D/A8)
W5	5/8" GYPSUM WALL BOARD (G.W.B.) PAINTED
W6	5/8" WATERPROOF G.W.B.
W7	1" TECTUM
W8	1/8" ABS PLAS. LAM. OVER 5/8" PART. BD.
W9	1/2" SMOOTH PLYWD. TO CEILING
W10	2 LAYERS 5/8" TYPE 'X' G.W.B.
P1	WHITE ENAMEL - GLOSS
P2	WHITE ENAMEL - SEMI GLOSS
P3	BROWN
P4	ORANGE
P5	BLACK

FLOOR SCHEDULE

No.	DESCRIPTION
F1	3/32" KENTILE No. 735-M YORKTOWN BRICK 9" x 9" VAT
F2	3/32" FLINTKOTE CLASSIC CL-12 V.A.T. (OR EQUAL)
F3	ARMSTRONG CORLON No. 86383 - COVE UP 6" (BROWN)
F4	CONCRETE W/ 2 COATS THOMPSON'S WATER SEAL
F5	CARPET (FBO)

CEILING SCHEDULE

No.	DESCRIPTION
C1	2'-0" x 4'-0" SUSPENDED 'T' BAR - ARMSTRONG CORTEGA COFFEE
C2	1/2" G.W.B.
C3	2'-0" x 4'-0" SUSP. 'T' BAR W. WASHABLE TILE, VINYLROCK TILES
C4	EXISTING CEILING
C5	SMOOTH PLYWOOD
C6	2 LAYERS 5/8" TYPE 'X' GWB

BASE SCHEDULE

No.	DESCRIPTION
B1	4" TOPSET RUBBER BASE - BROWN
B2	6" TOPSET RUBBER BASE - BROWN
B3	SHEET VINYL FLR'G COVED UP 6"

HARDWARE SCHEDULE

No.	DESCRIPTION
A	LOCK; SCHLAGE 'D' SERIES ORBIT 108
B	LOCK; SCHLAGE C SERIES METEOR 108
C	KICKPLATE; BRONZE 24" HIGH x DOOR WIDTH
D	LOUVRE; BRONZE
E	DOOR PULL
F	
G	CLOSER; NORTON
H	STOP; QUALITY
K	PANIC HARDWARE - ALARM LOCK #702
L	PANIC HARDWARE (INTEGRAL W/GLASS DOOR)
M	PUSH PLATE (BRONZE)
P	PEEP HOLE
T	THRESHOLD
W	DOORBELL

WALL FINISH SCHEDULE

No.	DESCRIPTION
T1	ROUGH, KNOCK DOWN TEXTURE, OVER W6
T2	SMOOTH, LIGHT TEXTURE STIPPLE ENAMEL, OVER W6

3002

PAUL L. [illegible], ARCHITECT

P.L.B.&CO.
PAUL BOSMAN & CO. INC Architecture/Interior Design
800 Oak Grove Avenue Menlo Park CA 94025 415/326-4550

Pizza Time Theatre Inc.
1213 Innsbruck Dr.
Sunnyvale, Ca. 94086

SAN JOSE, CAL.

NOTICE TO ALL PERSONS RECEIVING THIS DRAWING: CONFIDENTIAL. [illegible]

6.7.81 PERMIT ISSUE

Sheet No. A2
Of 13

File 8106-6

Environmental Health Services –
See compliance letter for details on correction

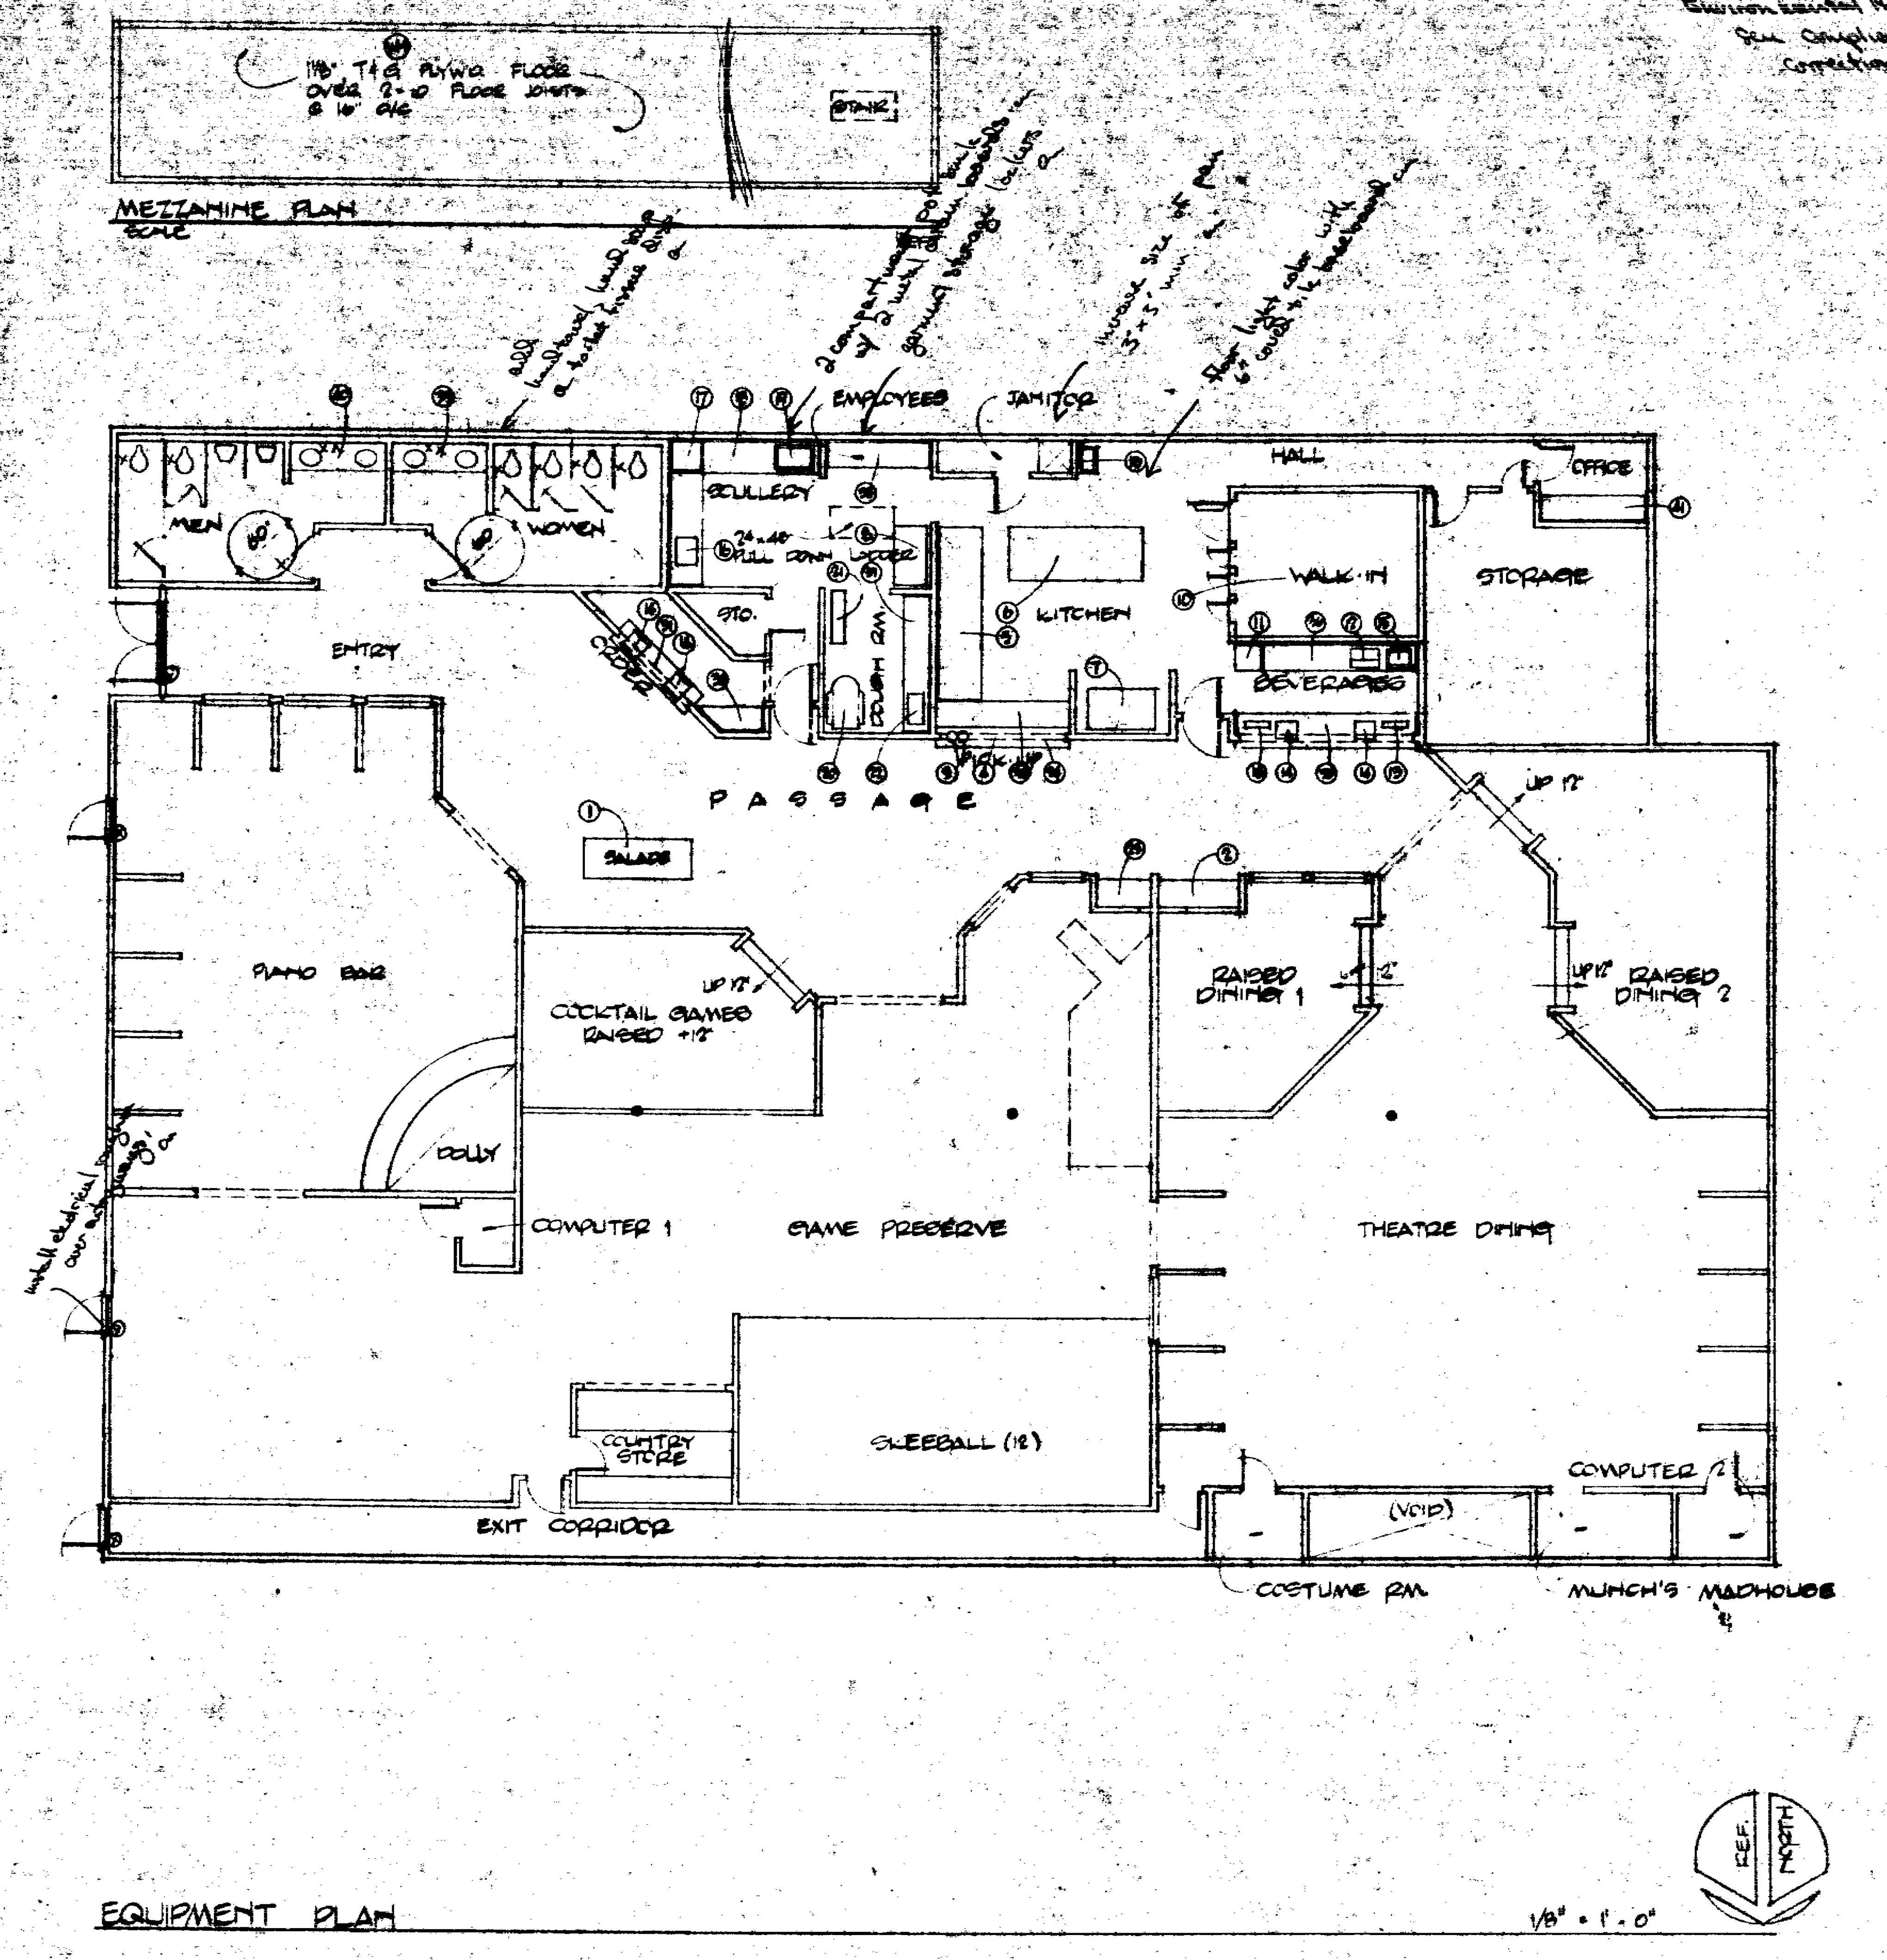

EQUIPMENT PLAN

1/8" = 1'-0"

№	DESCRIPTION
1	SALAD BAR
2	SUNDAE BAR
3	HEAT LAMPS (2)
4	HEAT SHELF
5	OVEN
6	MAKE-UP TABLE
7	ICE MACHINE & BIN
8	FREEZER
9	MET. SHELVING
10	WALK IN REFRIG.
11	ICE CREAM MACH.
12	COFFEE MACH.
13	SODA TOWERS
14	CASH REGISTERS (4)
15	HAND SINK (2)
16	PRE-RINSE
17	DISH MACHINE
18	DISH TABLE
19	POT SINK
20	MIXER
21	MET. SHELVING
22	DOUGH ROLLER
23	SANDWICH COUNTER
24	
25	
26	
27	
28	
29	
30	
CASEWORK - P/L TOPS	
31	ORDER
32	COUNTER
33	CUT TABLE
34	PICK-UP
35	BAR
36	BACK BAR
37	DOUGH TABLE
38	COUNTER
39	VANITY
40	VANITY
41	COUNTER

30024

20

PAUL L BOSMAN AIA
ARCHITECT CT254

Date	Issued for:
8.7.81	PLANT & BID
9/1/81	OWNER'S REVIEW
9/1/81	OWNER'S REVIEW

R.N.

d.

NOTICE TO ALL PERSONS RECEIVING THIS DRAWING: CONFIDENTIAL. Reproduction forbidden without the specific written permission of Pizza Time Theatre Inc. of Sunnyvale, California. This drawing is only conditionally issued, and neither receipt nor possession thereof confers or transfers any right in, or license to use, the subject matter of the drawing or any design or technical information shown thereon, nor any right to reproduce this drawing or any part thereof, except for manufacture by vendors for Pizza Time Theatre Inc. and for manufacture under the corporation's written license. No right to reproduce this drawing is granted or the subject matter thereof unless by written agreement with or written permission from the corporation.

Pizza Time Theatre Inc.
1213 Innsbruck Dr.
Sunnyvale, Ca. 94086

SAN JOSE, CAL.

PIZZA TIME THEATRE

P.L.B.&CO.
PAUL L BOSMAN & CO. INC. Architecture/Interior Design
800 Oak Grove Avenue Menlo Park CA 94025 415/326-4550

Sheet No.
A3
Of 13

File 8106-6

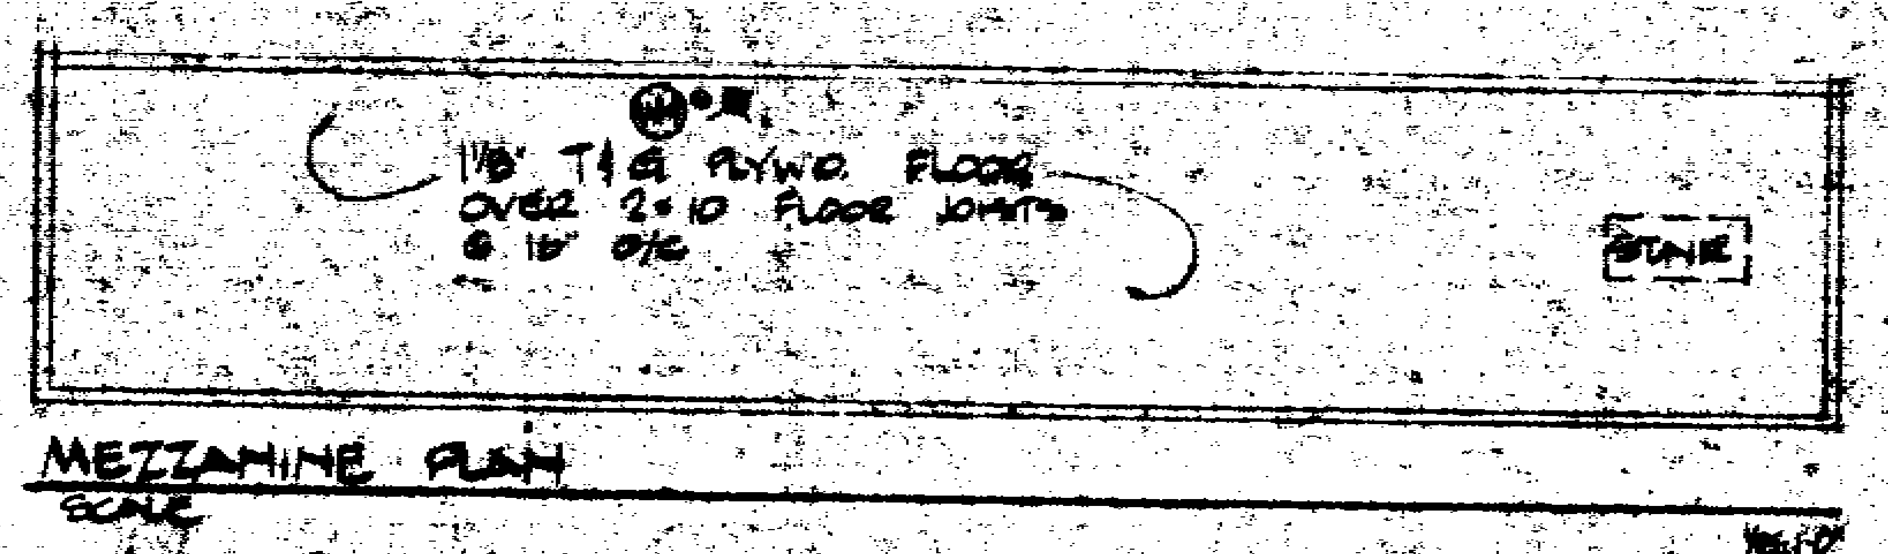

MEZZANINE PLAN
SCALE 1/8"=1'-0"

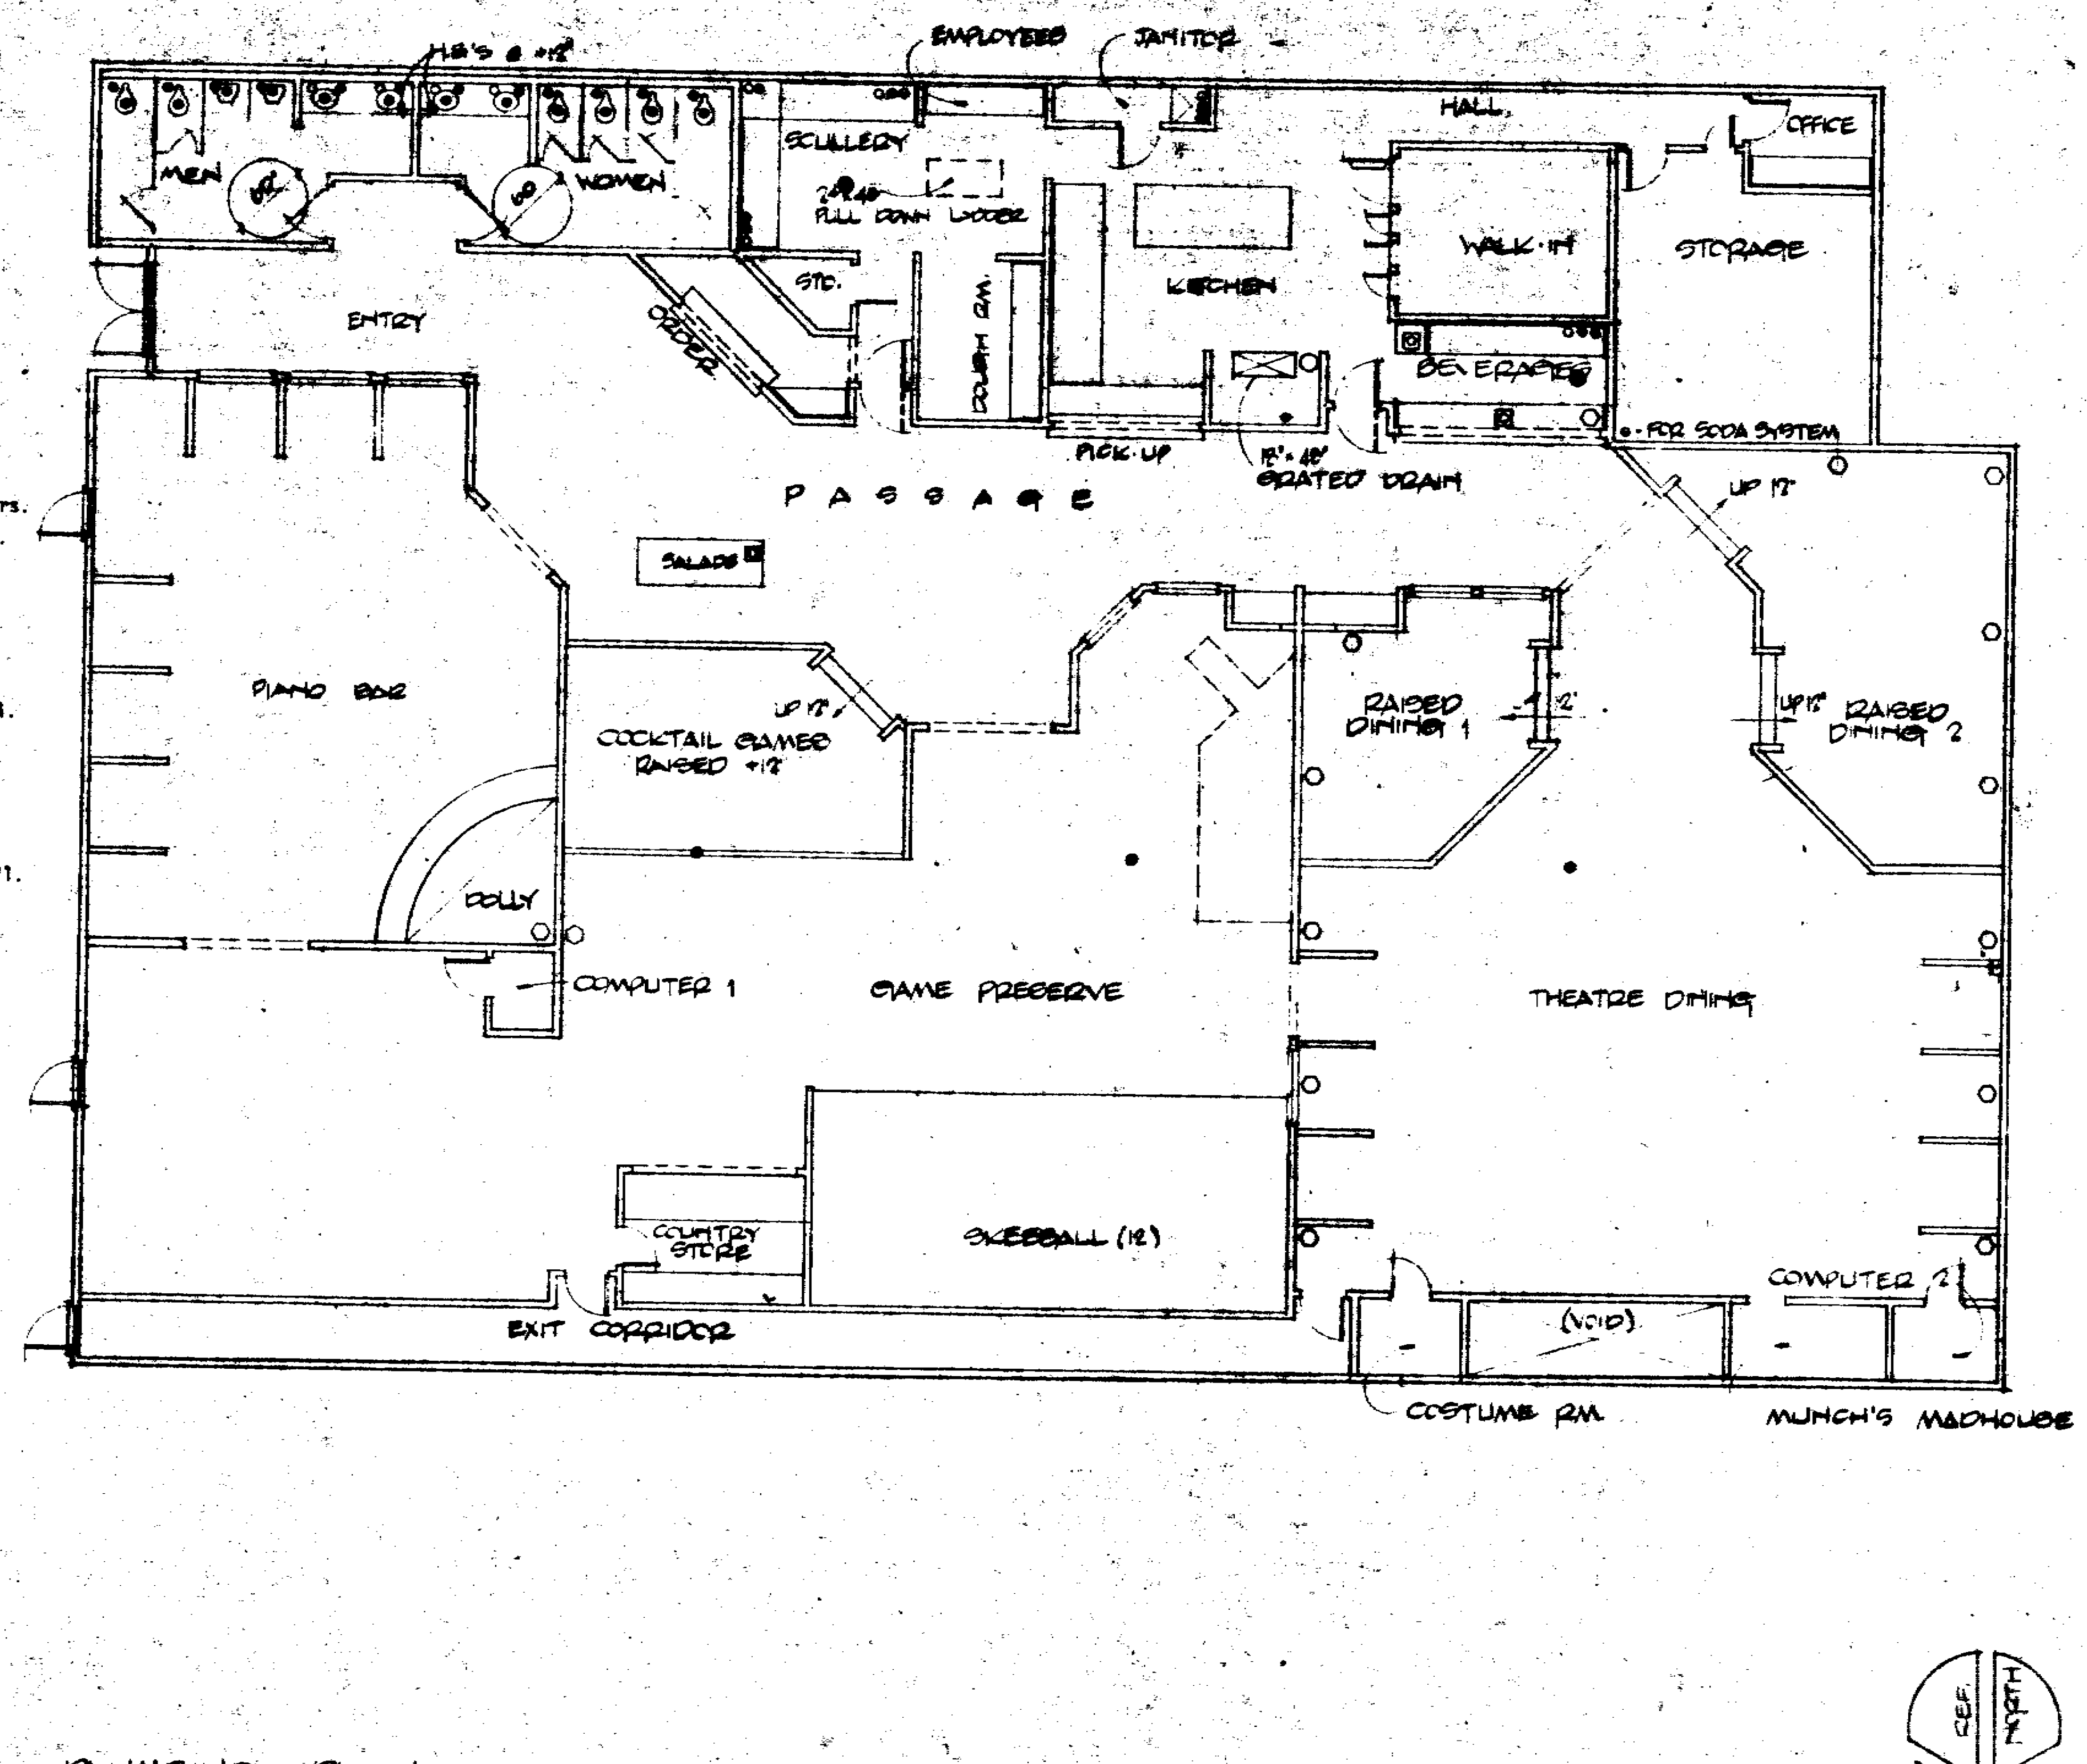

PLUMBING PLAN
1/8" = 1'-0"

1. Water Closets: American-Standard Afton toilet 2206.027 with Church seat 5320.536- use 481310 Bolt Caps, Sloan Royal 110 Flush valve.
2. Urinals: American-Standard Trimbrook 6560.015.
3. Lavatories: American-Standard Circlyn 18" diameter 3201.035, 4" centers.
4. Service Sink: American-Standard Akron Service Sink 7606.016 with 8379.026 Rim Guard.
5. Water Heater: 85 gallon 285,000 BTU fast recovery, Salection left to contractor's discretion.
6. Floor Sinks: Standard 9" x 9' x 6' deep. Provide cover grates.
7. Toilet Paper Dispensers: Bobrick 80288, surface mounted; one per stall. Quantity: 8
8. Soap Dispensers: Bobrick B8295, counter mounted; one per restroom Quantity: 2
9. Hand Dryers: World 974, wall mounted at 44", one per restroom. Quantity: 2
10. Feminine Napkin Disposal: Bobrick B270, Surface mounted, one per stall. Quantity: 4
11. Grab Bars: Bobrick B6160 Series, one set per Handicapped stall. Quantity: 2 sets
12. PROVIDE RECESSED LOCKABLE HOSE BIB IN RESTROOMS.

SYM.	DESCRIPTION
◁	WATER CLOSET
D	URINAL
●	FLOOR DRAIN
▣	FLOOR SINK
●	DRAIN LINE
○	HOT WATER
●	COLD WATER
▣	GAS
○	AIR DROP

NOTE:
MOUNT ONE URINAL LOW FOR CHILDREN.

PAUL L. BOSMAN AIA
ARCHITECT C7256

30024

21

8-7-81	SUBMIT & BID
9/19/81	OWNER REVIEW
9/4/81	OWNER REVIEW
Date	Issued for:

R.N.

d.

Pizza Time Theatre Inc.
1213 Innsbruck Dr.
Sunnyvale, Ca. 94086

SAN JOSE, CAL.

P.L.B.&CO.
PAUL L BOSMAN & CO. INC. Architecture/Interior Design
800 Oak Grove Avenue Menlo Park CA 94025 415/326-4550

Sheet No.
A4
Of 13

File 8106-6

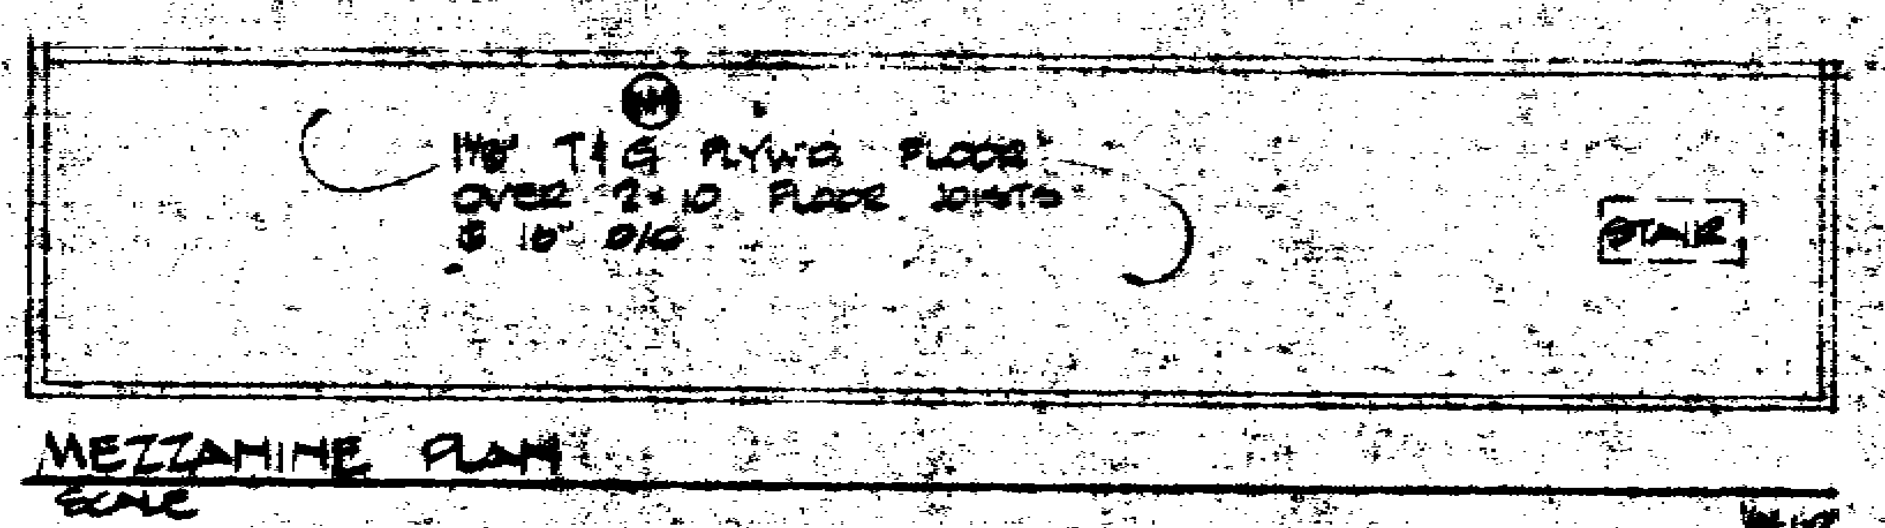

MEZZANINE PLAN
SCALE

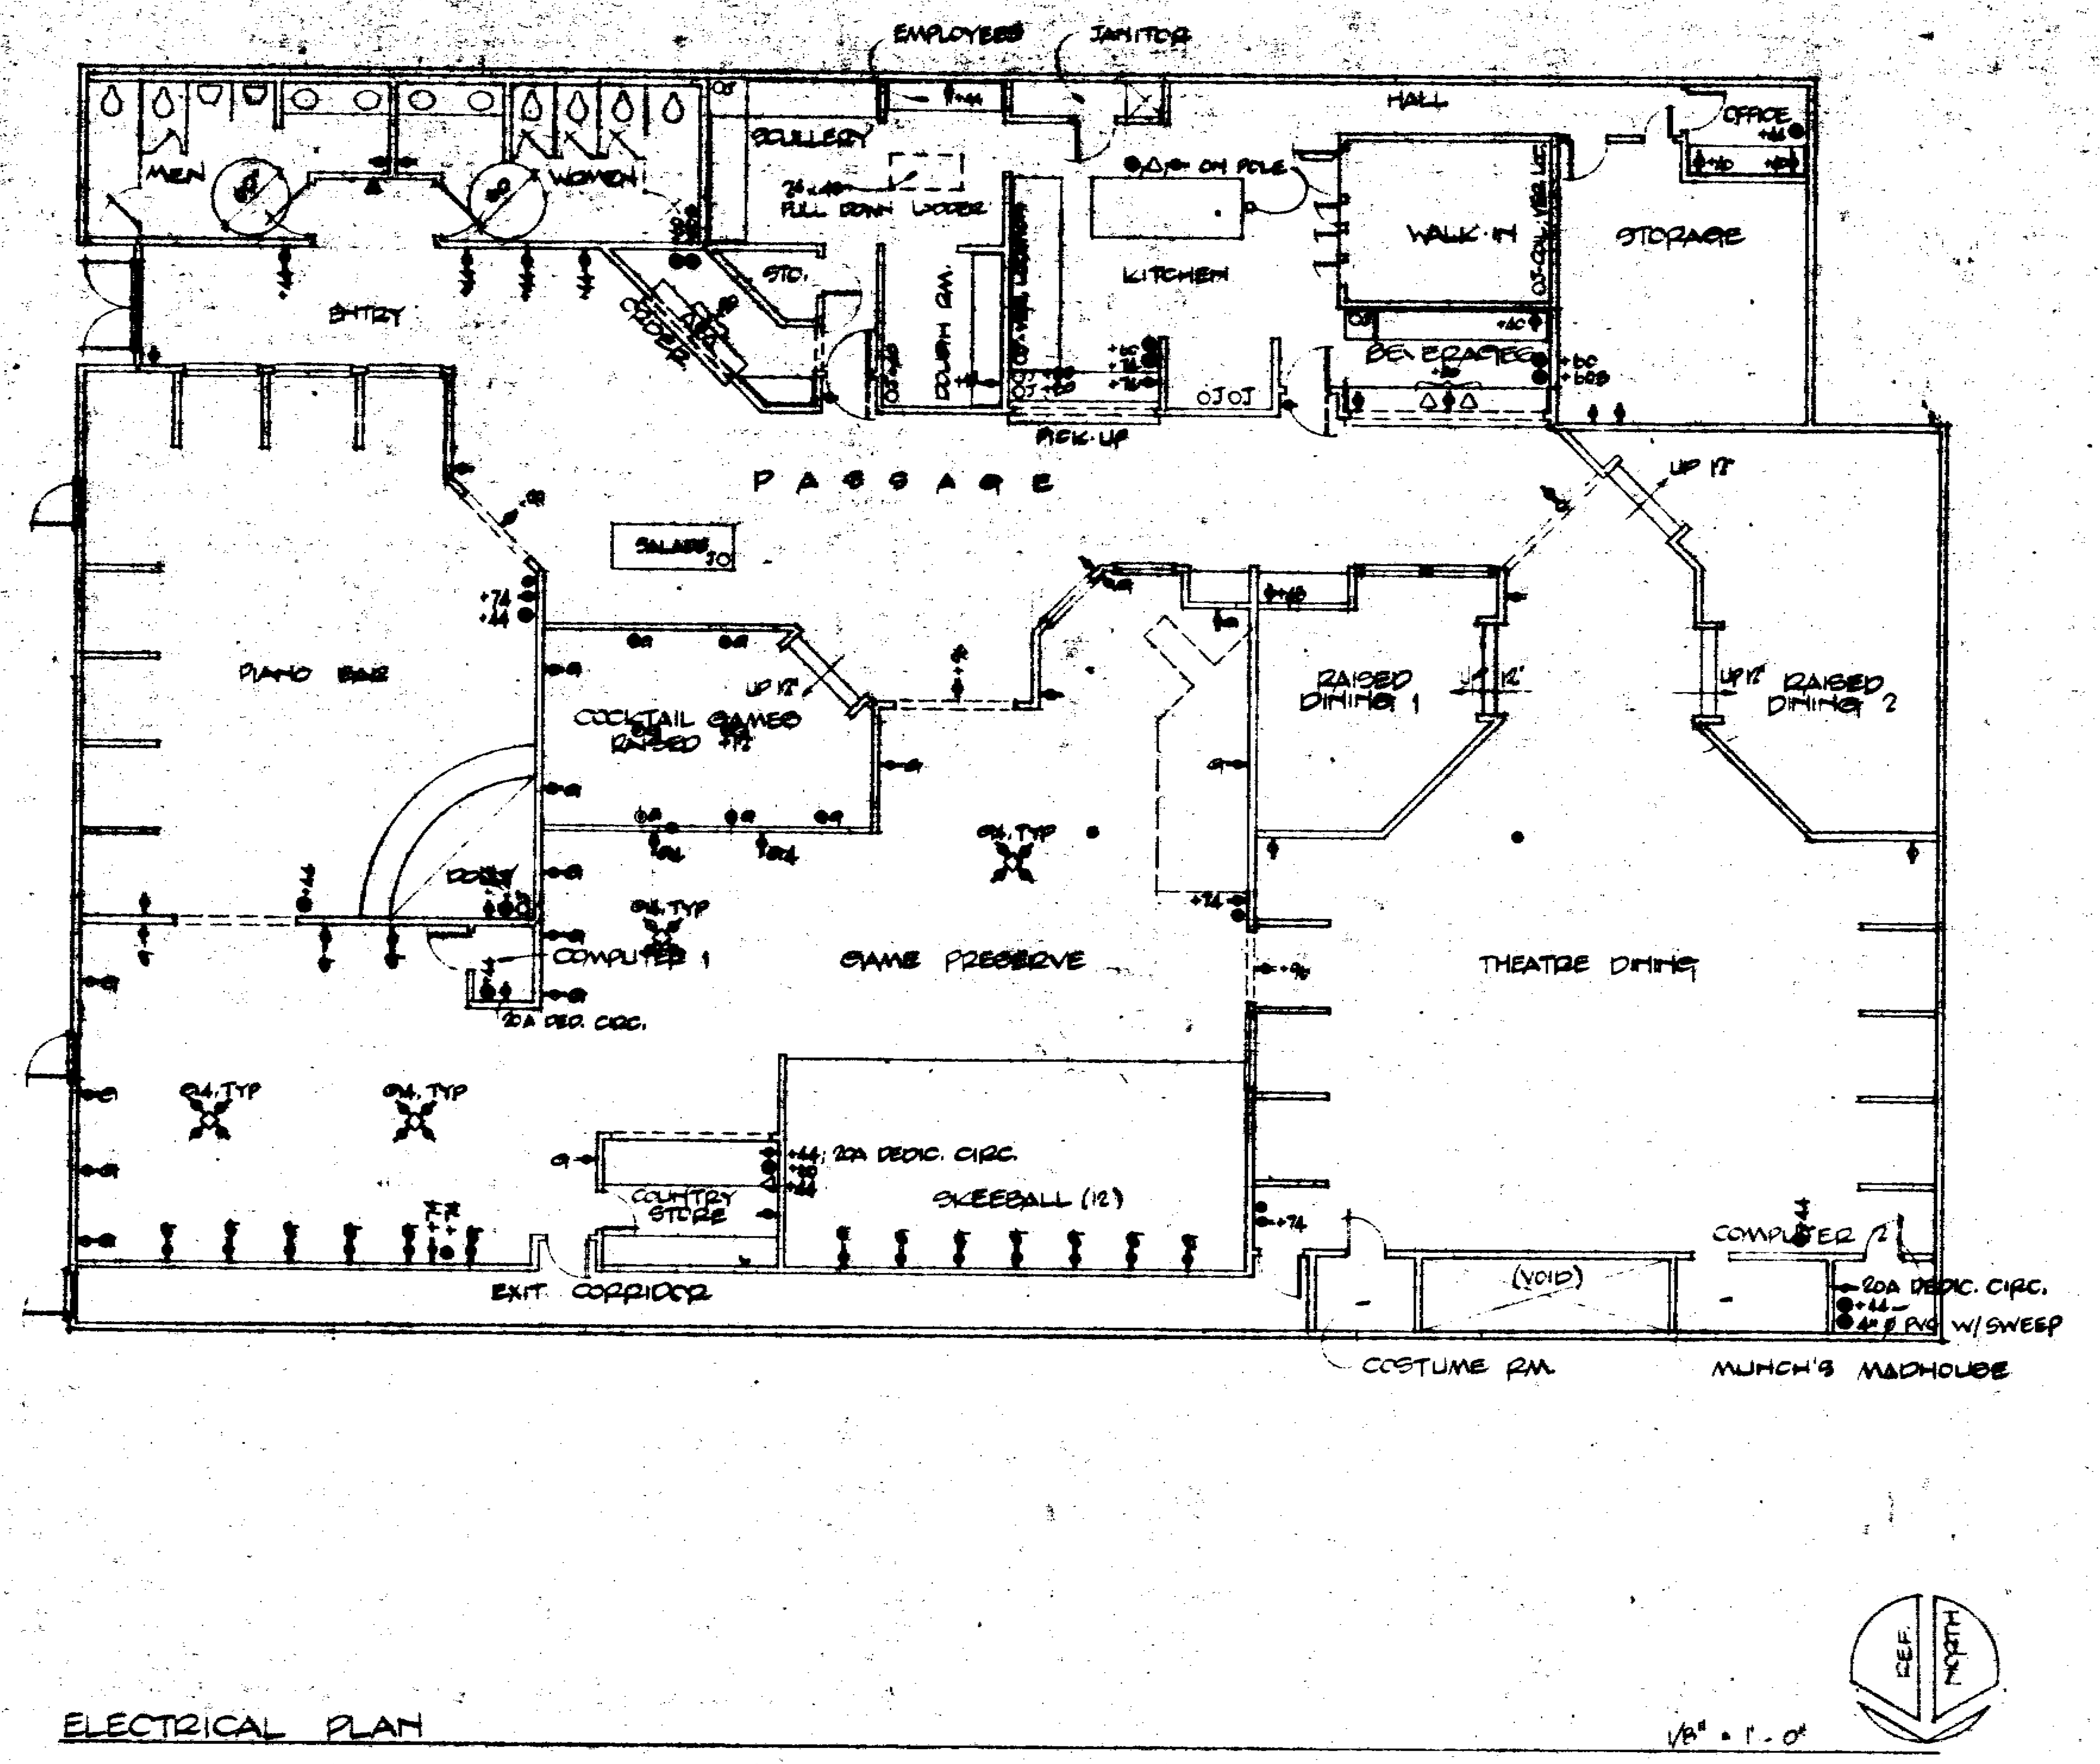

ELECTRICAL PLAN

1/8" = 1'-0"

1. Provide Electrical service in Mechanical Room for Air Compressor and Air Dryer; HP dedicated service. See Notes, Sht, T2.

2. Provide 20 Amp Circuit for Exterior Illuminated Sign, to work through time clock.

3. Provide Electrical Service for exterior lighting in Ticket Booth and Poster Display cases, to work through time clock.

4. Provide doorbell under Ticket Booth to ring in kitchen.

5. Provide Doorbell at Front Entry to ring in kitchen.

6. All cover plates in Kitchen to be metal.

7. All wiring to be per NEC, Section 518-3.

8. All Exit Signs to be on seperate circuits.

SYM.	DESCRIPTION
⊖	DUPLEX OUTLET
⊖G	'GAME' DUPLEX 2 PER 20A CIRCUIT
⊖G4	'GAME' 4-PLEX 1 PER 20A CIRCUIT
◎	FLOOR 'GAME' DUPLEX 2 PER 20A CIRCUIT
OJ	JUNCTION BOX
●24	2" ABS RACEWAY
●44	1/2" ABS RACEWAY
●60	3/4" ABS RACEWAY
●608	2" ABS RACEWAY
●74	3/4" ABS RACEWAY
●96	1/2" ABS RACEWAY
●	TV MONITOR, +74", W/ 1/2" ABS RACEWAY
▲	PUBLIC TELEPHONE
▽	DEDICATED 20A TWISTLOCK 120L, GROUND CIRCUIT
⊖C	OUTLET @ CEILING

NOTE
VERIFY LOCATION & ELECTRICAL REQMTS. OF HAND DRYERS @ BATHROOMS.

PAUL L. BOSMAN AIA
ARCHITECT C7254

80024

22

R.H.	
8-7-81	GRANT & BID
2/1/81	OWNERS REVIEW
	OWNERS REVIEW
Date	Issued for:

d.

NOTICE TO ALL PERSONS RECEIVING THIS DRAWING CONFIDENTIAL: Reproduction forbidden without the specific written permission of Pizza Time Theatre Inc. of Sunnyvale, California. [illegible]

PIZZA TIME THEATRE
Pizza Time Theatre Inc.
1213 Innsbruck Dr.
Sunnyvale, Ca. 94086

SAN JOSE, CAL.

P.L.B.&CO.
PAUL L BOSMAN & CO. INC. Architecture/Interior Design
800 Oak Grove Avenue Menlo Park CA 94025 415/326-4550

Sheet No.
A5
Of 13

File 8106-6

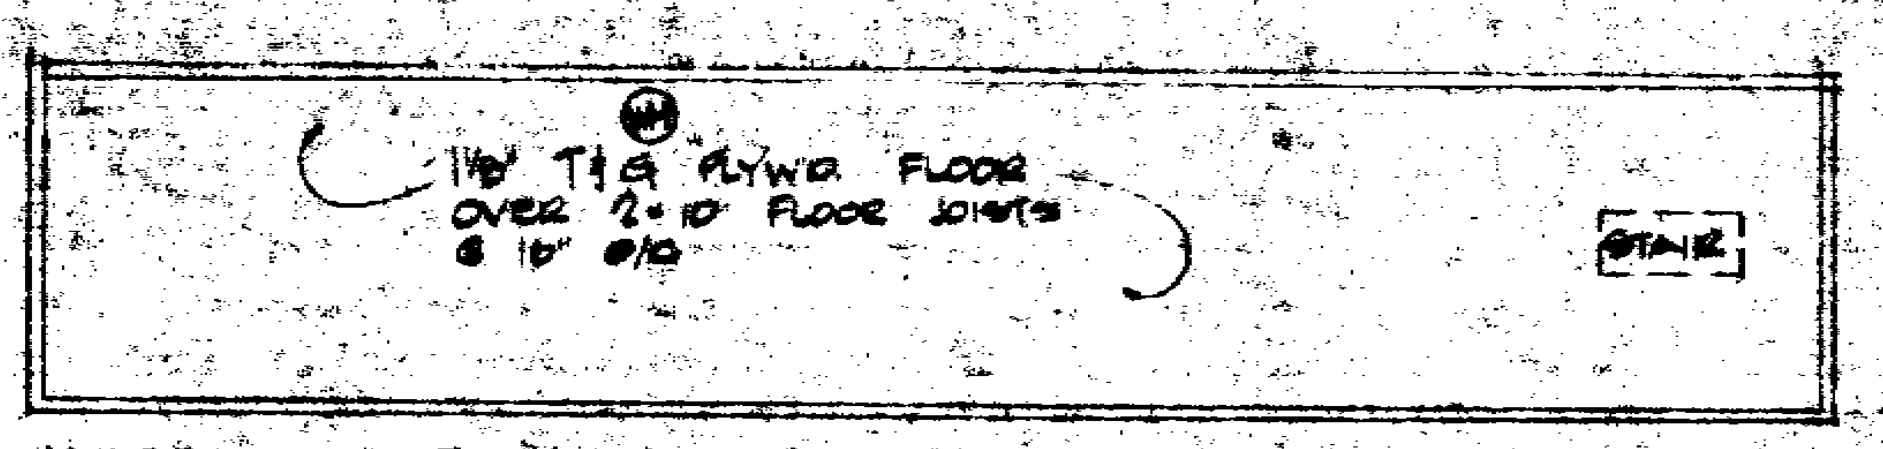

MEZZANINE PLAN
SCALE 1/8"=1'0"

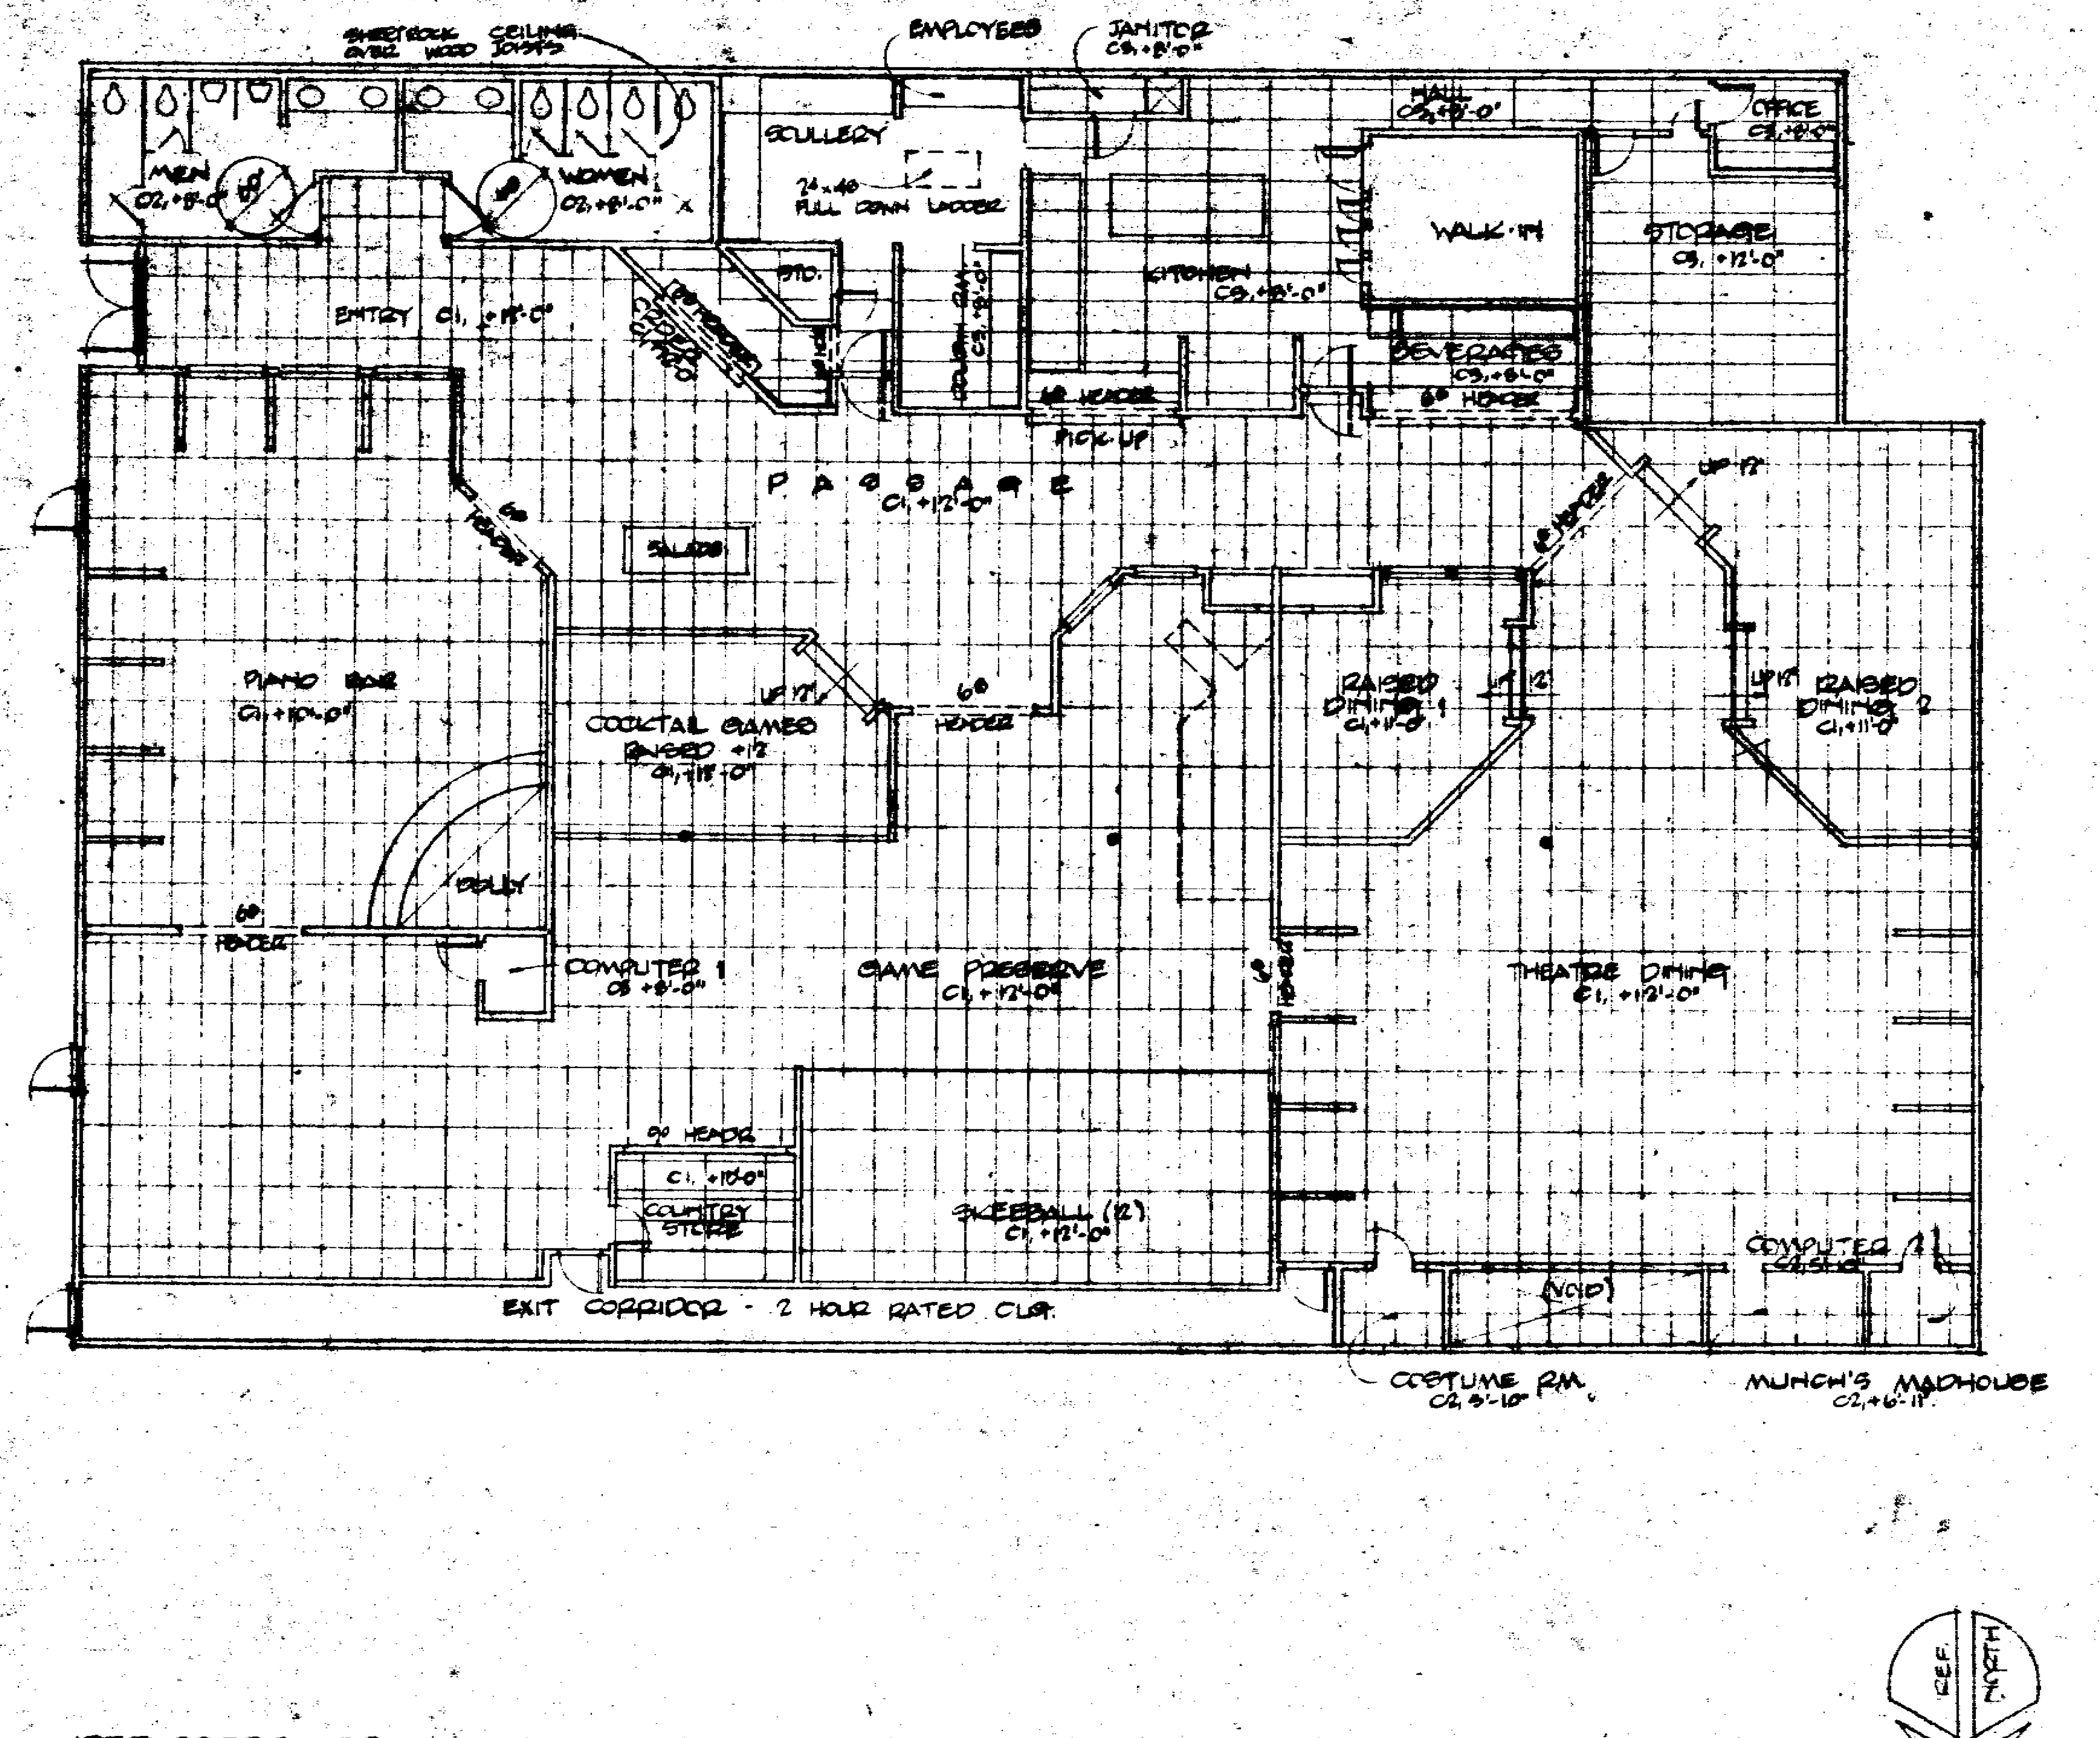

REFLECTED CEILING PLAN
1/8" = 1'-0"

SYM	DESCRIPTION
◐	150 CFM EXH. FAN (1500 CFM @ OVEN)

NOTE

SEE SCHEDULES, SHT. A2

PROVIDE HVAC SUPPLY @ ALL COMPUTER ROOMS.

CEILING TILE SELECTIONS TO BE VERIFIED BY OWNER. KITCHEN, SCULLERY, DOUGH ROOM, HALL, JANITOR RM, OFFICE, EMPLOYEE AREA, BAR & ORDER AREA TO RECEIVE WASHABLE TILE.

HEADERS FOR ALL CASED OPENINGS TO BE SET @ +6'-8¼"

30024

23

PAUL L BOSMAN AIA
ARCHITECT C7254

Date	Issued for
8.7.81	BANT & BID
8/17/81	OWNER REVIEW
8/?/81	~~OWNER REVIEW~~

R.T.
'81.

NOTICE TO ALL PERSONS RECEIVING THIS DRAWING: CONFIDENTIAL. Reproduction forbidden without the specific written permission of Pizza Time Theatre Inc. of Sunnyvale, California. This drawing is only conditionally issued, and neither receipt nor possession thereof confers or transfers any right in, or license to use, the subject matter of the drawing or any design or technical information shown thereon, nor any right to reproduce this drawing or any part thereof except for manufacture by vendors for Pizza Time Theatre Inc. and for manufacture under the corporation's written license; no right to reproduce this drawing is granted or the subject matter thereof unless by written agreement with or written permission from the corporation.

PIZZA TIME THEATRE
© 1980 PIZZA TIME THEATRE INC

Pizza Time Theatre Inc.
1213 Innsbruck Dr.
Sunnyvale, Ca. 94086

SAN JOSE, CAL.

P.L.B.&CO.
PAUL L BOSMAN & CO. INC. Architecture/Interior Design
800 Oak Grove Avenue Menlo Park CA 94025 415/326-1550

Sheet No.
A6
Of 13

File 8106-6

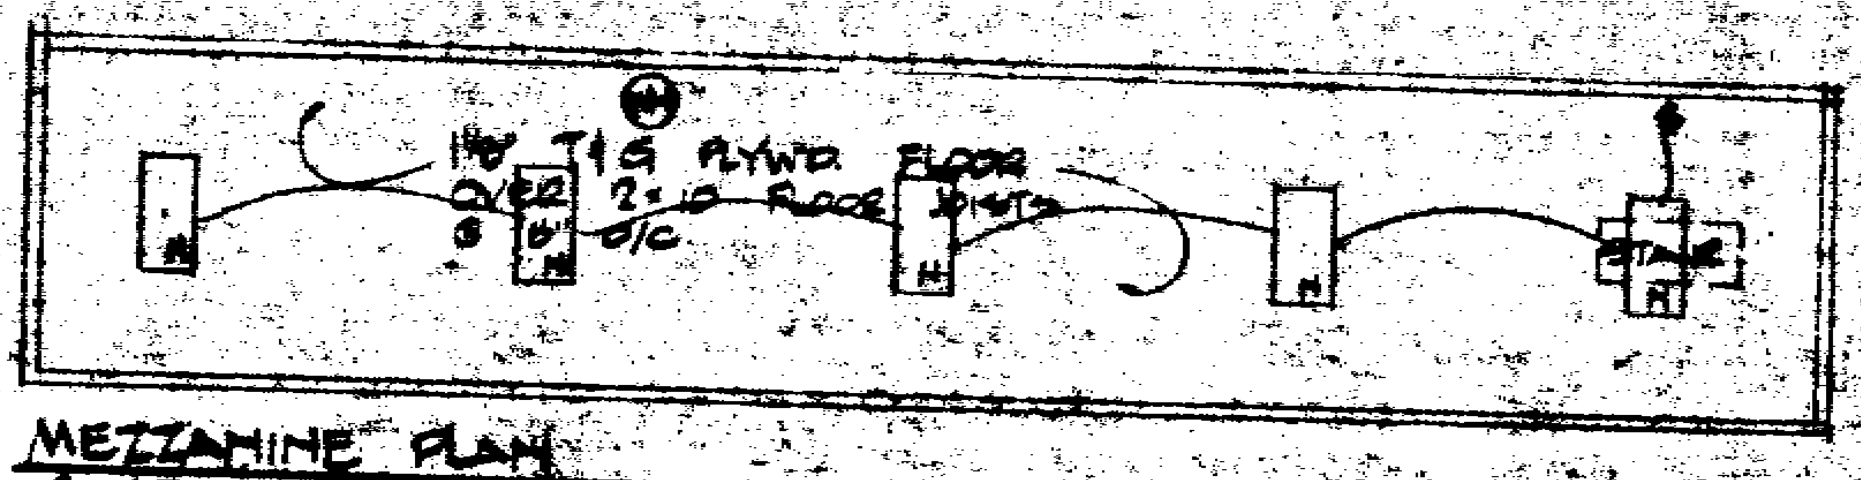

MEZZANINE PLAN
SCALE

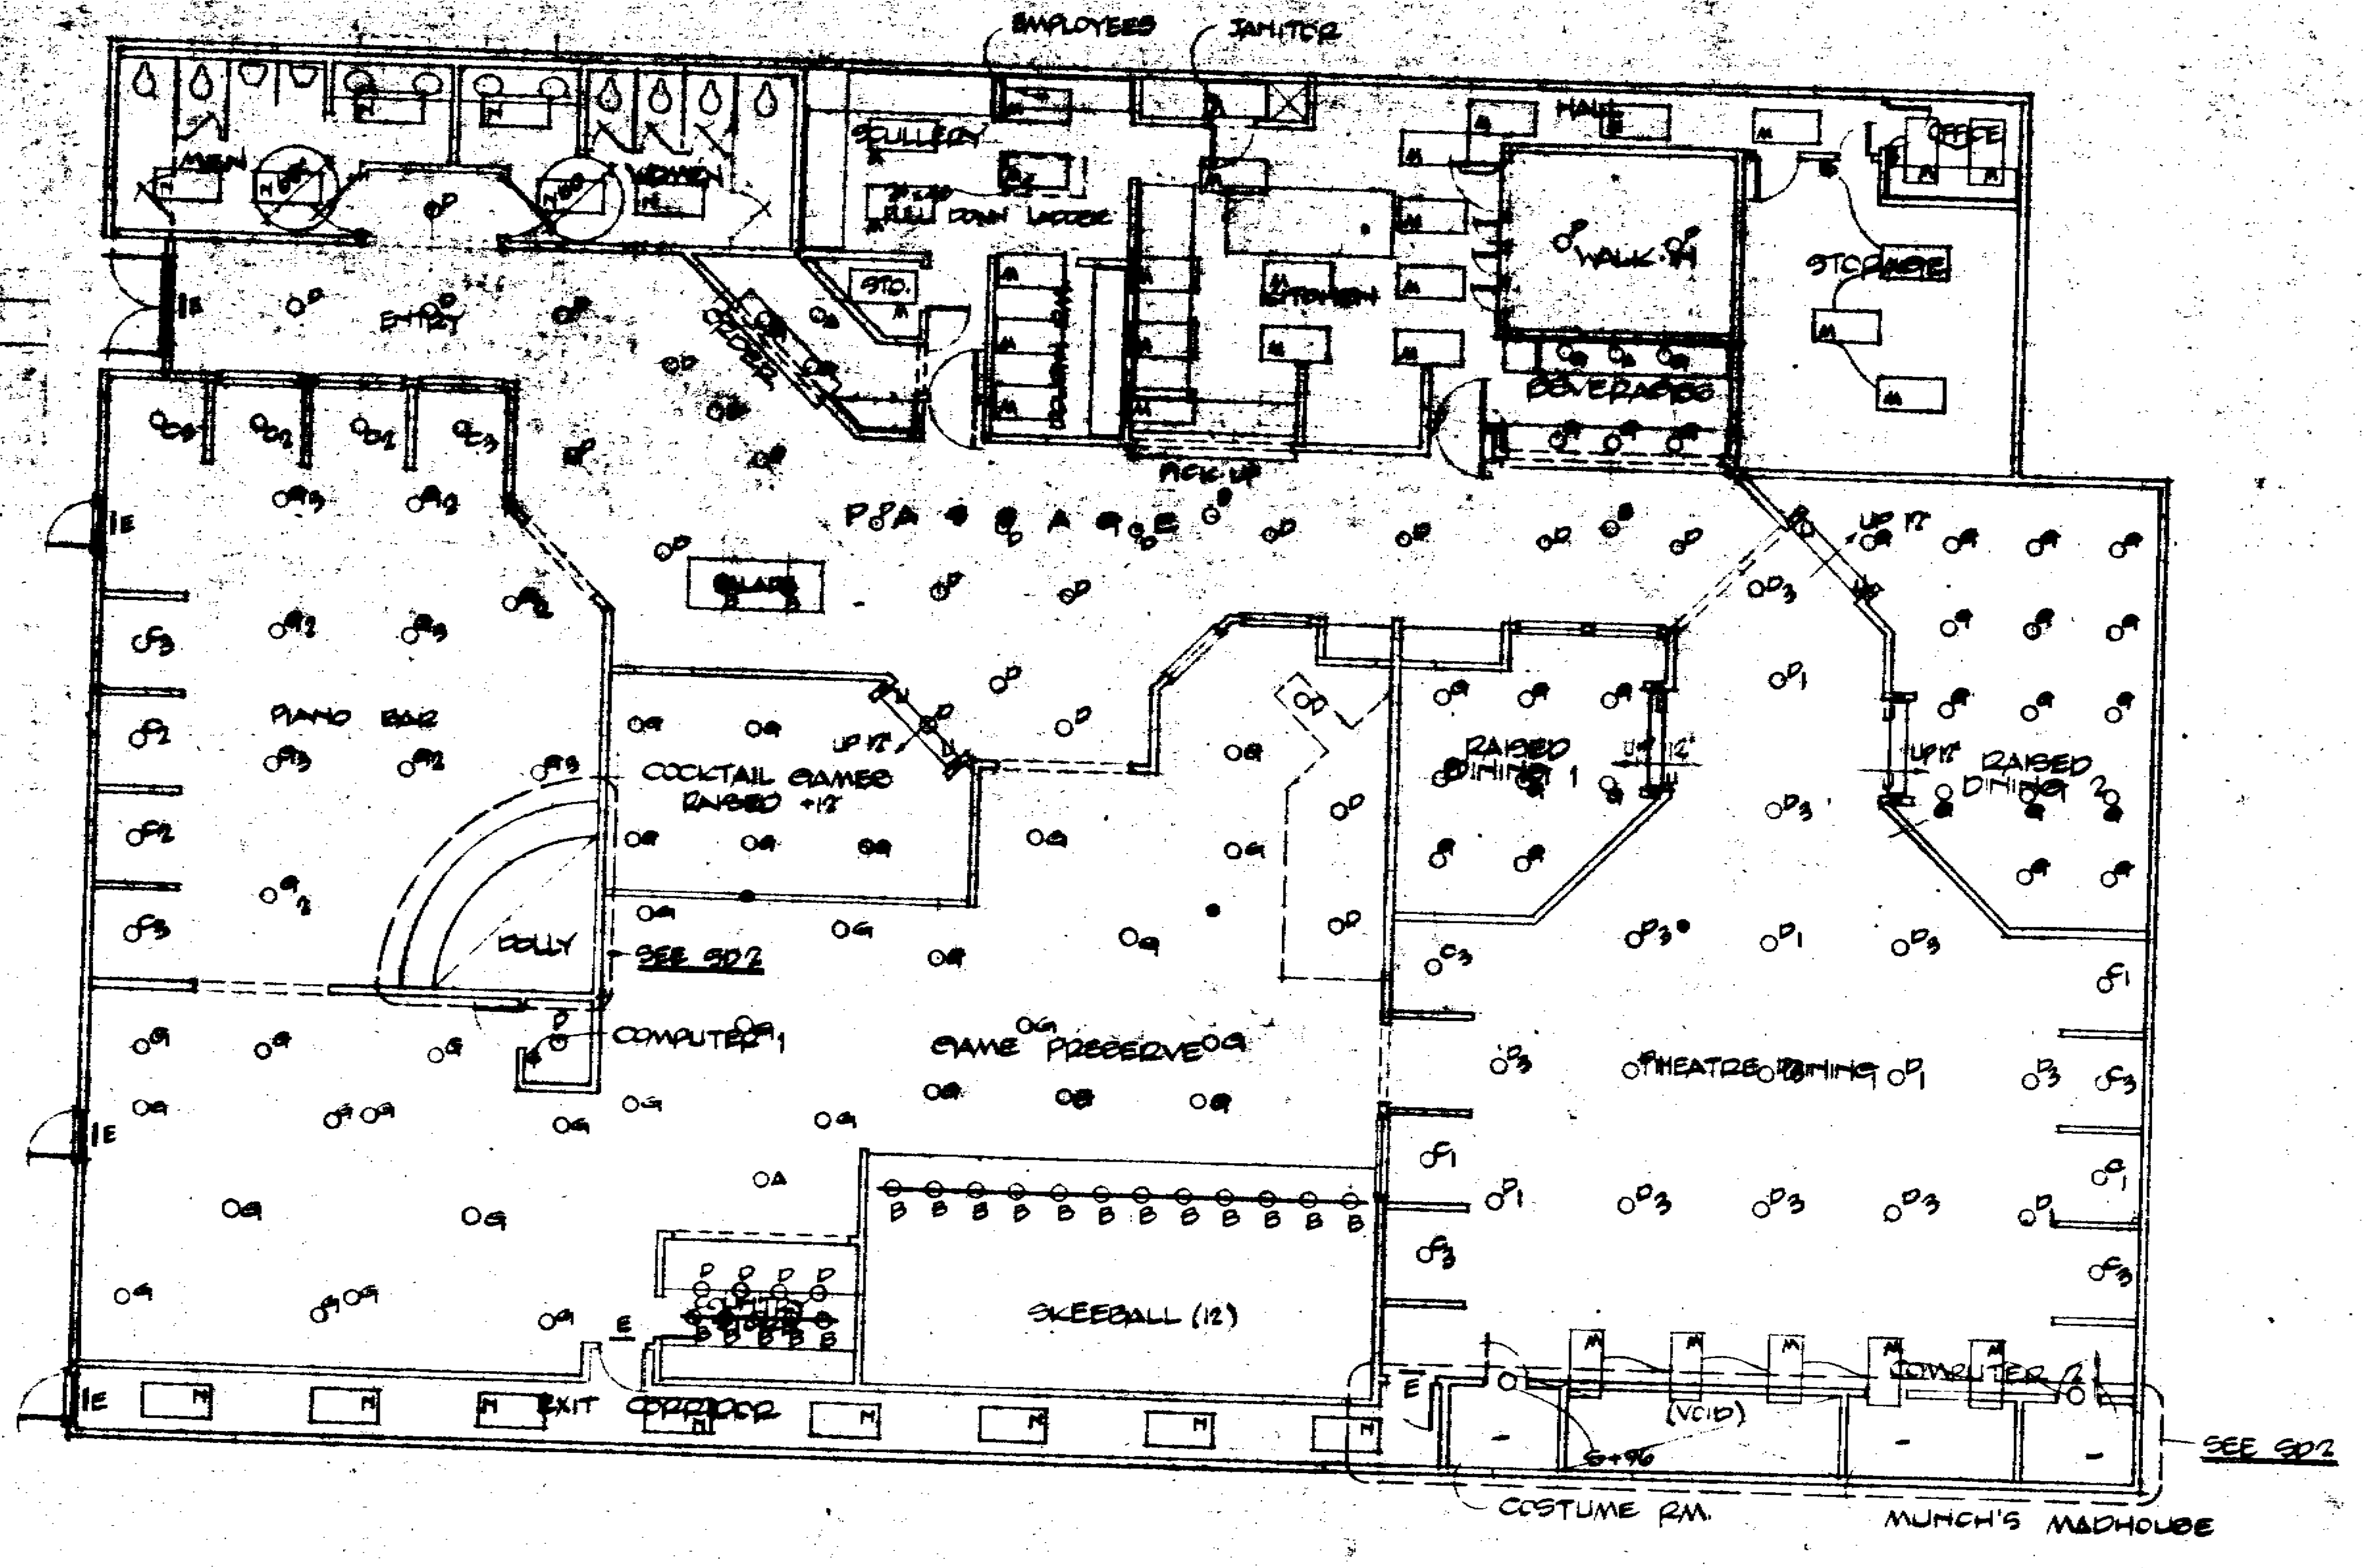

LIGHTING PLAN.

1/8" = 1'-0"

LIGHTING FIXTURE SCHEDULE

symbol	description	lamp
A	Capri CT-140 Black	150W
B	Capri CT-140 Black	150W
C	Capri PC-571 Black #8	75W
D	Capri A-150	150W
E	Exit Light	
F	Emergency Light (battery pack as req'd)	
G	Capri A-150	75W
H	Hubbell RP-214 RV Black	60W
K	Custom Fixture FBO	
L	Mutl-bulb strip lighting	
M	2 x 4 Drop-in Flourescent 2 - lamp	40W
N	2 x 4 Surface Flourescent 2 - lamp	40W
P	Walk-in cooler light vapor-proof cover	60W
R	Capri R-9 Shallow Recessed	60W
S	1 x 4 Flourescent (utility)	40W
T	Utility Fixture	75W
U	Step safety lights - verify w/ owner	
V	Capri CT-140 Black, on track base, Green lamp	

NOTES-

1 = YELLOW BULB
2 = BLUE BULB
3 = PINK BULB
4 = GREEN BULB

ALL LAMPS TO BE FLOODS EXCEPT WHERE FIXTURE IS DIRECTED TO OBJECT

6.7.81	BOMT & BID
7/7/81	OWNER REVIEW
7/1/81	OWNER REVIEW
Date	Issued for:

R.H.

d.

NOTICE TO ALL PERSONS RECEIVING THIS DRAWING CONFIDENTIAL Reproduction forbidden without the specific written permission of Pizza Time Theatre Inc. of Sunnyvale California. This drawing is [illegible]

Pizza Time Theatre Inc.
1213 Innsbruck Dr.
Sunnyvale, Ca. 94086

SAN JOSE, CAL.

P.L.B.&CO.
PAUL L BOSMAN & CO., INC. Architecture/Interior Design
800 Oak Grove Avenue Menlo Park, CA 94025 415/326-4550

Sheet No.
A7
Of 13

File 8106-6

PAUL L BOSMAN AIA
ARCHITECT C7254

30024

34

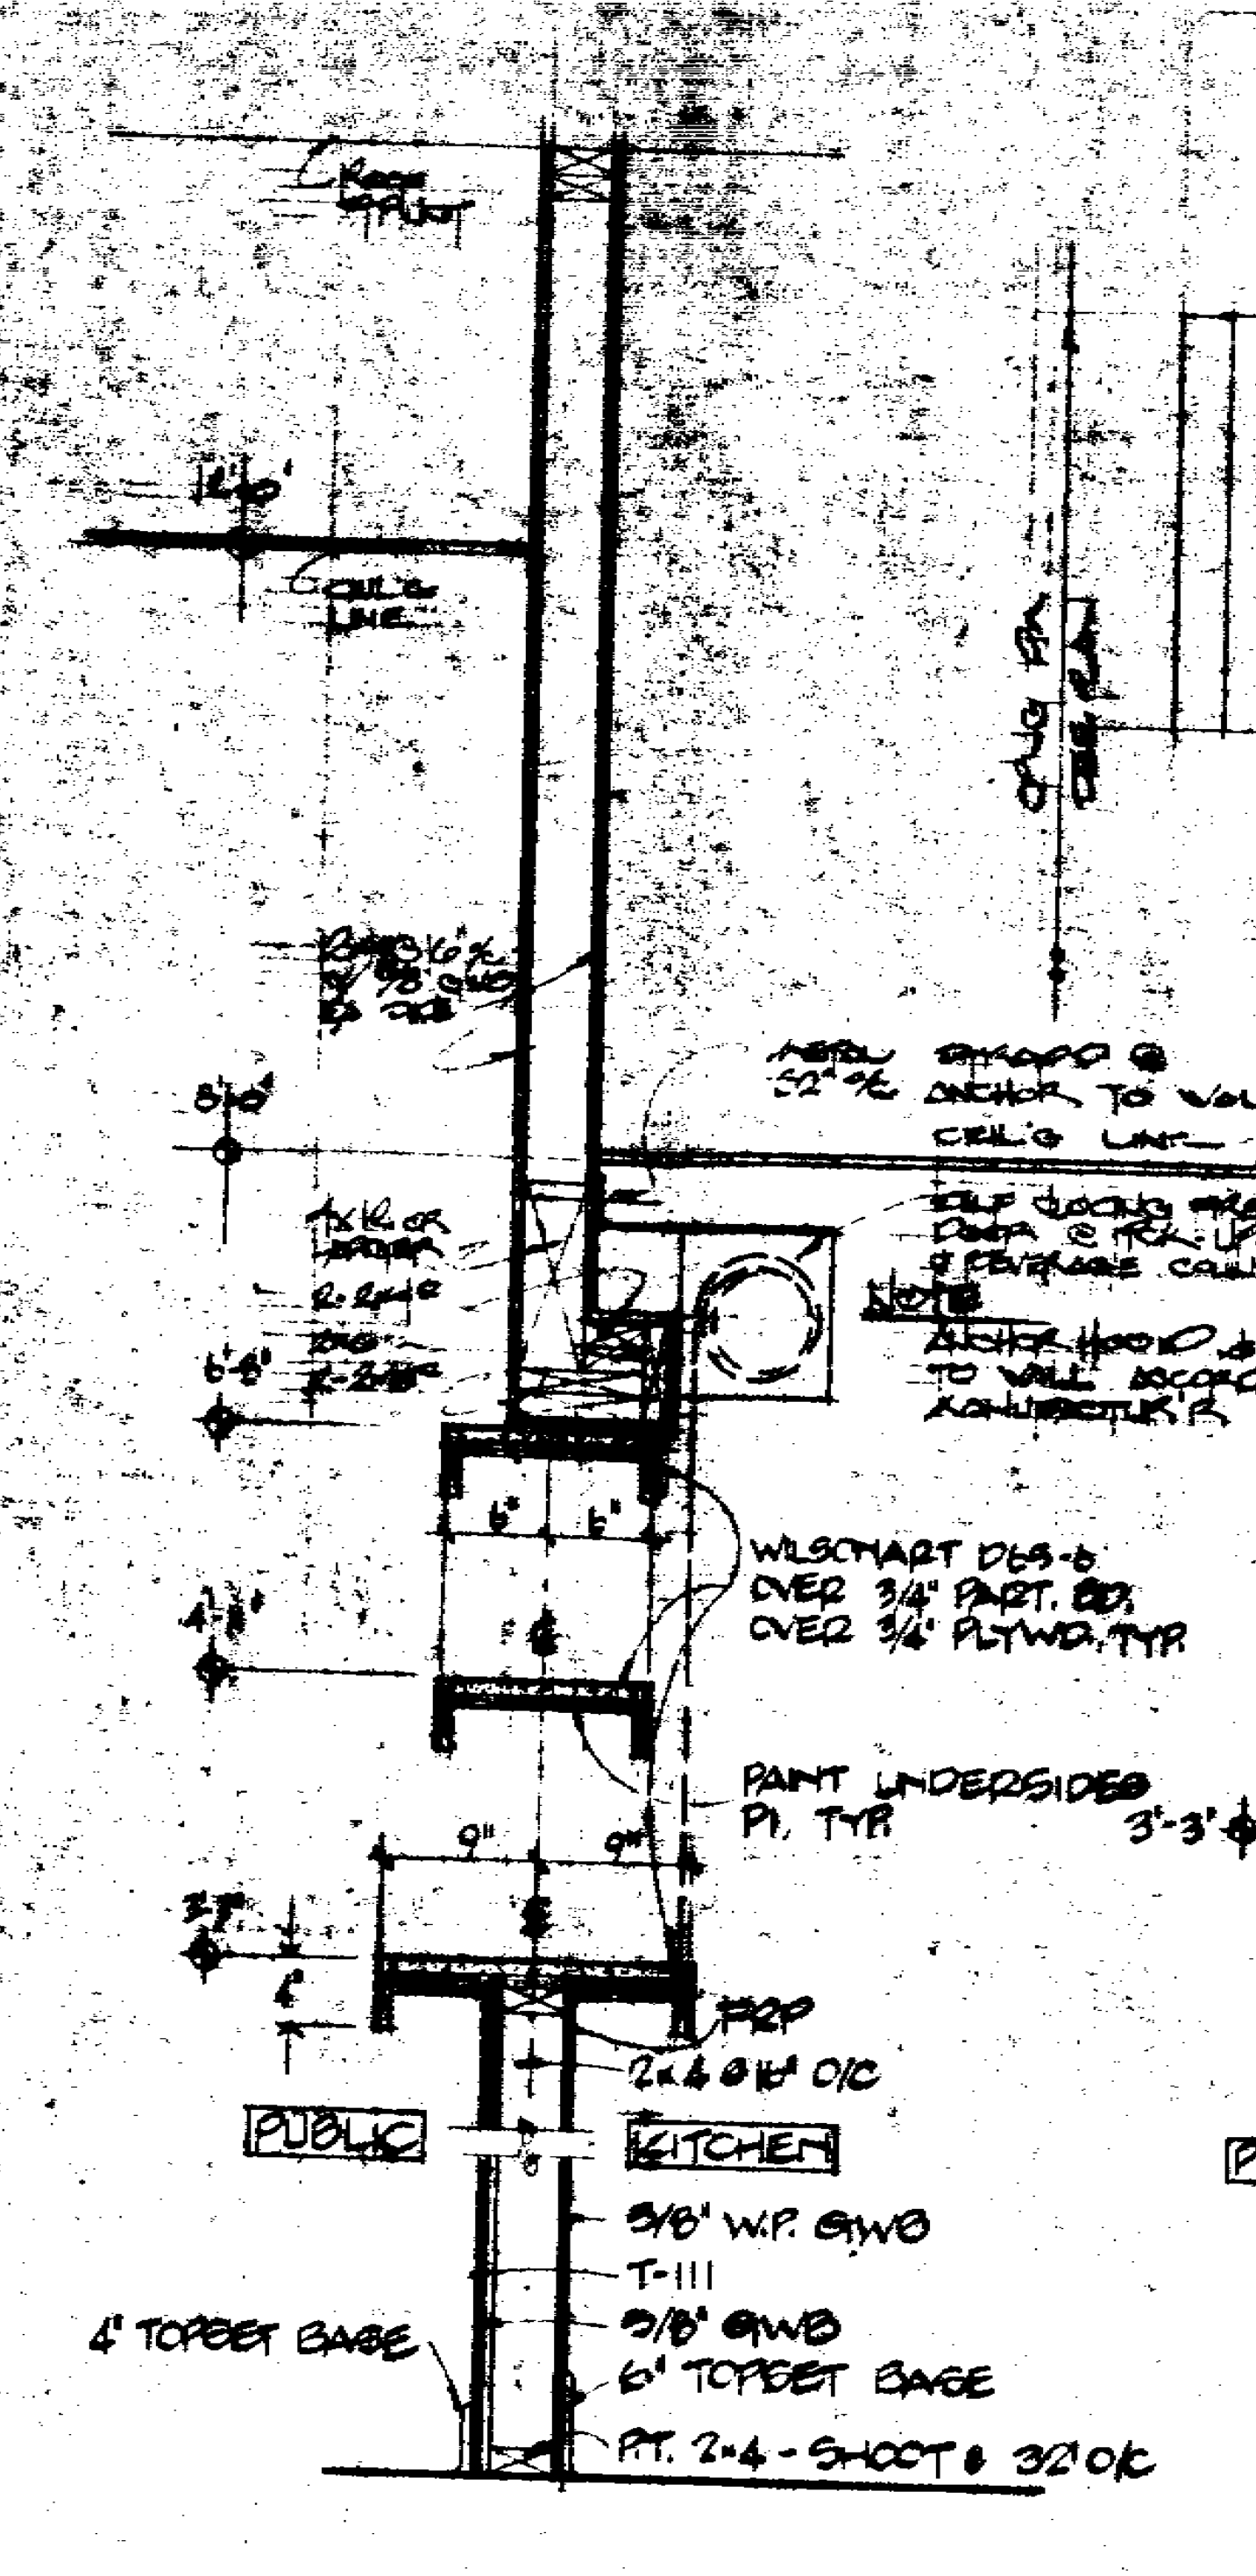
ROOF TRUSS
CEIL'G LINE
8'-0"
6'-8"
4'-8"
2'-7"
METAL STRAPS @ 32" O/C ANCHOR TO WALL & BOX CEIL'G LINE
SELF CLOSING FIRE DOOR @ PICK-UP, ORDER & BEVERAGE COUNTERS
NOTE ANCHOR HOOD & GUIDES TO WALL ACCORDING TO MANUFACTURER'S SPEC.
2-2x4
2-2x6
6"
9"
WILSONART D65-6 OVER 3/4" PART. BD. OVER 3/4" PLYWD. TYP.
PAINT UNDERSIDES P1, TYP.
FRP
2x4 @ 16" O/C
PUBLIC
KITCHEN
5/8" W.P. GWB
T-111
5/8" GWB
6" TOPSET BASE
4" TOPSET BASE
P.T. 2x4 - SHOOT @ 32" O/C

SECTION (F)

PICKUP COUNTER 1"=1'-0"

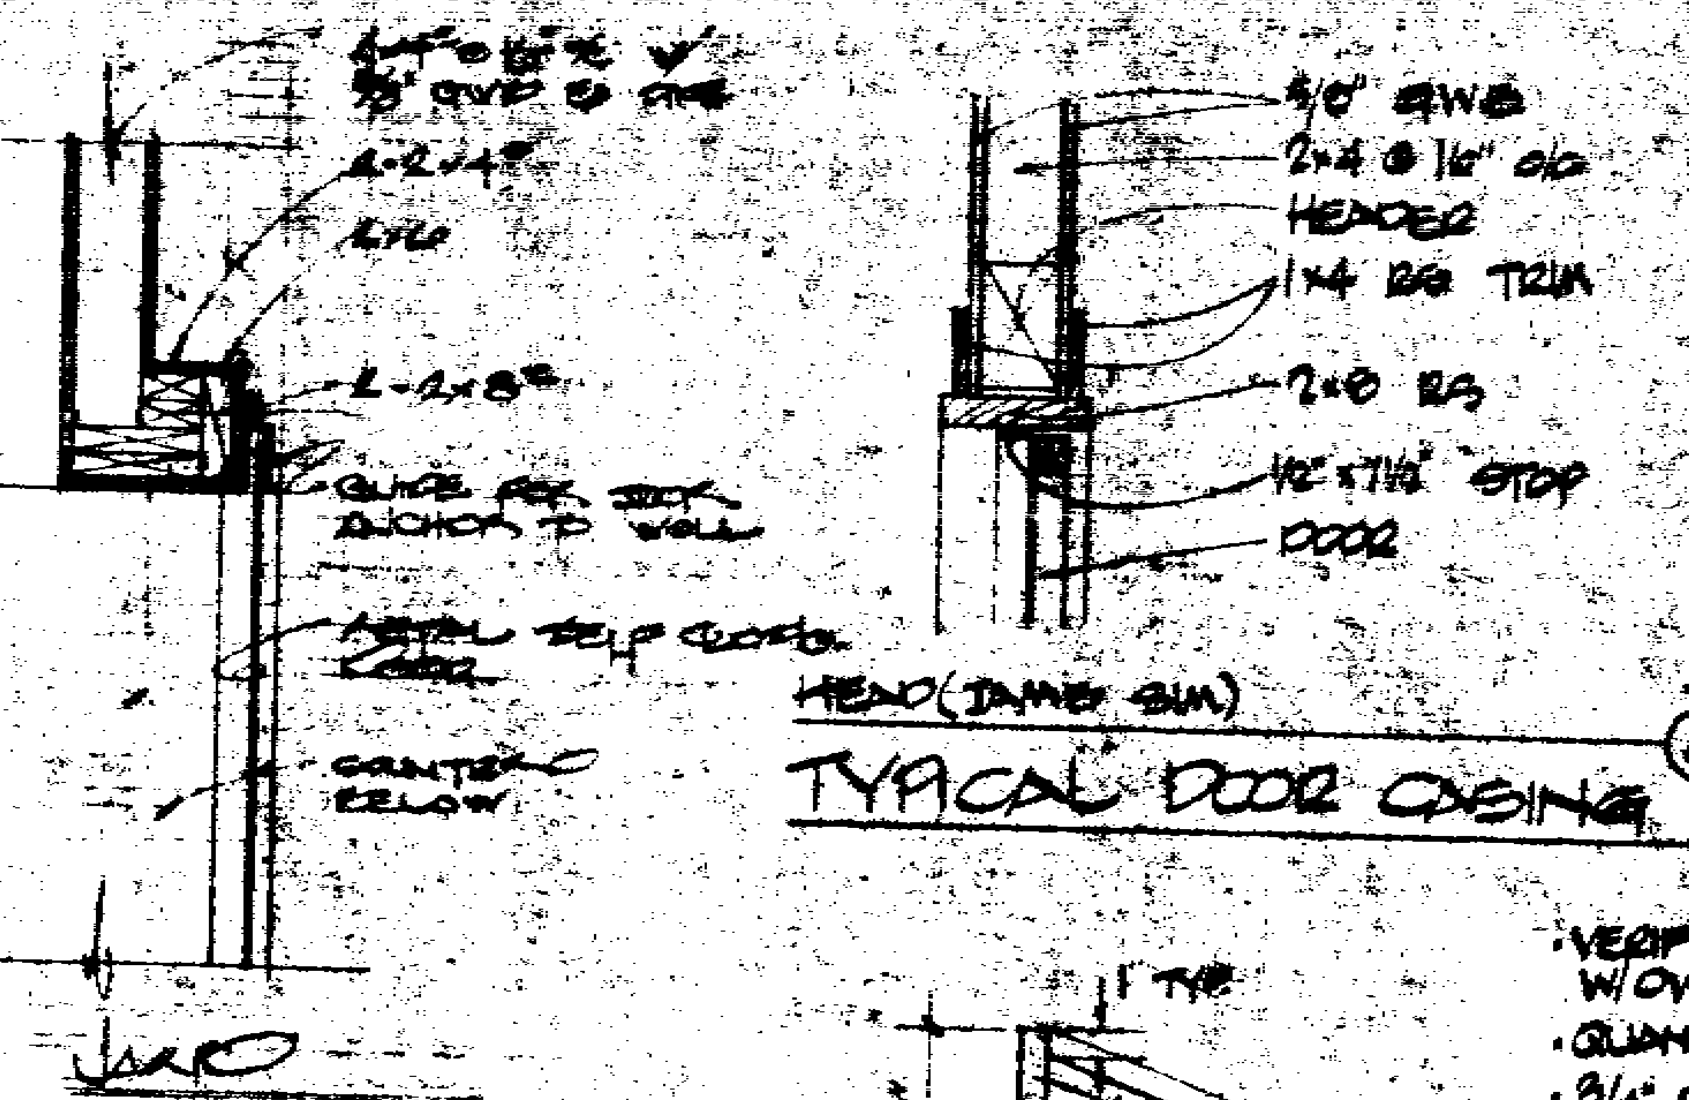

HEAD (JAMB SIM.) (A)

TYPICAL DOOR CASING 1"=1'-0"

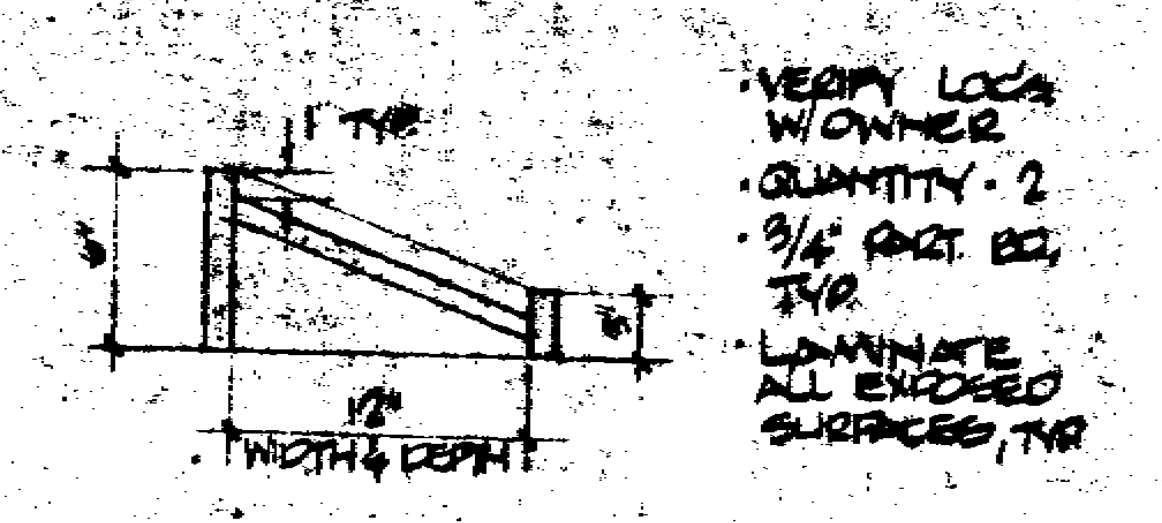

SECTION (B)

VIDEO CONTROL SHELF NTS

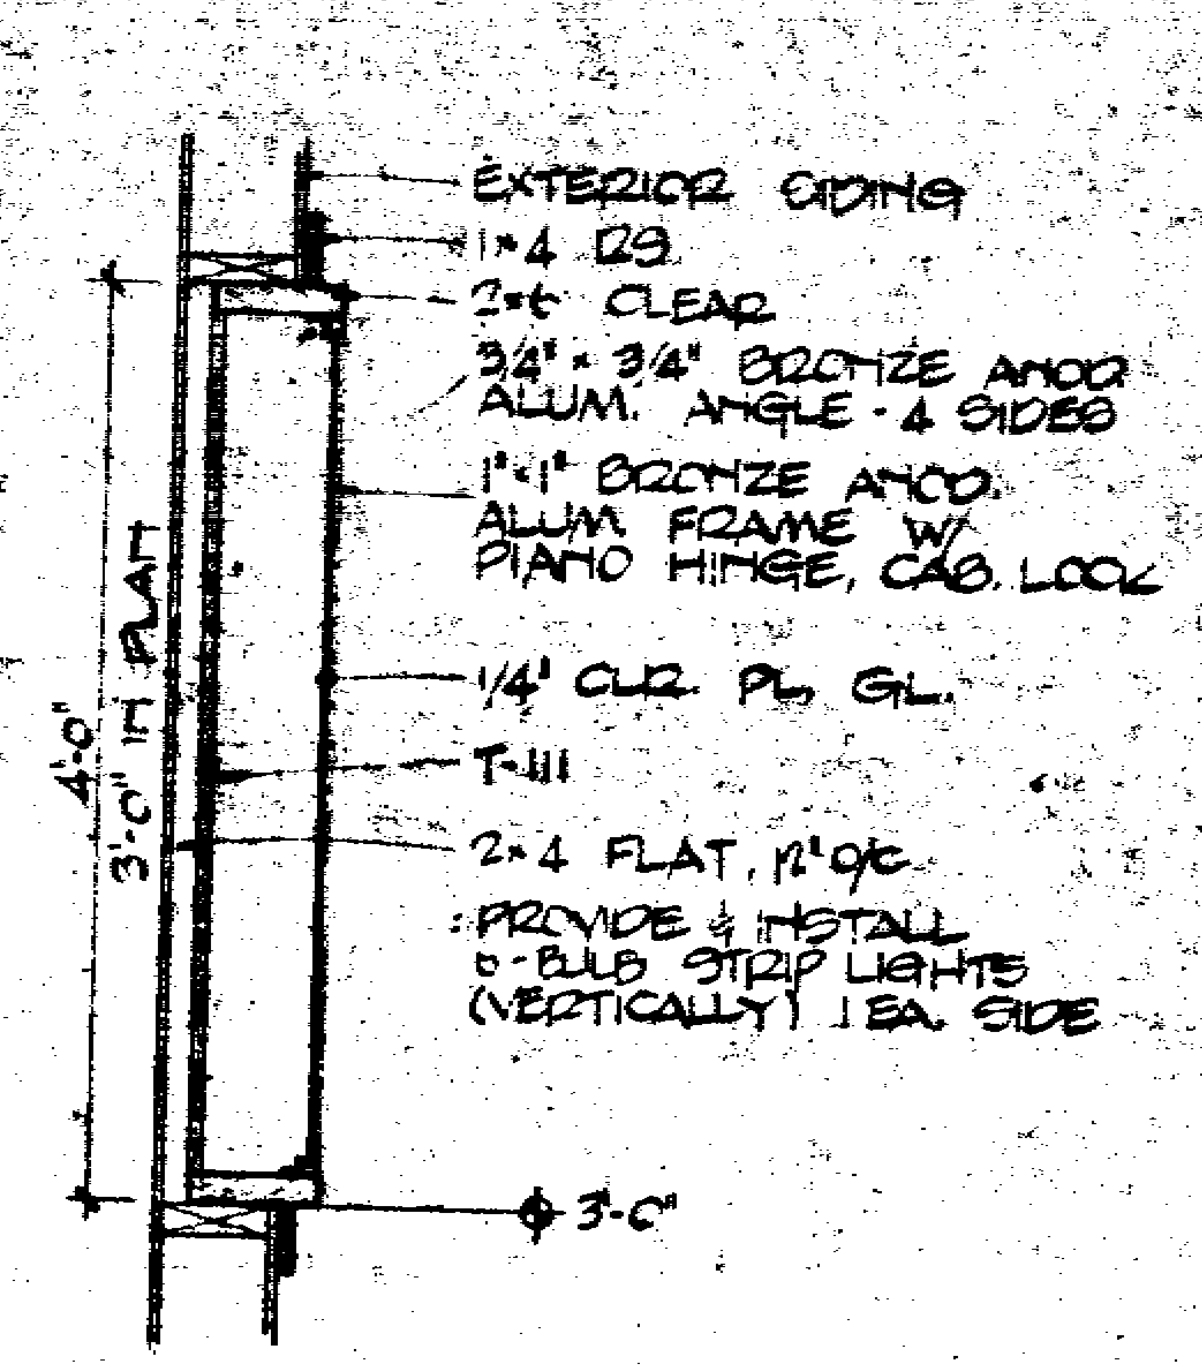
EXTERIOR SIDING
1x4 RS
2x6 CLEAR
3/4" x 3/4" BRONZE ANOD. ALUM. ANGLE - 4 SIDES
1"x1" BRONZE ANOD. ALUM. FRAME W/ PIANO HINGE, CAB. LOCK
1/4" CLR. PL. GL.
T-111
2x4 FLAT, 12" O/C
PROVIDE & INSTALL 6-BULB STRIP LIGHTS (VERTICALLY) 1 EA. SIDE
4'-0"
3'-0" IN PLAN
3'-0"

SECTION (PLAN SIM.) (C)

DISPLAY CASE 1"=1'-0"

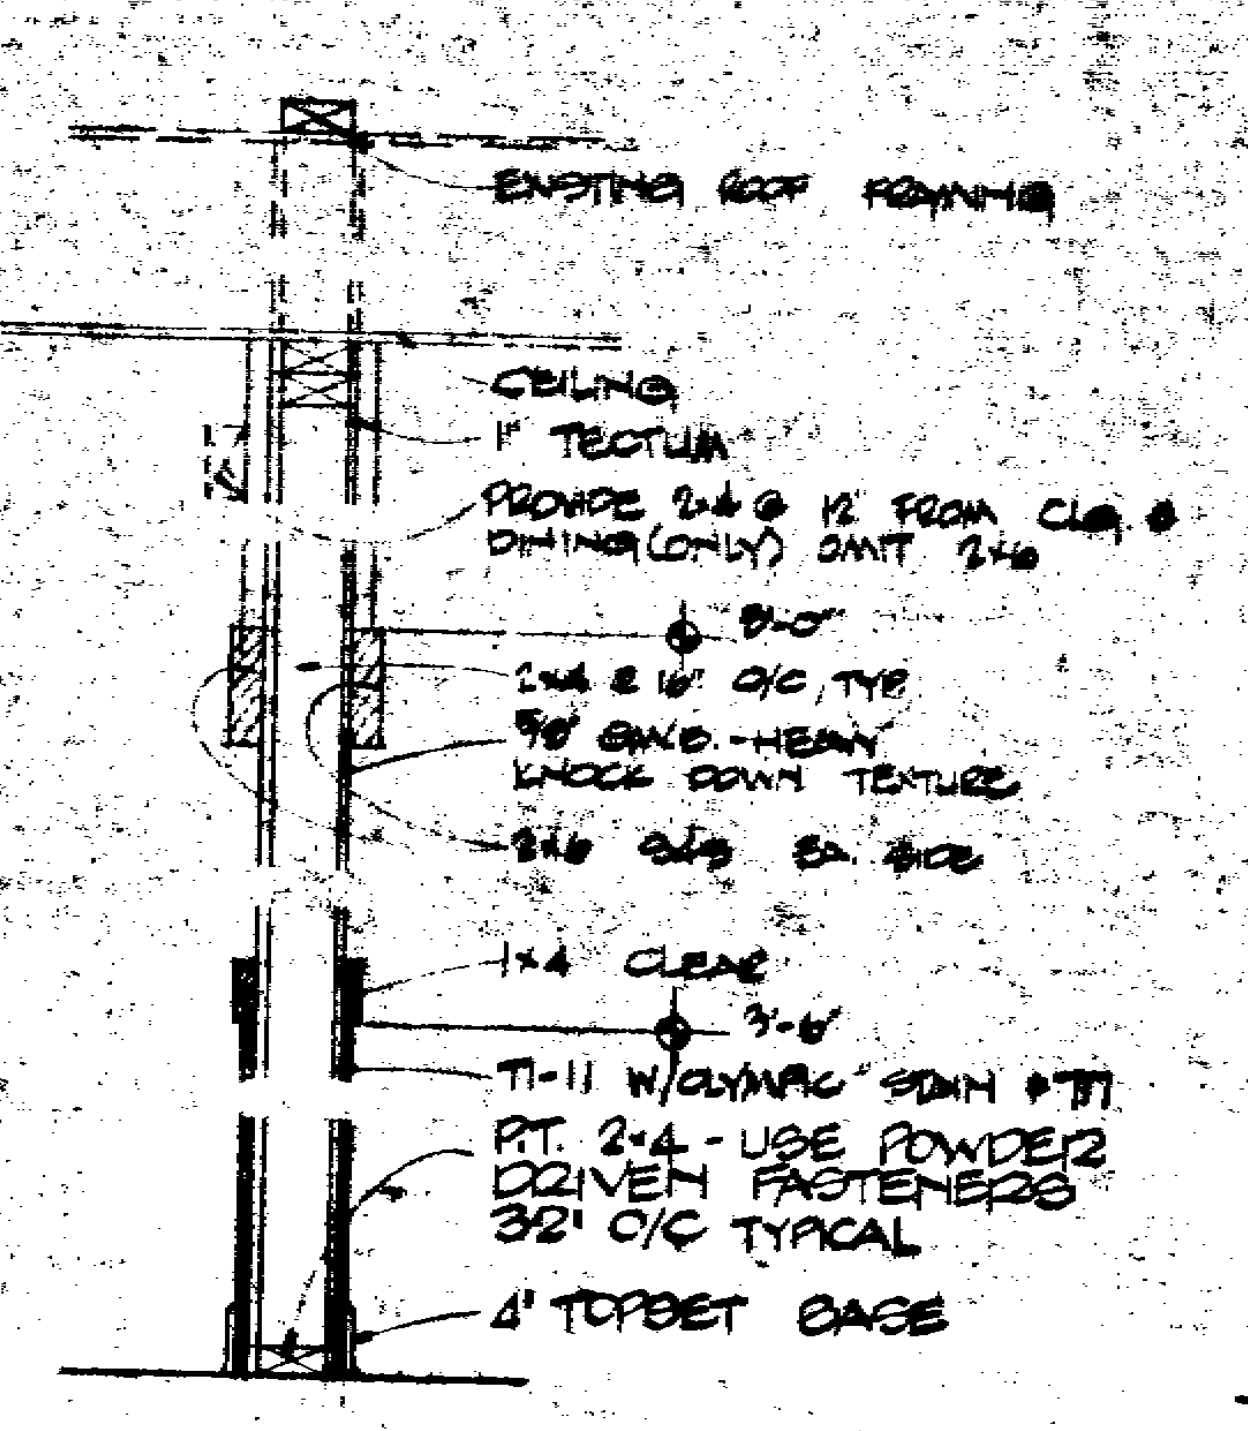
EXISTING ROOF FRAMING
CEILING
1" TECTUM
PROVIDE 2x4 @ 12" FROM CLG. @ DINING (ONLY) OMIT 2x6
8'-0"
2x4 @ 16" O/C, TYP.
5/8" GWB - HEAVY KNOCK DOWN TEXTURE
2x6 S4S EA. SIDE
1x4 CLEAR
3'-6"
T1-11 W/OLYMPIC STAIN #711
P.T. 2x4 - USE POWDER DRIVEN FASTENERS 32" O/C TYPICAL
4" TOPSET BASE

SECTION (D)

TYPICAL WALL 1"=1'-0"

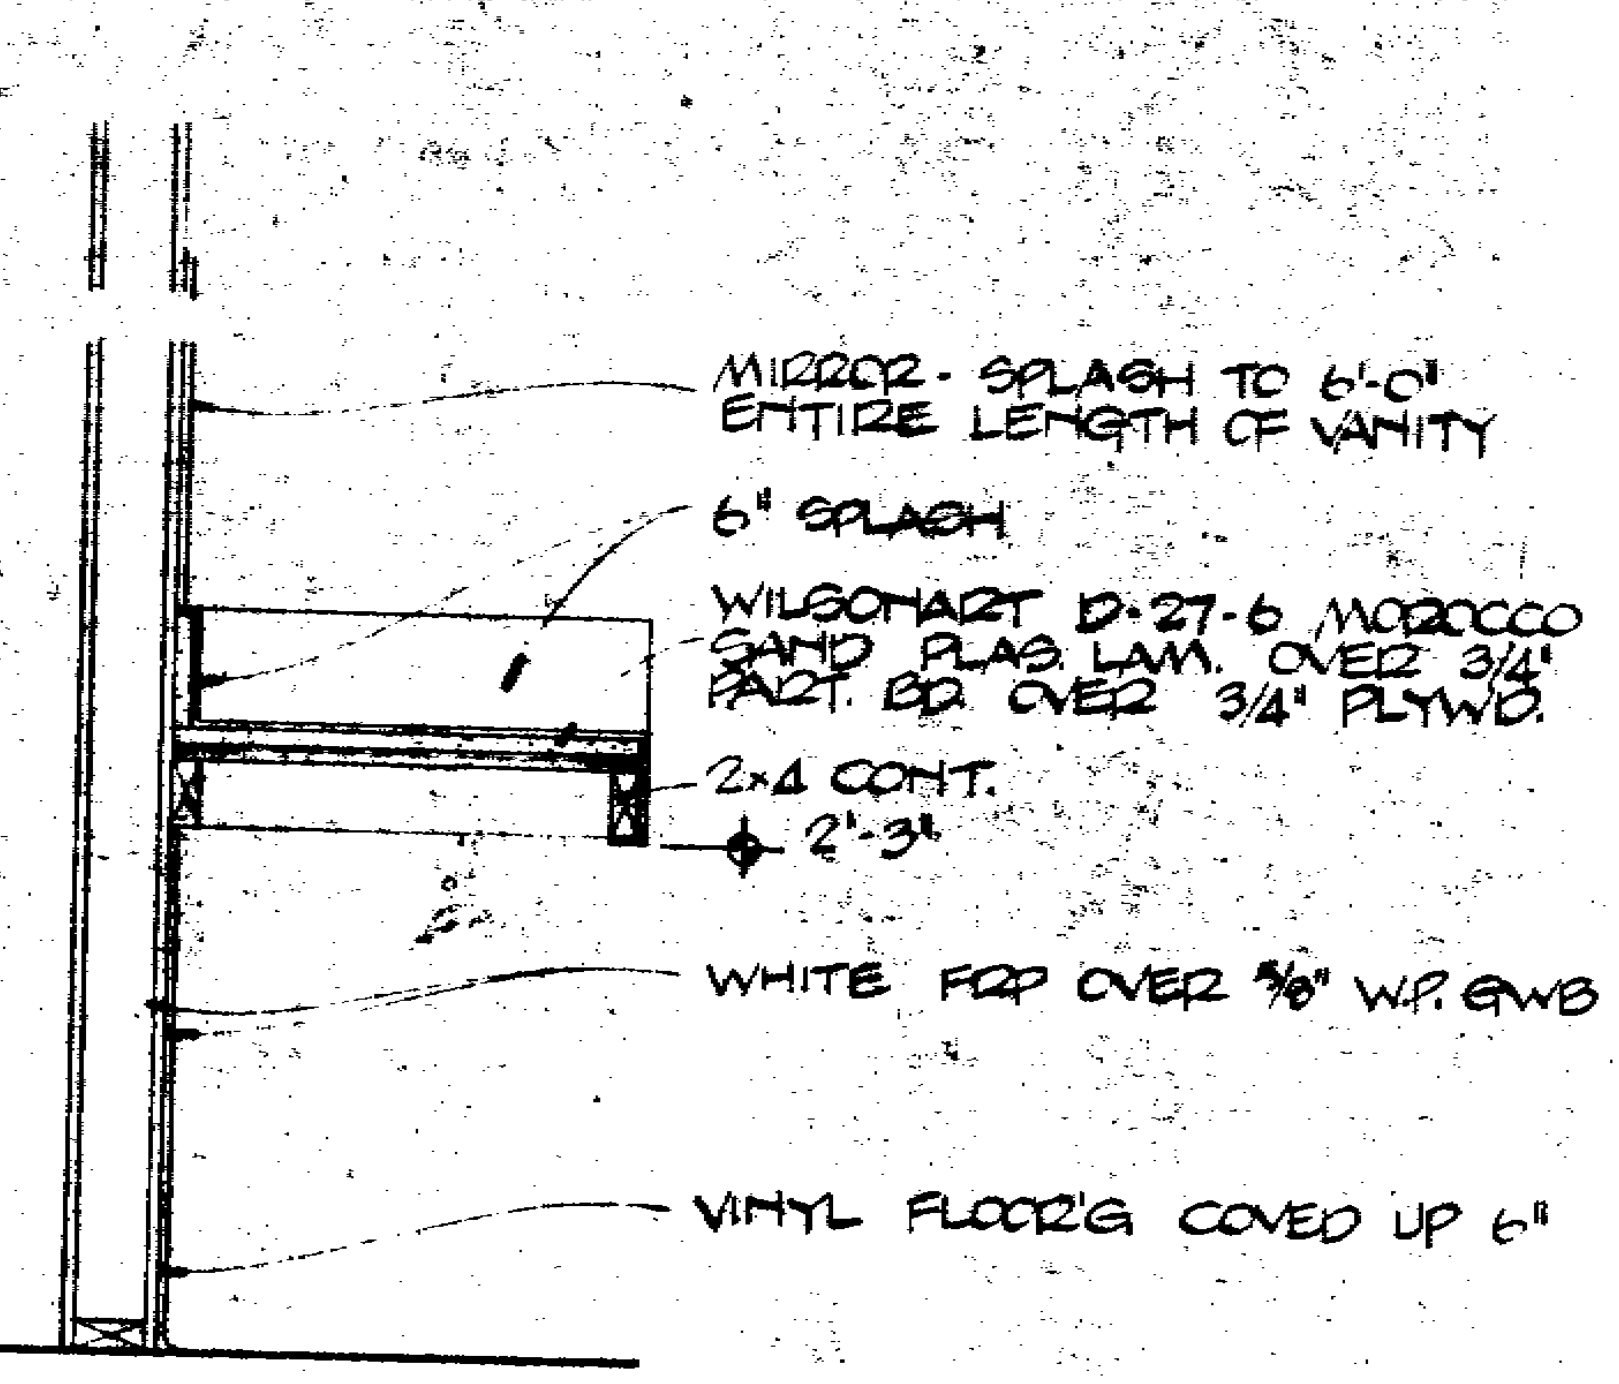
MIRROR - SPLASH TO 6'-0" ENTIRE LENGTH OF VANITY
6" SPLASH
WILSONART D-27-6 MOROCCO SAND PLAS. LAM. OVER 3/4" PART. BD. OVER 3/4" PLYWD.
2x4 CONT.
2'-3"
WHITE FRP OVER 5/8" W.P. GWB
VINYL FLOOR'G COVED UP 6"

SECTION (E)

VANITY 1"=1'-0"

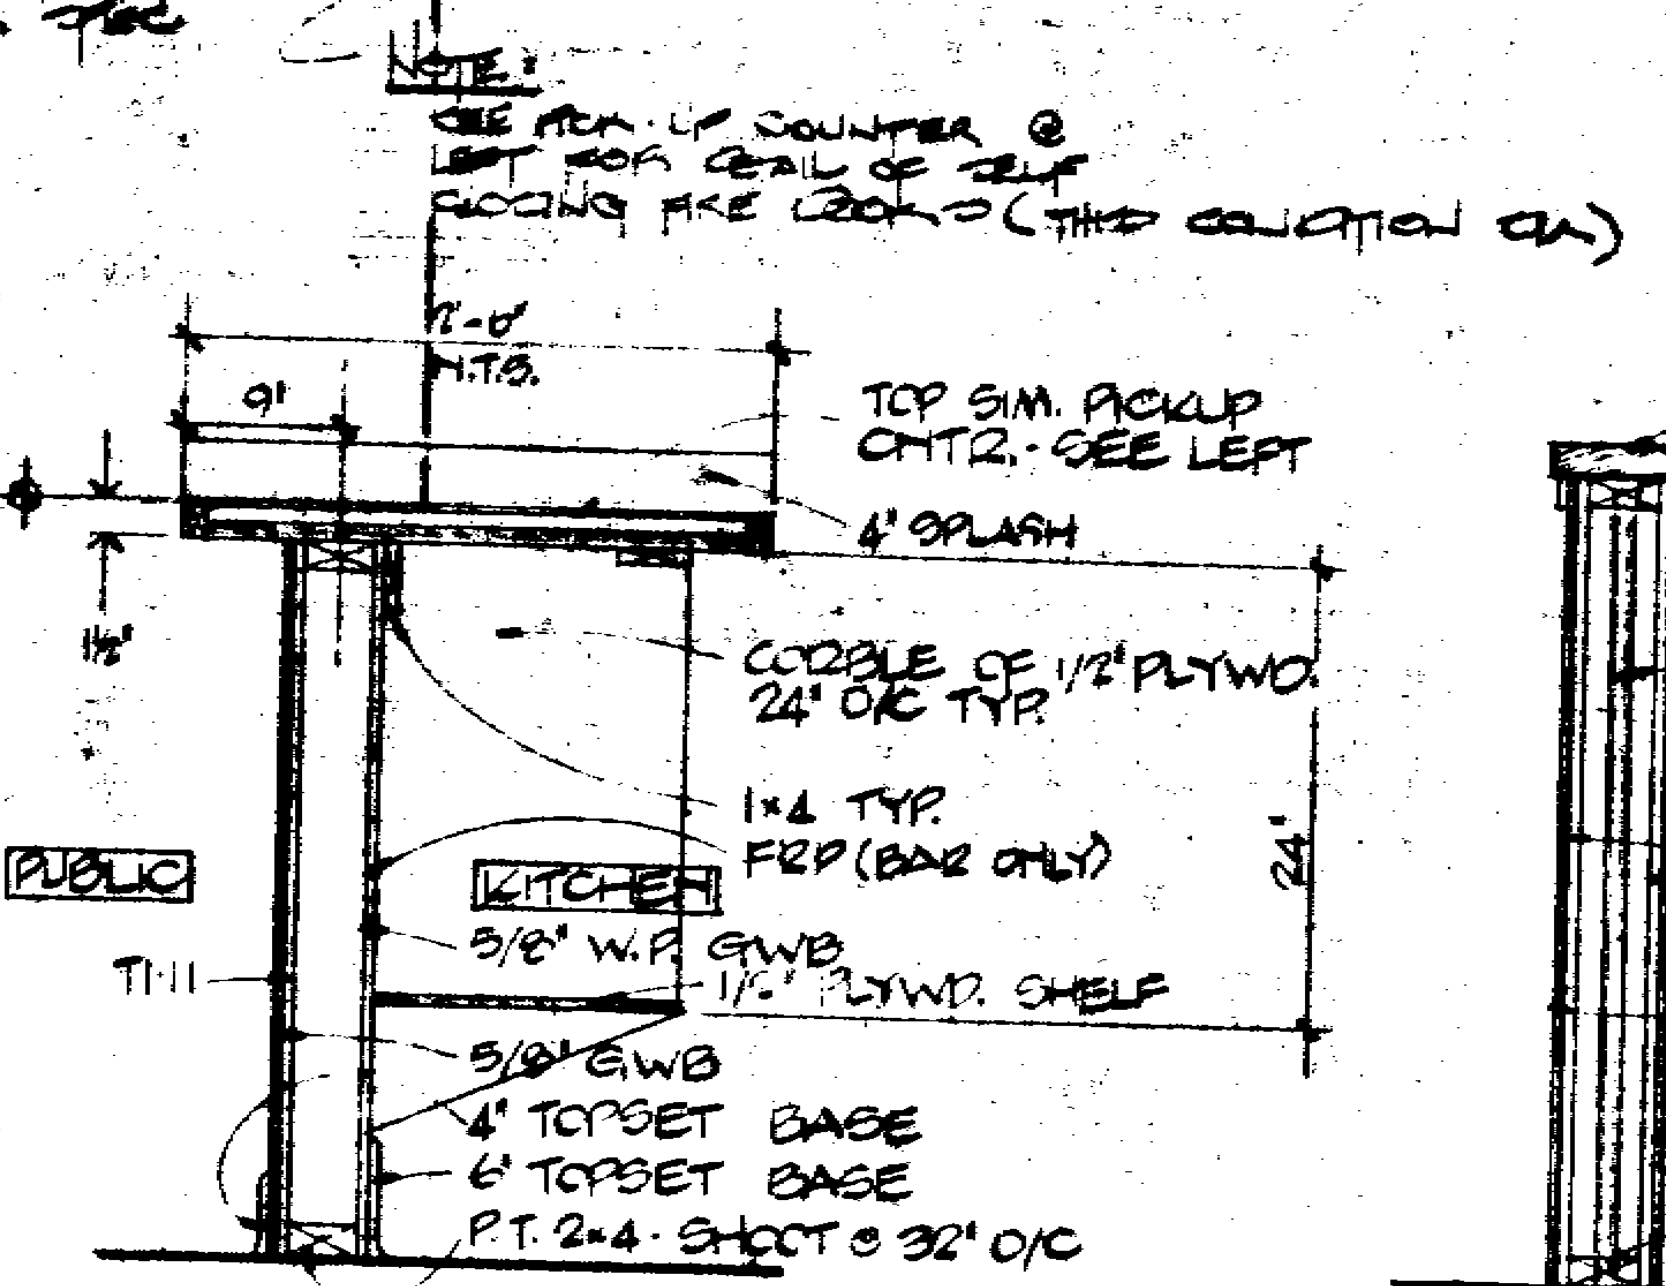
NOTE: SEE PICK-UP COUNTER @ LEFT FOR DETAIL OF SELF CLOSING FIRE DOORS (THIS CONDITION SIM.)
1'-6" N.T.S.
9"
3'-3"
1 1/2"
TOP SIM. PICKUP CNTR. - SEE LEFT
4" SPLASH
CORBLE OF 1/2" PLYWD. 24" O/C TYP.
1x4 TYP.
FRP (BAR ONLY)
24"
PUBLIC
KITCHEN
T1-11
5/8" W.P. GWB
1/2" PLYWD. SHELF
5/8" GWB
4" TOPSET BASE
6" TOPSET BASE
P.T. 2x4 - SHOOT @ 32" O/C

SECTION (G)

ORDER COUNTER 1"=1'-0"

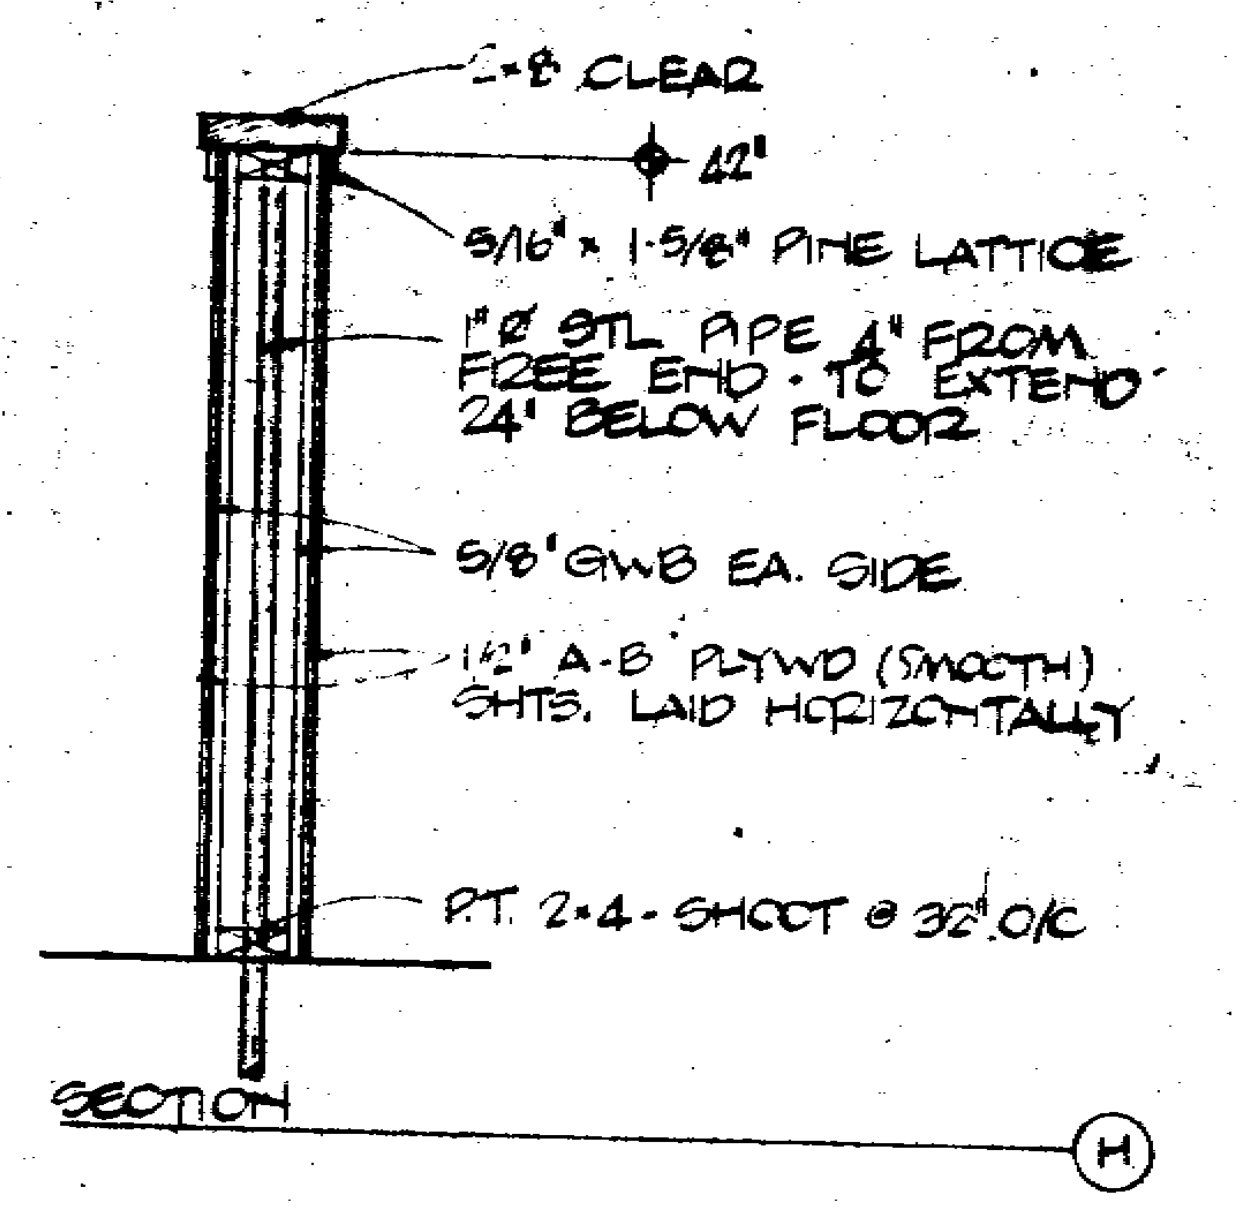
2x8 CLEAR
42"
5/16" x 1-5/8" PINE LATTICE
1" Ø STL. PIPE 4" FROM FREE END - TO EXTEND 24" BELOW FLOOR
5/8" GWB EA. SIDE
1/2" A-B PLYWD (SMOOTH) SHTS. LAID HORIZONTALLY
P.T. 2x4 - SHOOT @ 32" O/C

SECTION (H)

BOOTH PARTITIONS 1"=1'-0"

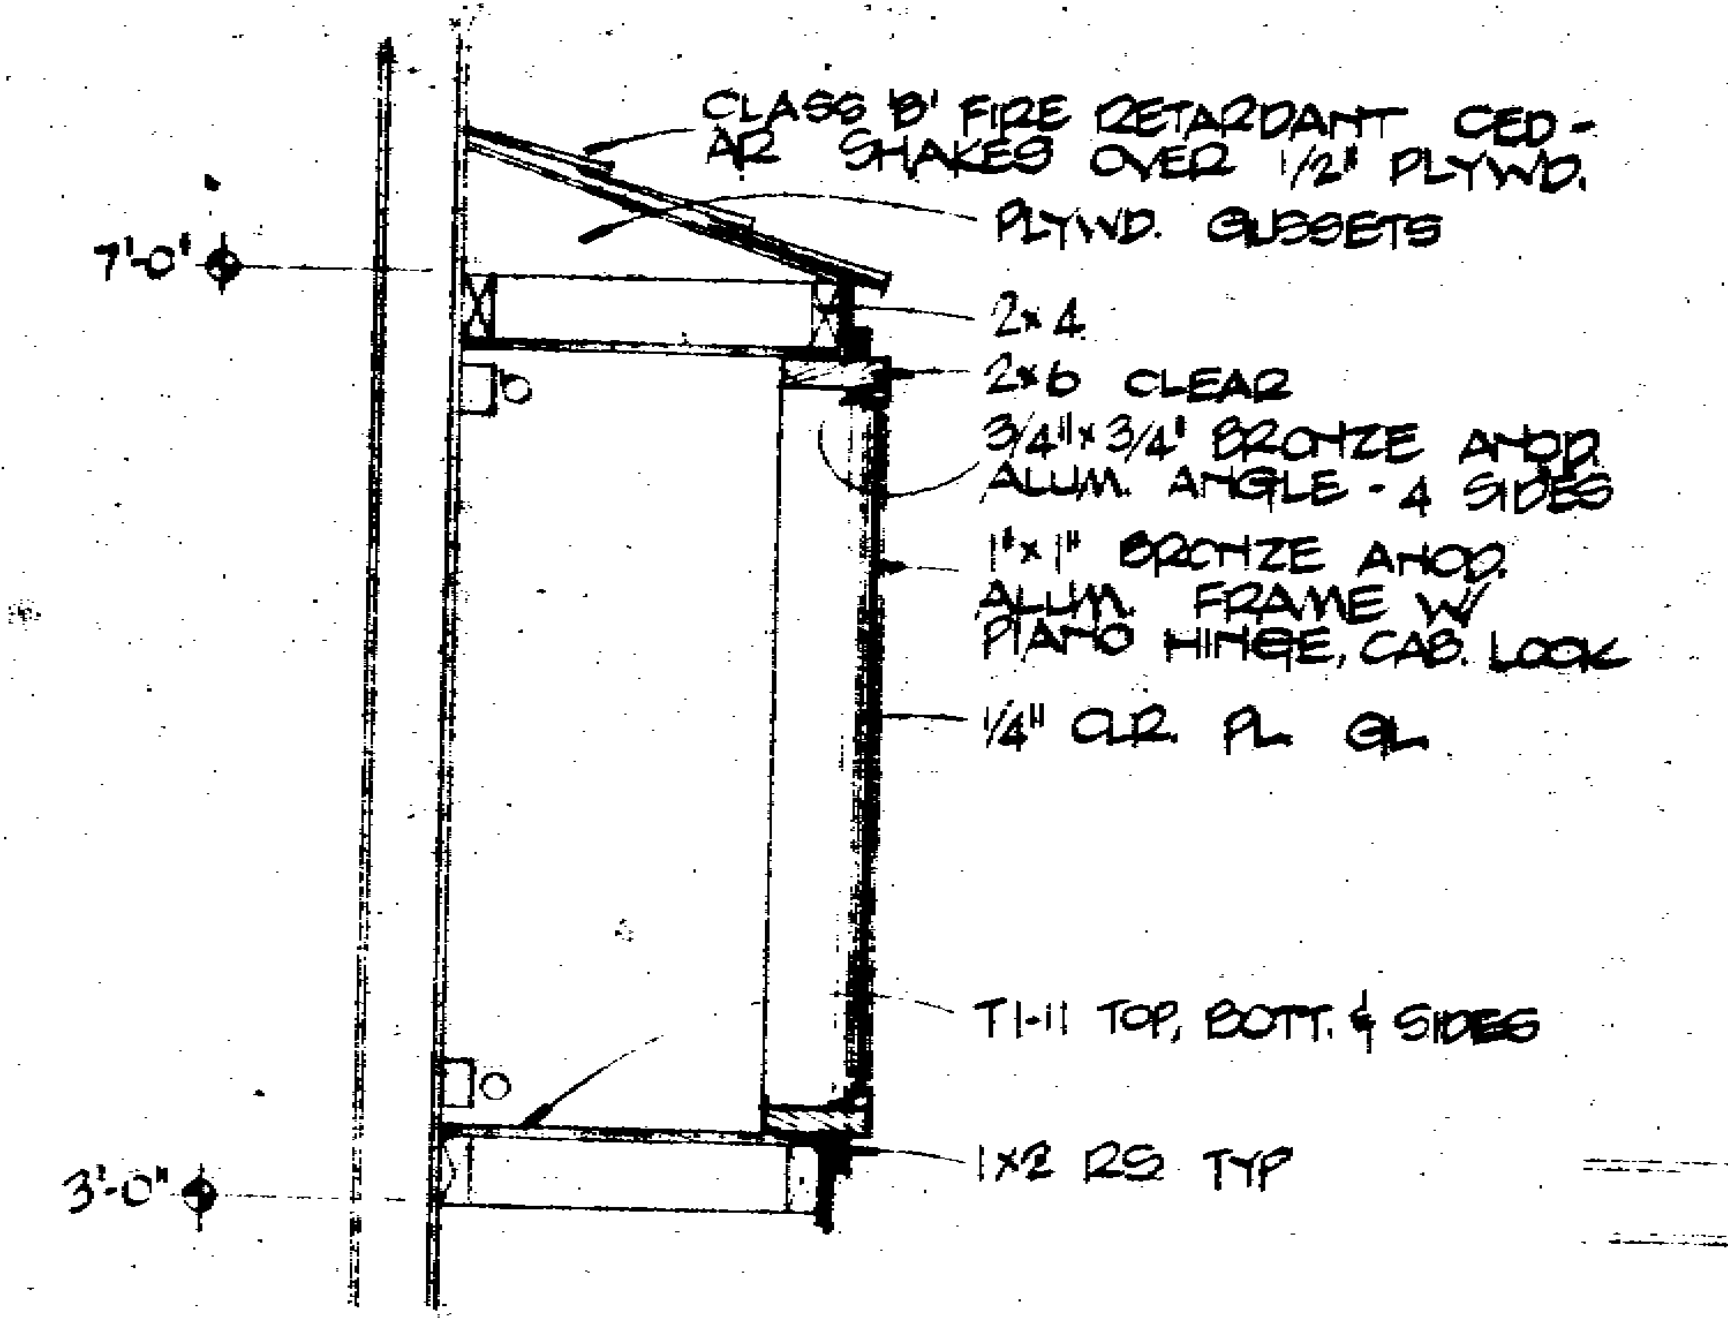
CLASS 'B' FIRE RETARDANT CEDAR SHAKES OVER 1/2" PLYWD.
PLYWD. GUSSETS
7'-0"
2x4
2x6 CLEAR
3/4"x3/4" BRONZE ANOD. ALUM. ANGLE - 4 SIDES
1"x1" BRONZE ANOD. ALUM. FRAME W/ PIANO HINGE, CAB. LOCK
1/4" CLR. PL. GL.
T1-11 TOP, BOTT. & SIDES
1x2 RS TYP.
3'-0"

SECTION (J)

TICKET BOOTH

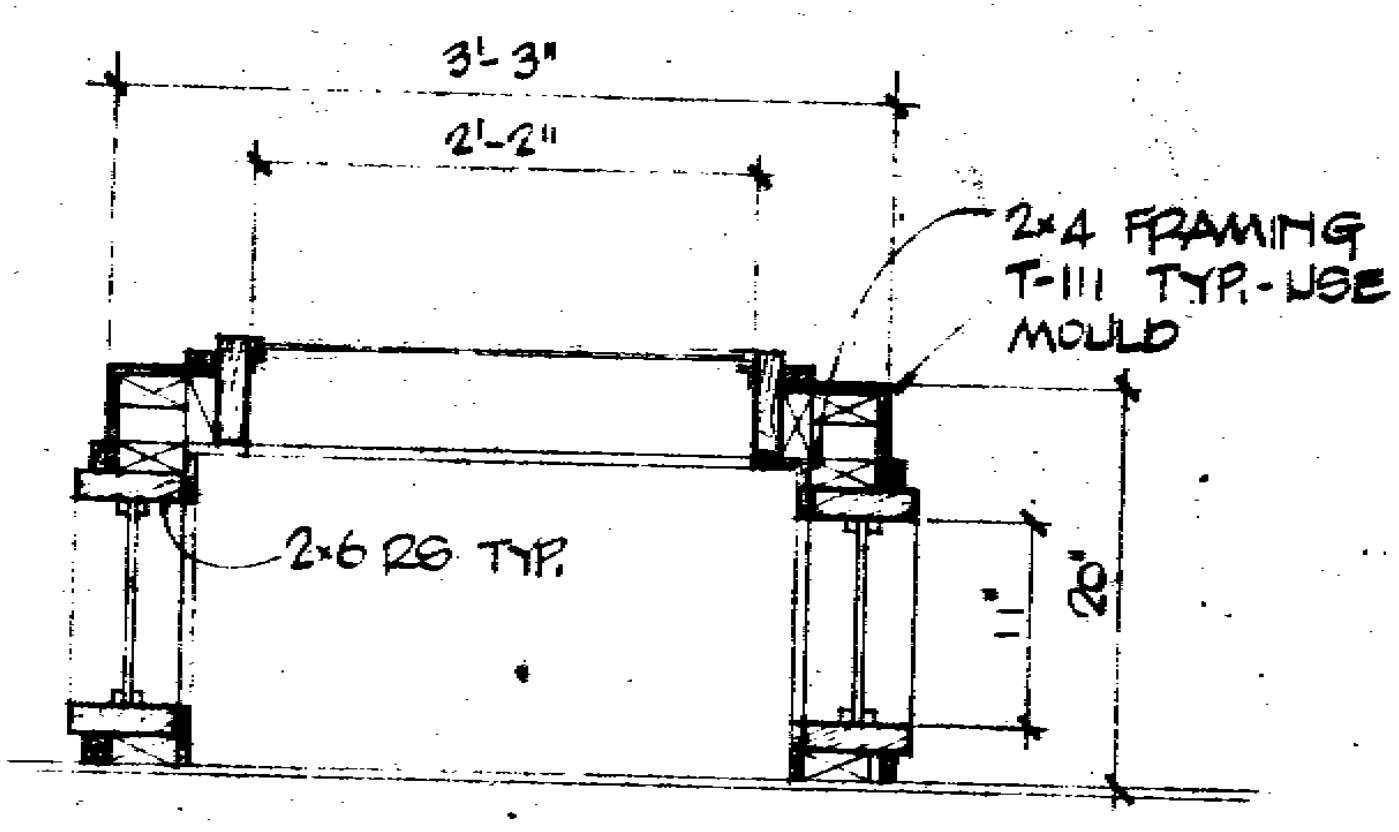

PLAN SECTION (K)

1"=1'-0"

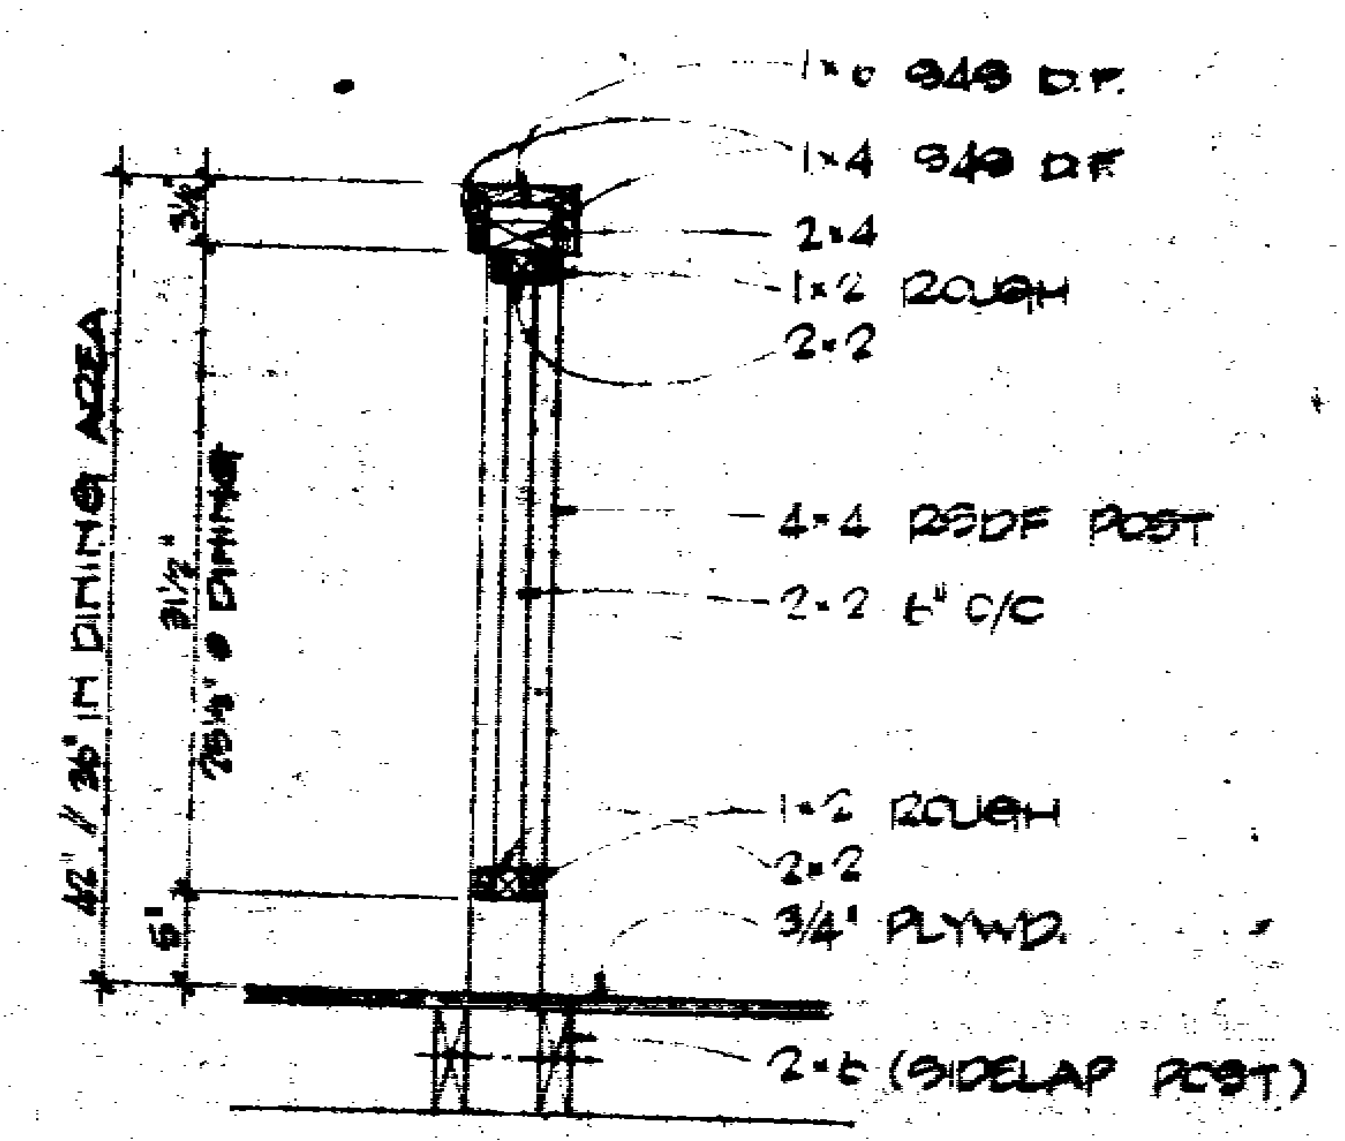

SECTION (L)

HANDRAIL 1"=1'-0"

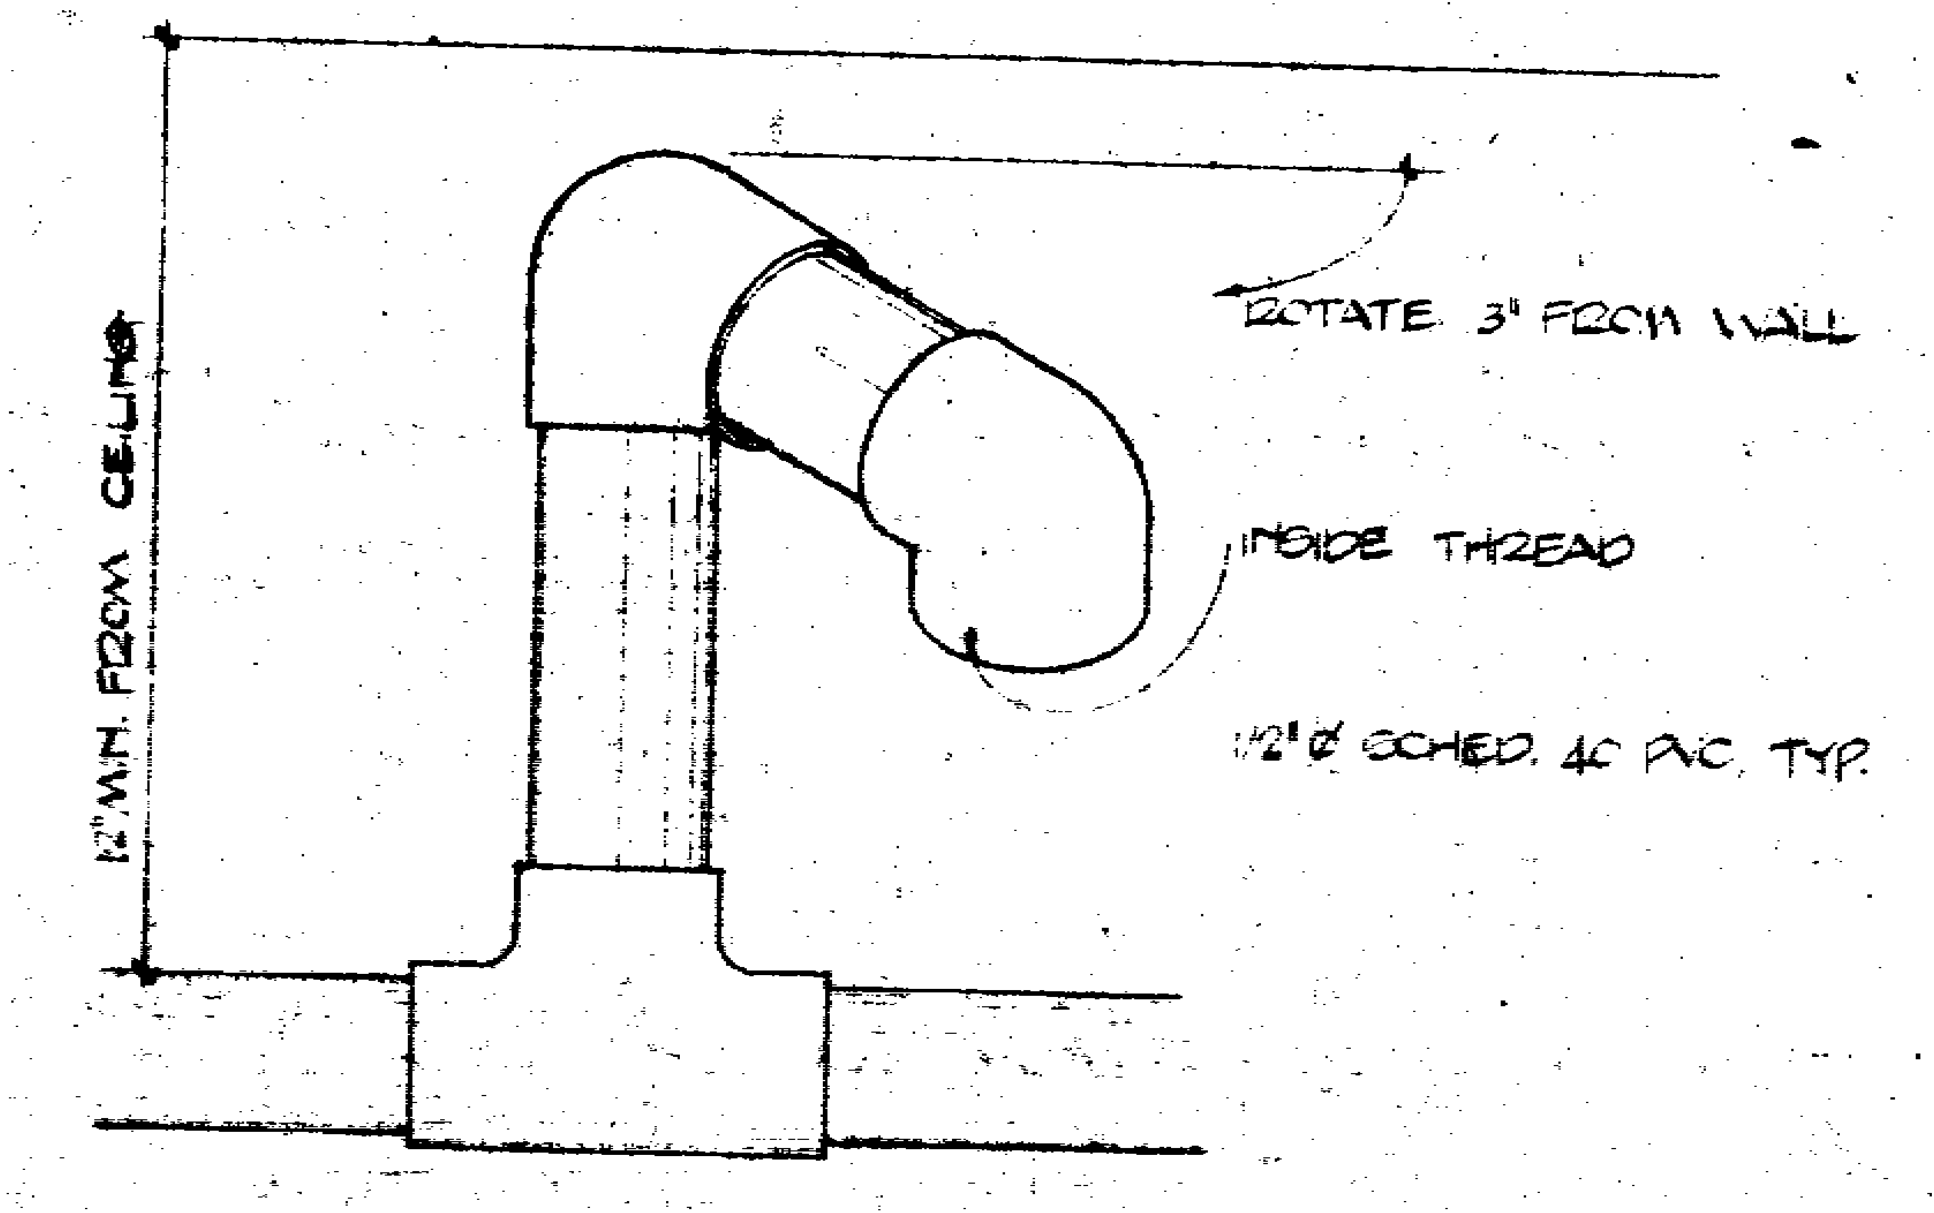

ELEVATION (M)

AIR DROP NO SCALE

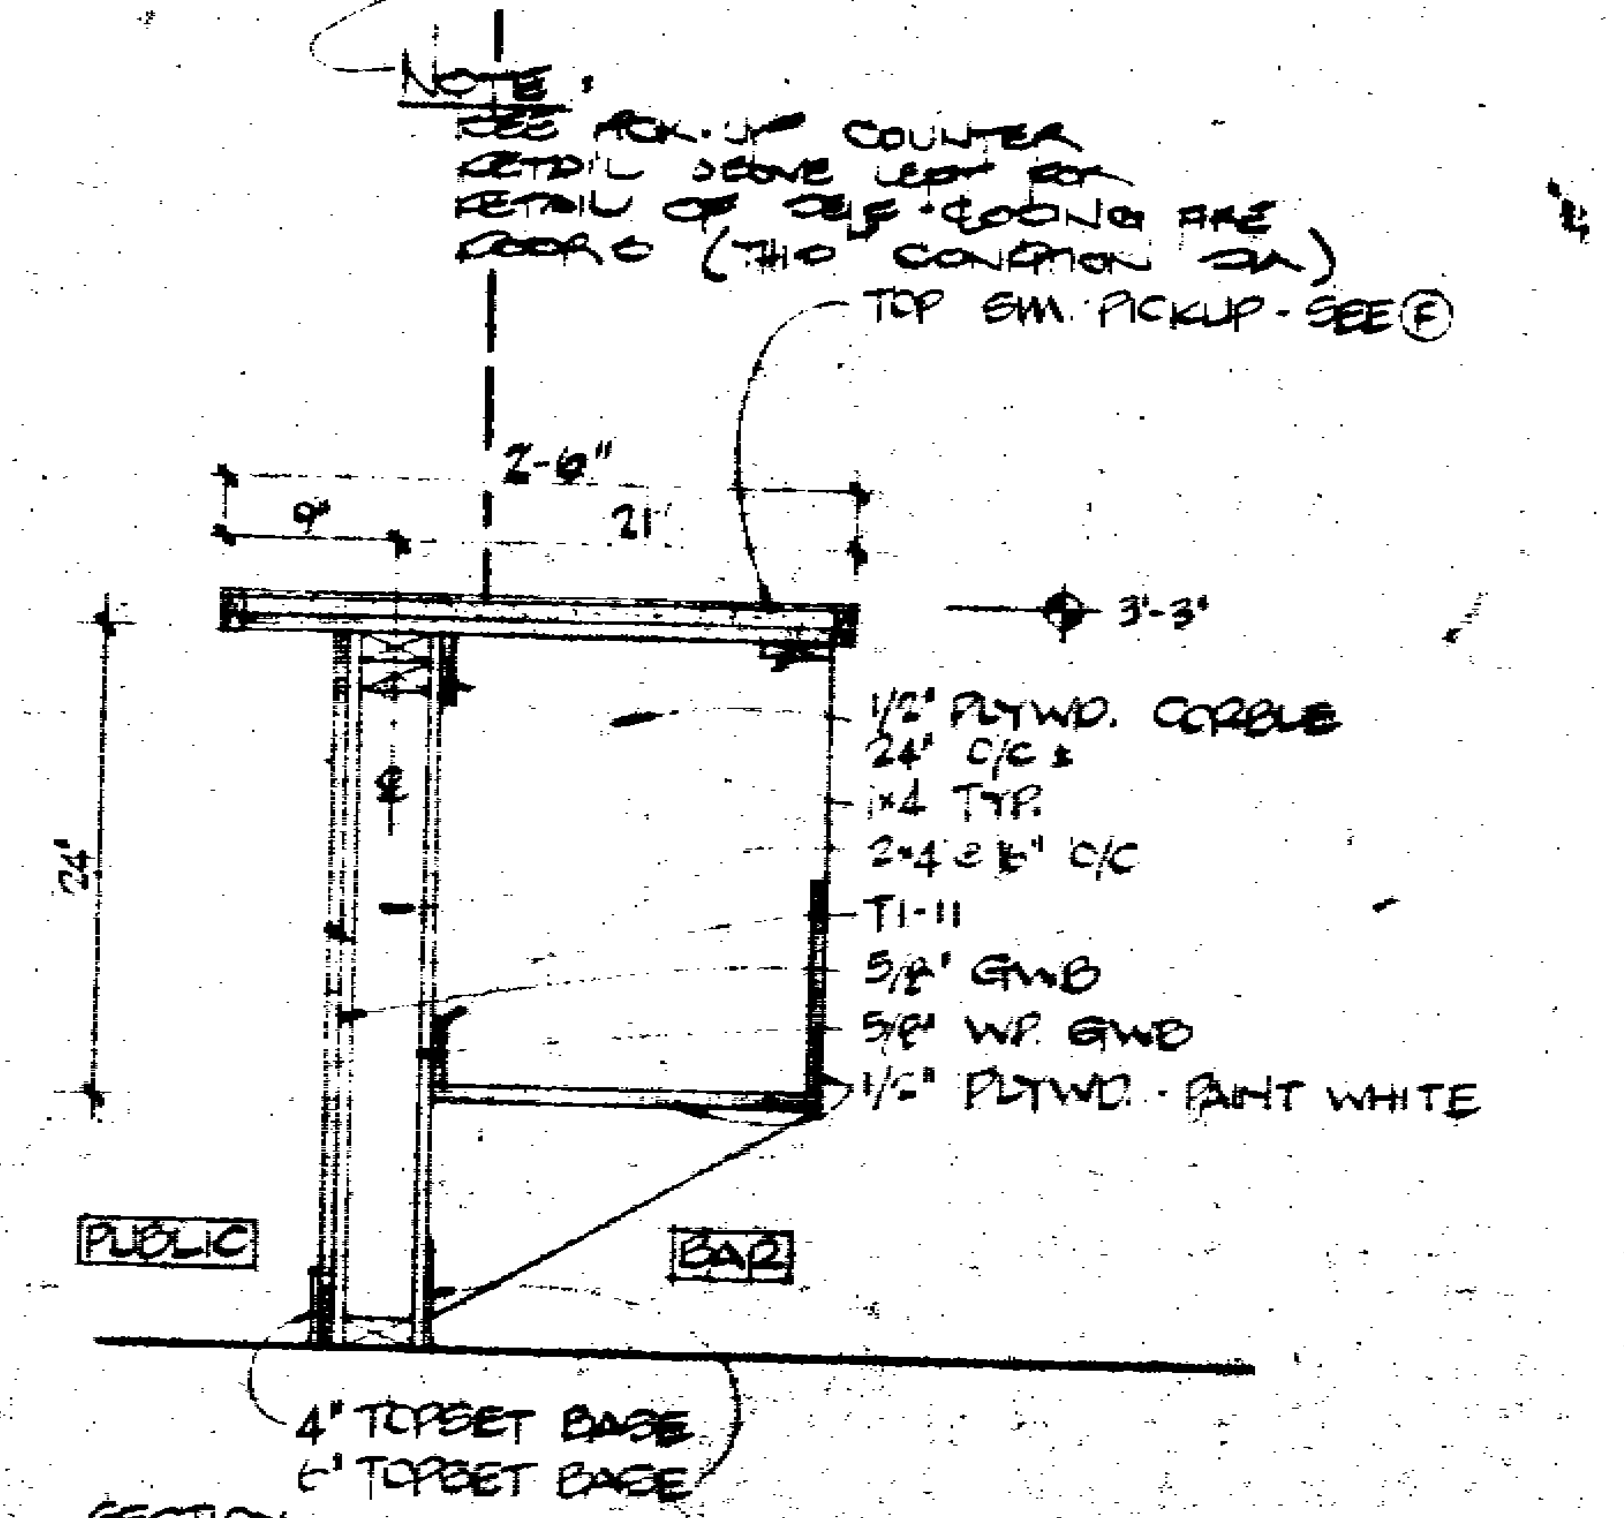
NOTE: SEE PICK-UP COUNTER DETAIL ABOVE LEFT FOR DETAIL OF SELF-CLOSING FIRE DOORS (THIS CONDITION SIM.)
TOP SIM. PICKUP - SEE (F)
2'-6"
9"
21"
3'-3"
24"
1/2" PLYWD. CORBLE 24" C/C ±
1x4 TYP.
2x4 @ 16" O/C
T1-11
5/8" GWB
5/8" WP. GWB
1/2" PLYWD. - PAINT WHITE
PUBLIC
BAR
4" TOPSET BASE
6" TOPSET BASE

SECTION (N)

BEVERAGE COUNTER 1"=1'-0"

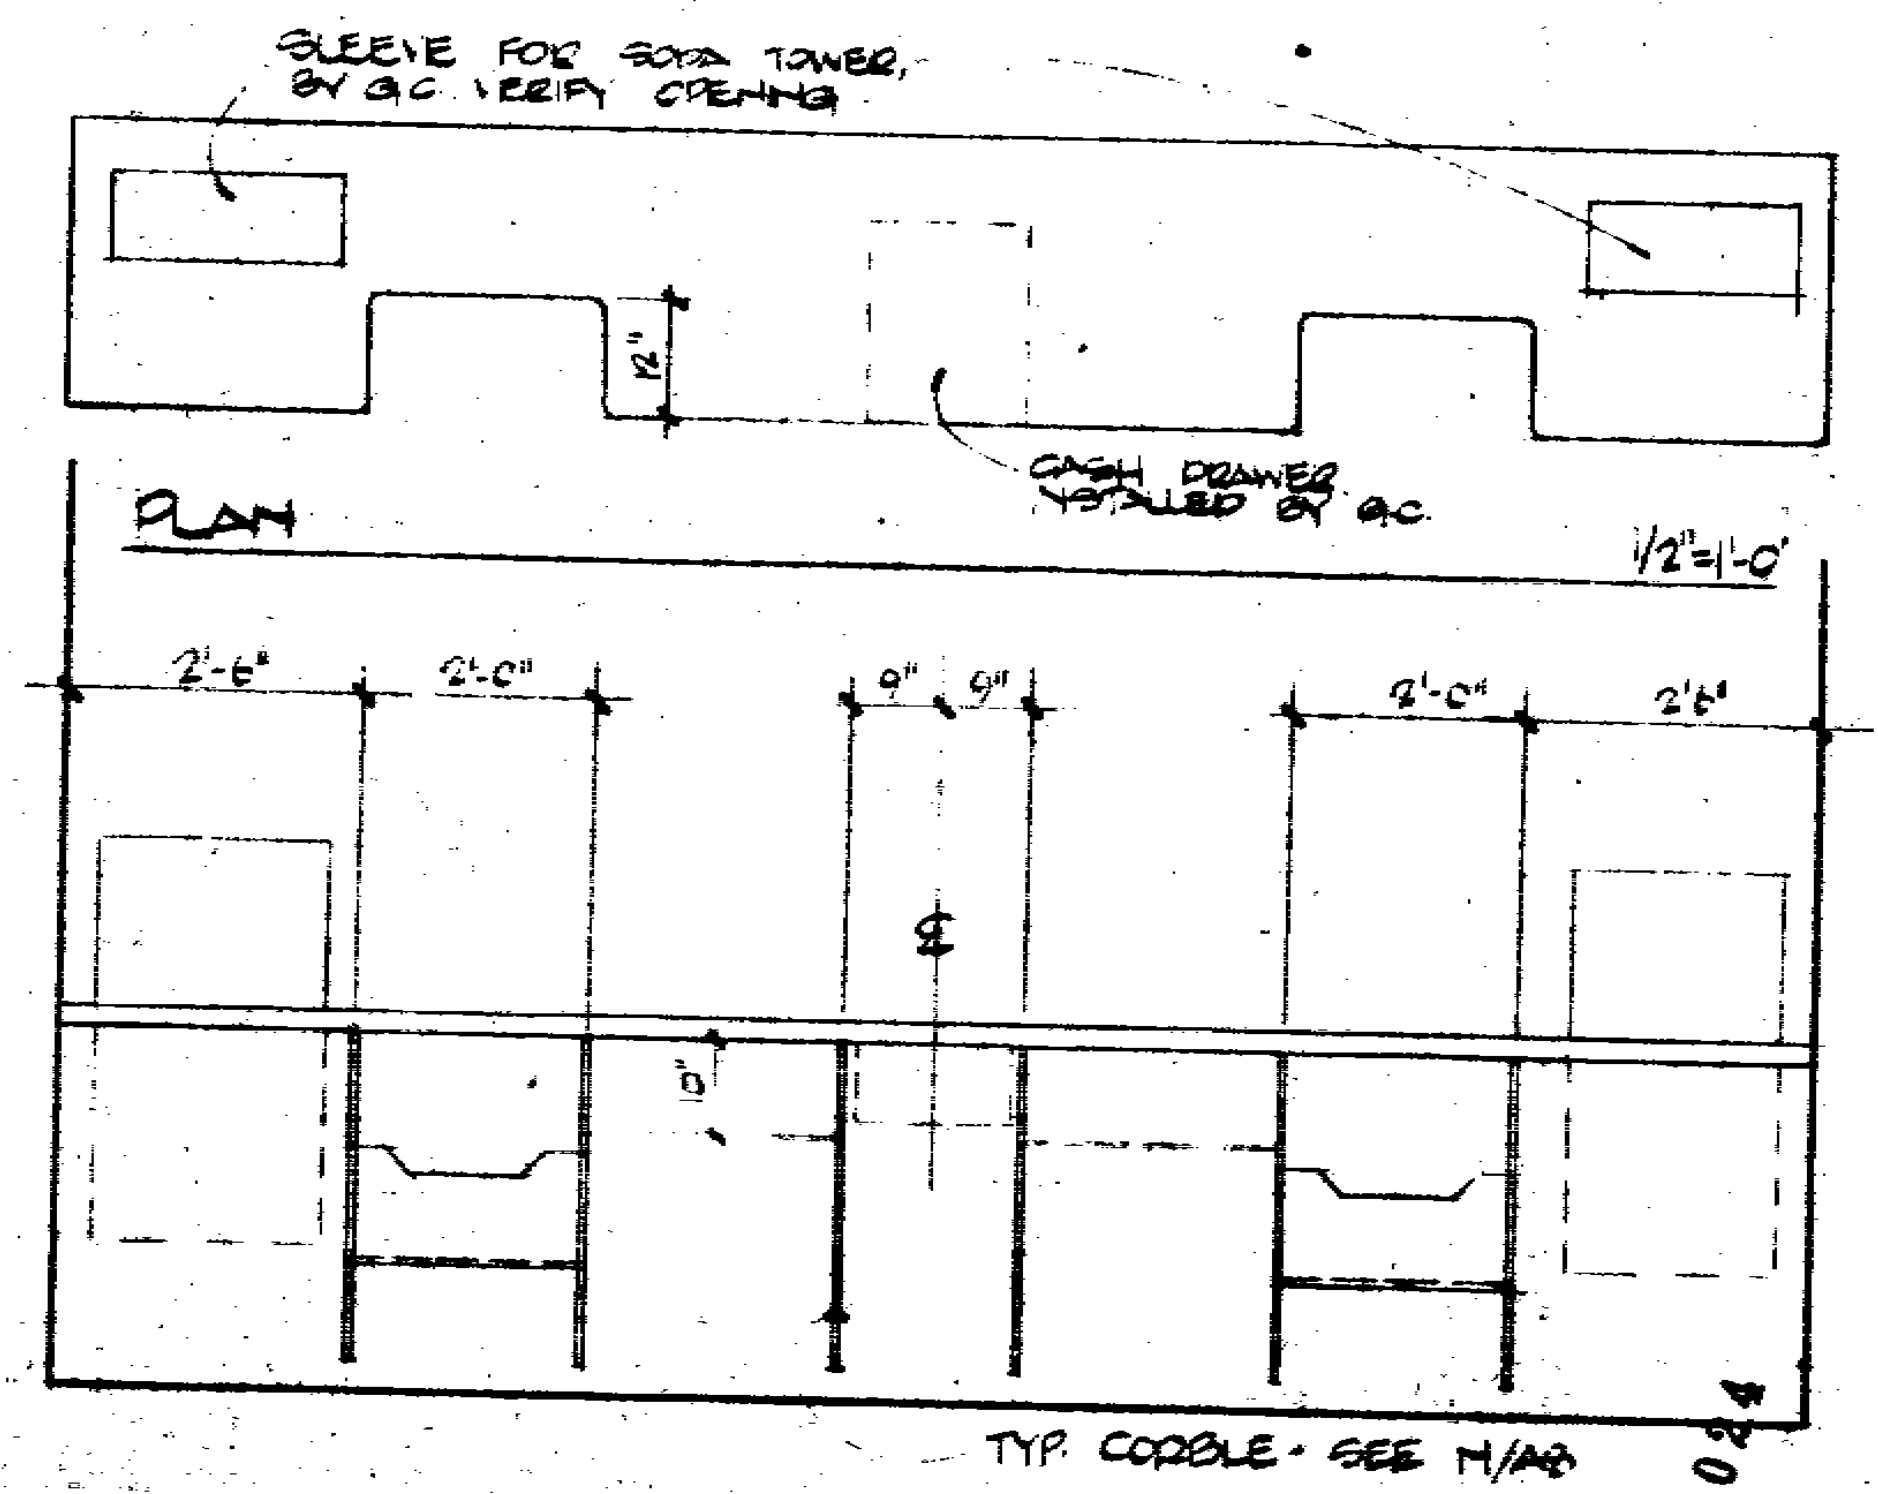
SLEEVE FOR SODA TOWER, BY G.C. VERIFY OPENING
12"
CASH DRAWER INSTALLED BY G.C.
PLAN 1/2"=1'-0"
2'-6"
2'-0"
9"
9"
2'-0"
2'-6"
12"
TYP. CORBLE - SEE N/A8

ELEVATION (REAR) (P)

BEVERAGE COUNTER 1/2"=1'-0"

80024

25

P.L.B.&CO.

PAUL L. BOSMAN
C7254

PAUL L BOSMAN & CO. INC Architecture/Interior Design
800 Oak Grove Avenue Menlo Park, CA 94025 415/326 4550

Pizza Time Theatre Inc.
1213 Innsbruck Dr.
Sunnyvale, Ca. 94086

SAN JOSE, CAL.

NOTICE TO ALL PERSONS RECEIVING THIS DRAWING
CONFIDENTIAL Reproduction forbidden without the specific written permission of Pizza Time Theatre Inc. of Sunnyvale, California. This drawing is only conditionally issued, and neither receipt nor possession thereof confers or transfers any right in, or license to use, the subject matter of the drawing or any design or technical information shown thereon, nor any right to reproduce this drawing or any part thereof, except for manufacture by vendors for Pizza Time Theatre Inc. and for manufacture under the corporation's written license, no right to reproduce this drawing is granted or the subject matter thereof unless by written agreement with or written permission from the corporation.

Date	Issued for
3.7.81	PERMIT & BID

Sheet No. A8
Of 15

File 8106-6

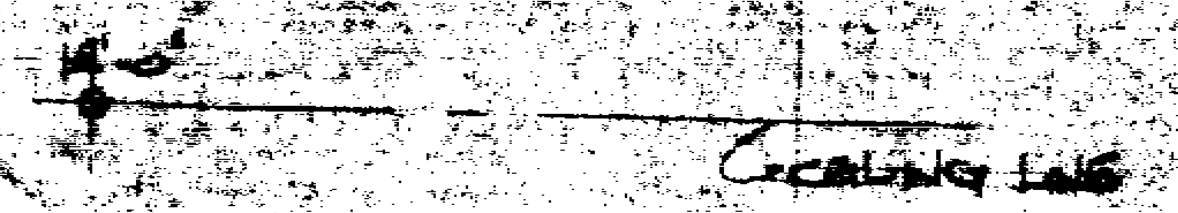

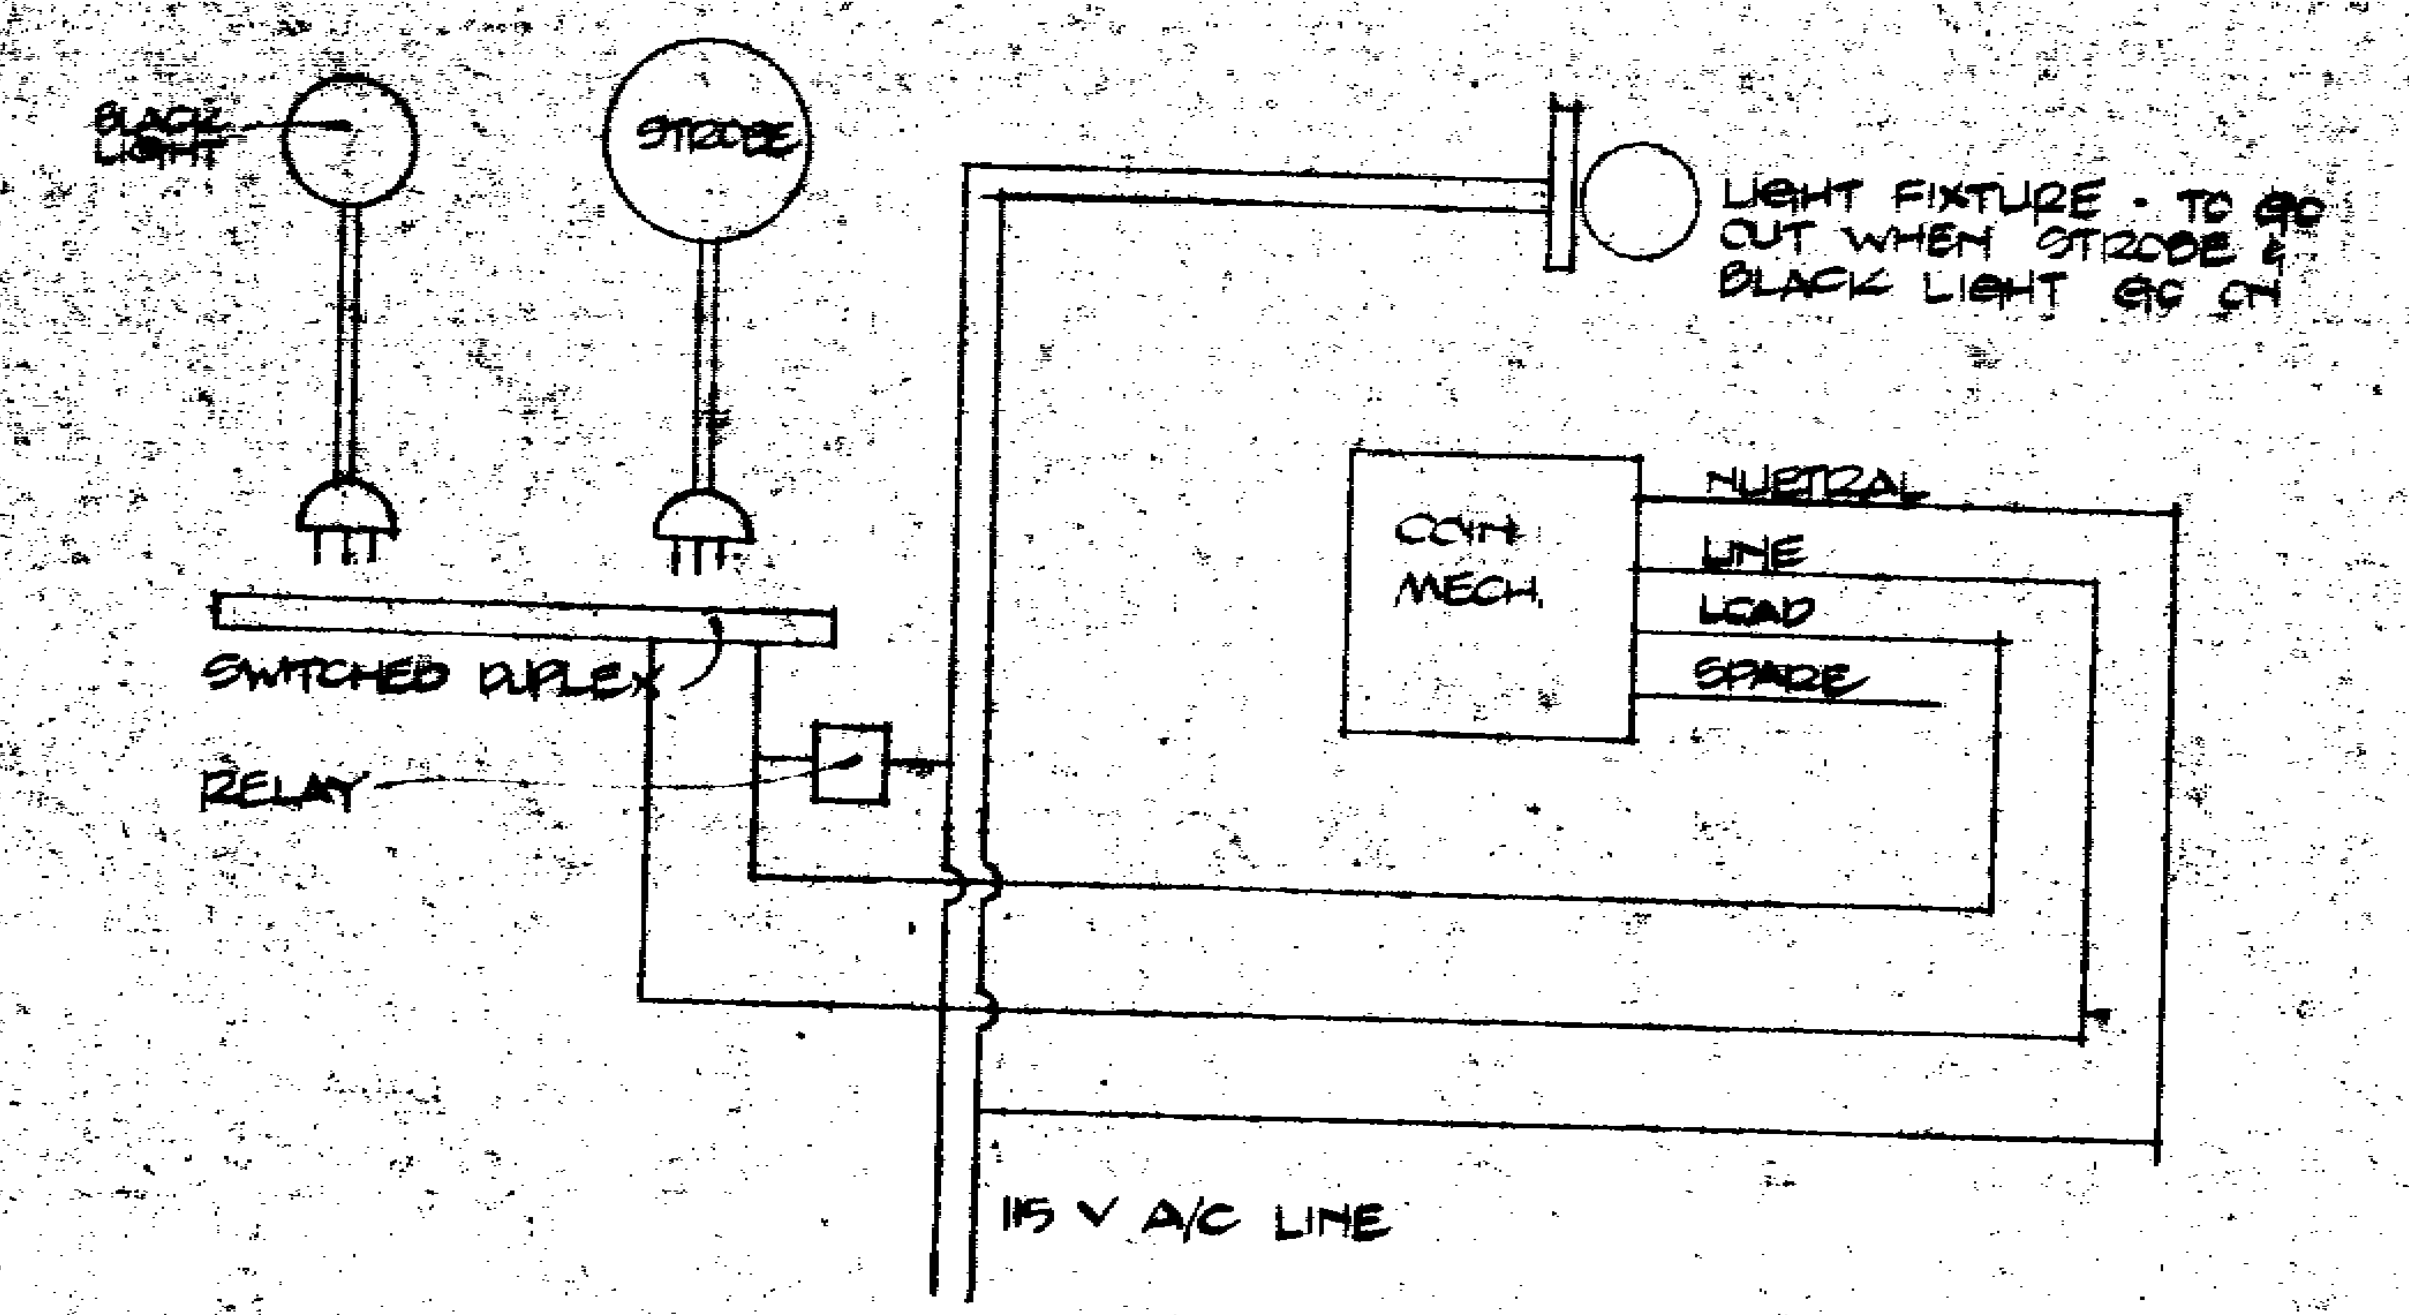

MUNCH'S MADHOUSE SCHEMATIC

NO SCALE

SLOPE OF AIRLINE 1" FOR EACH 48'- MUST BE TEMPORARILY CAPPED TO PREVENT CONTAMINATION.

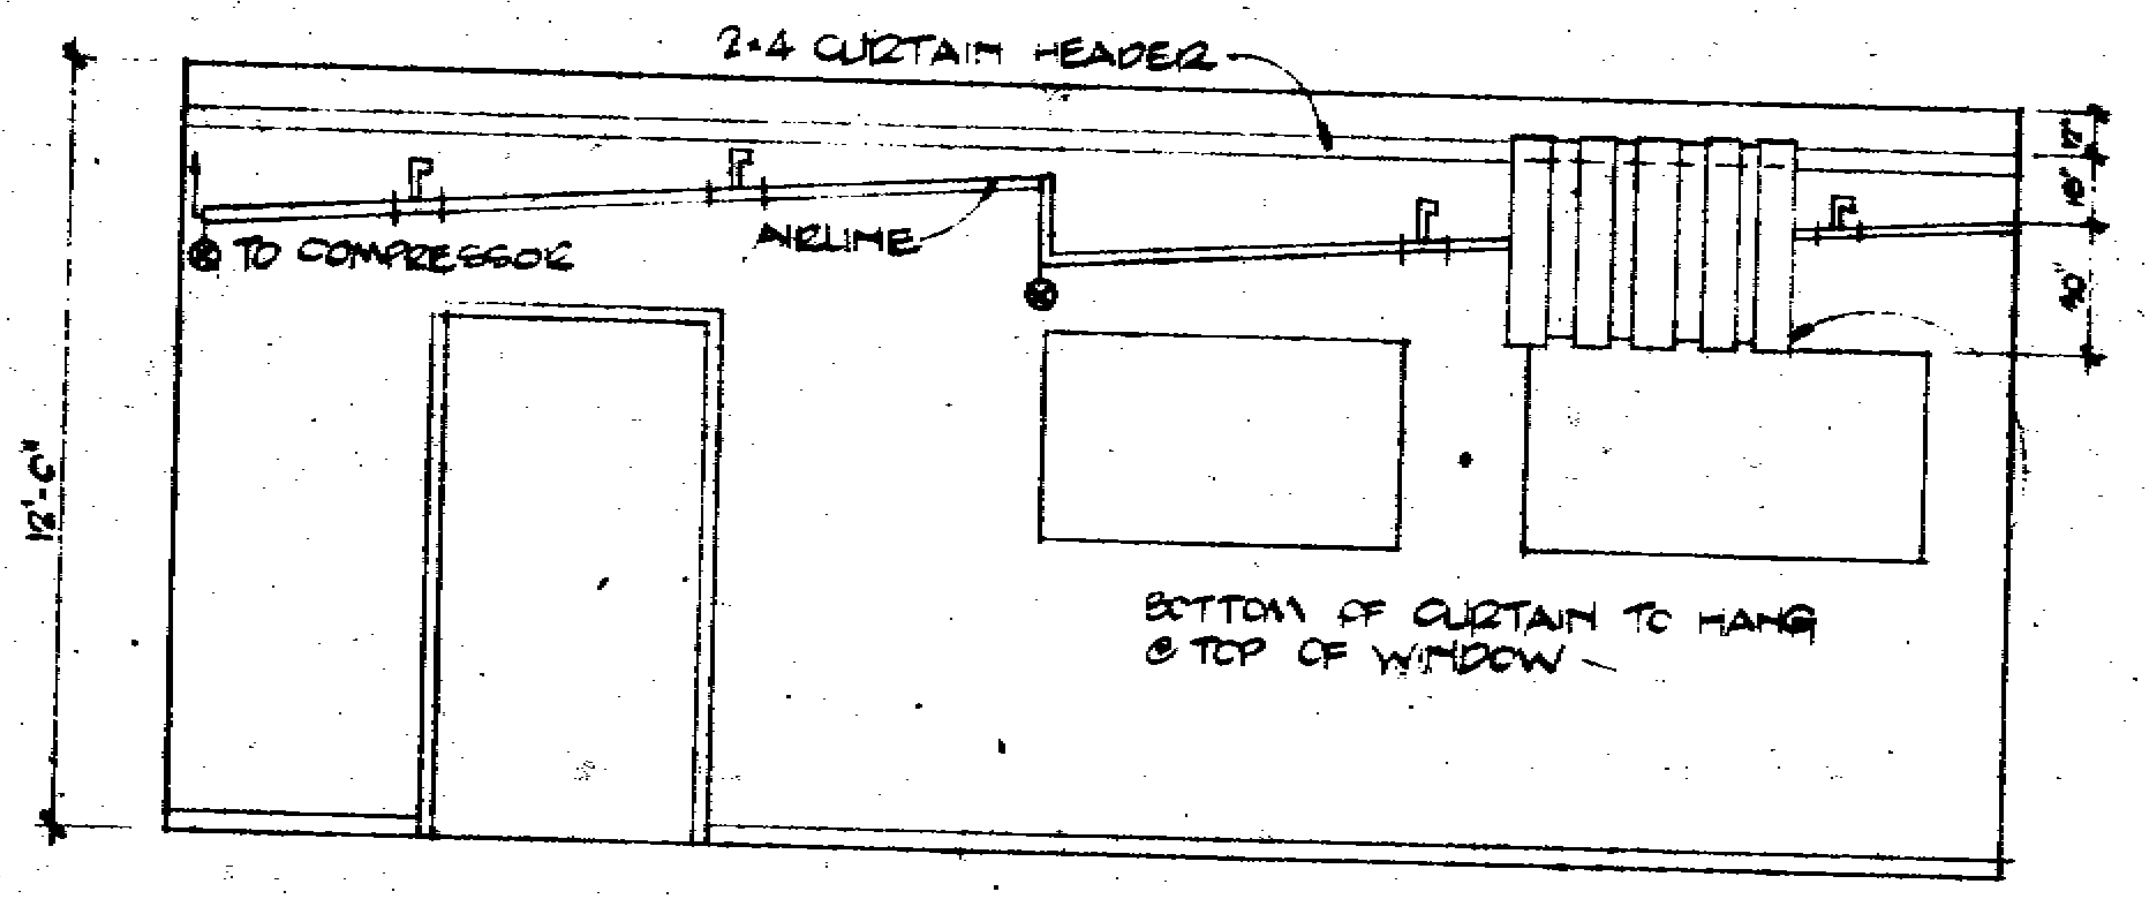

ANIMATION RUN LAYOUT

NO SCALE

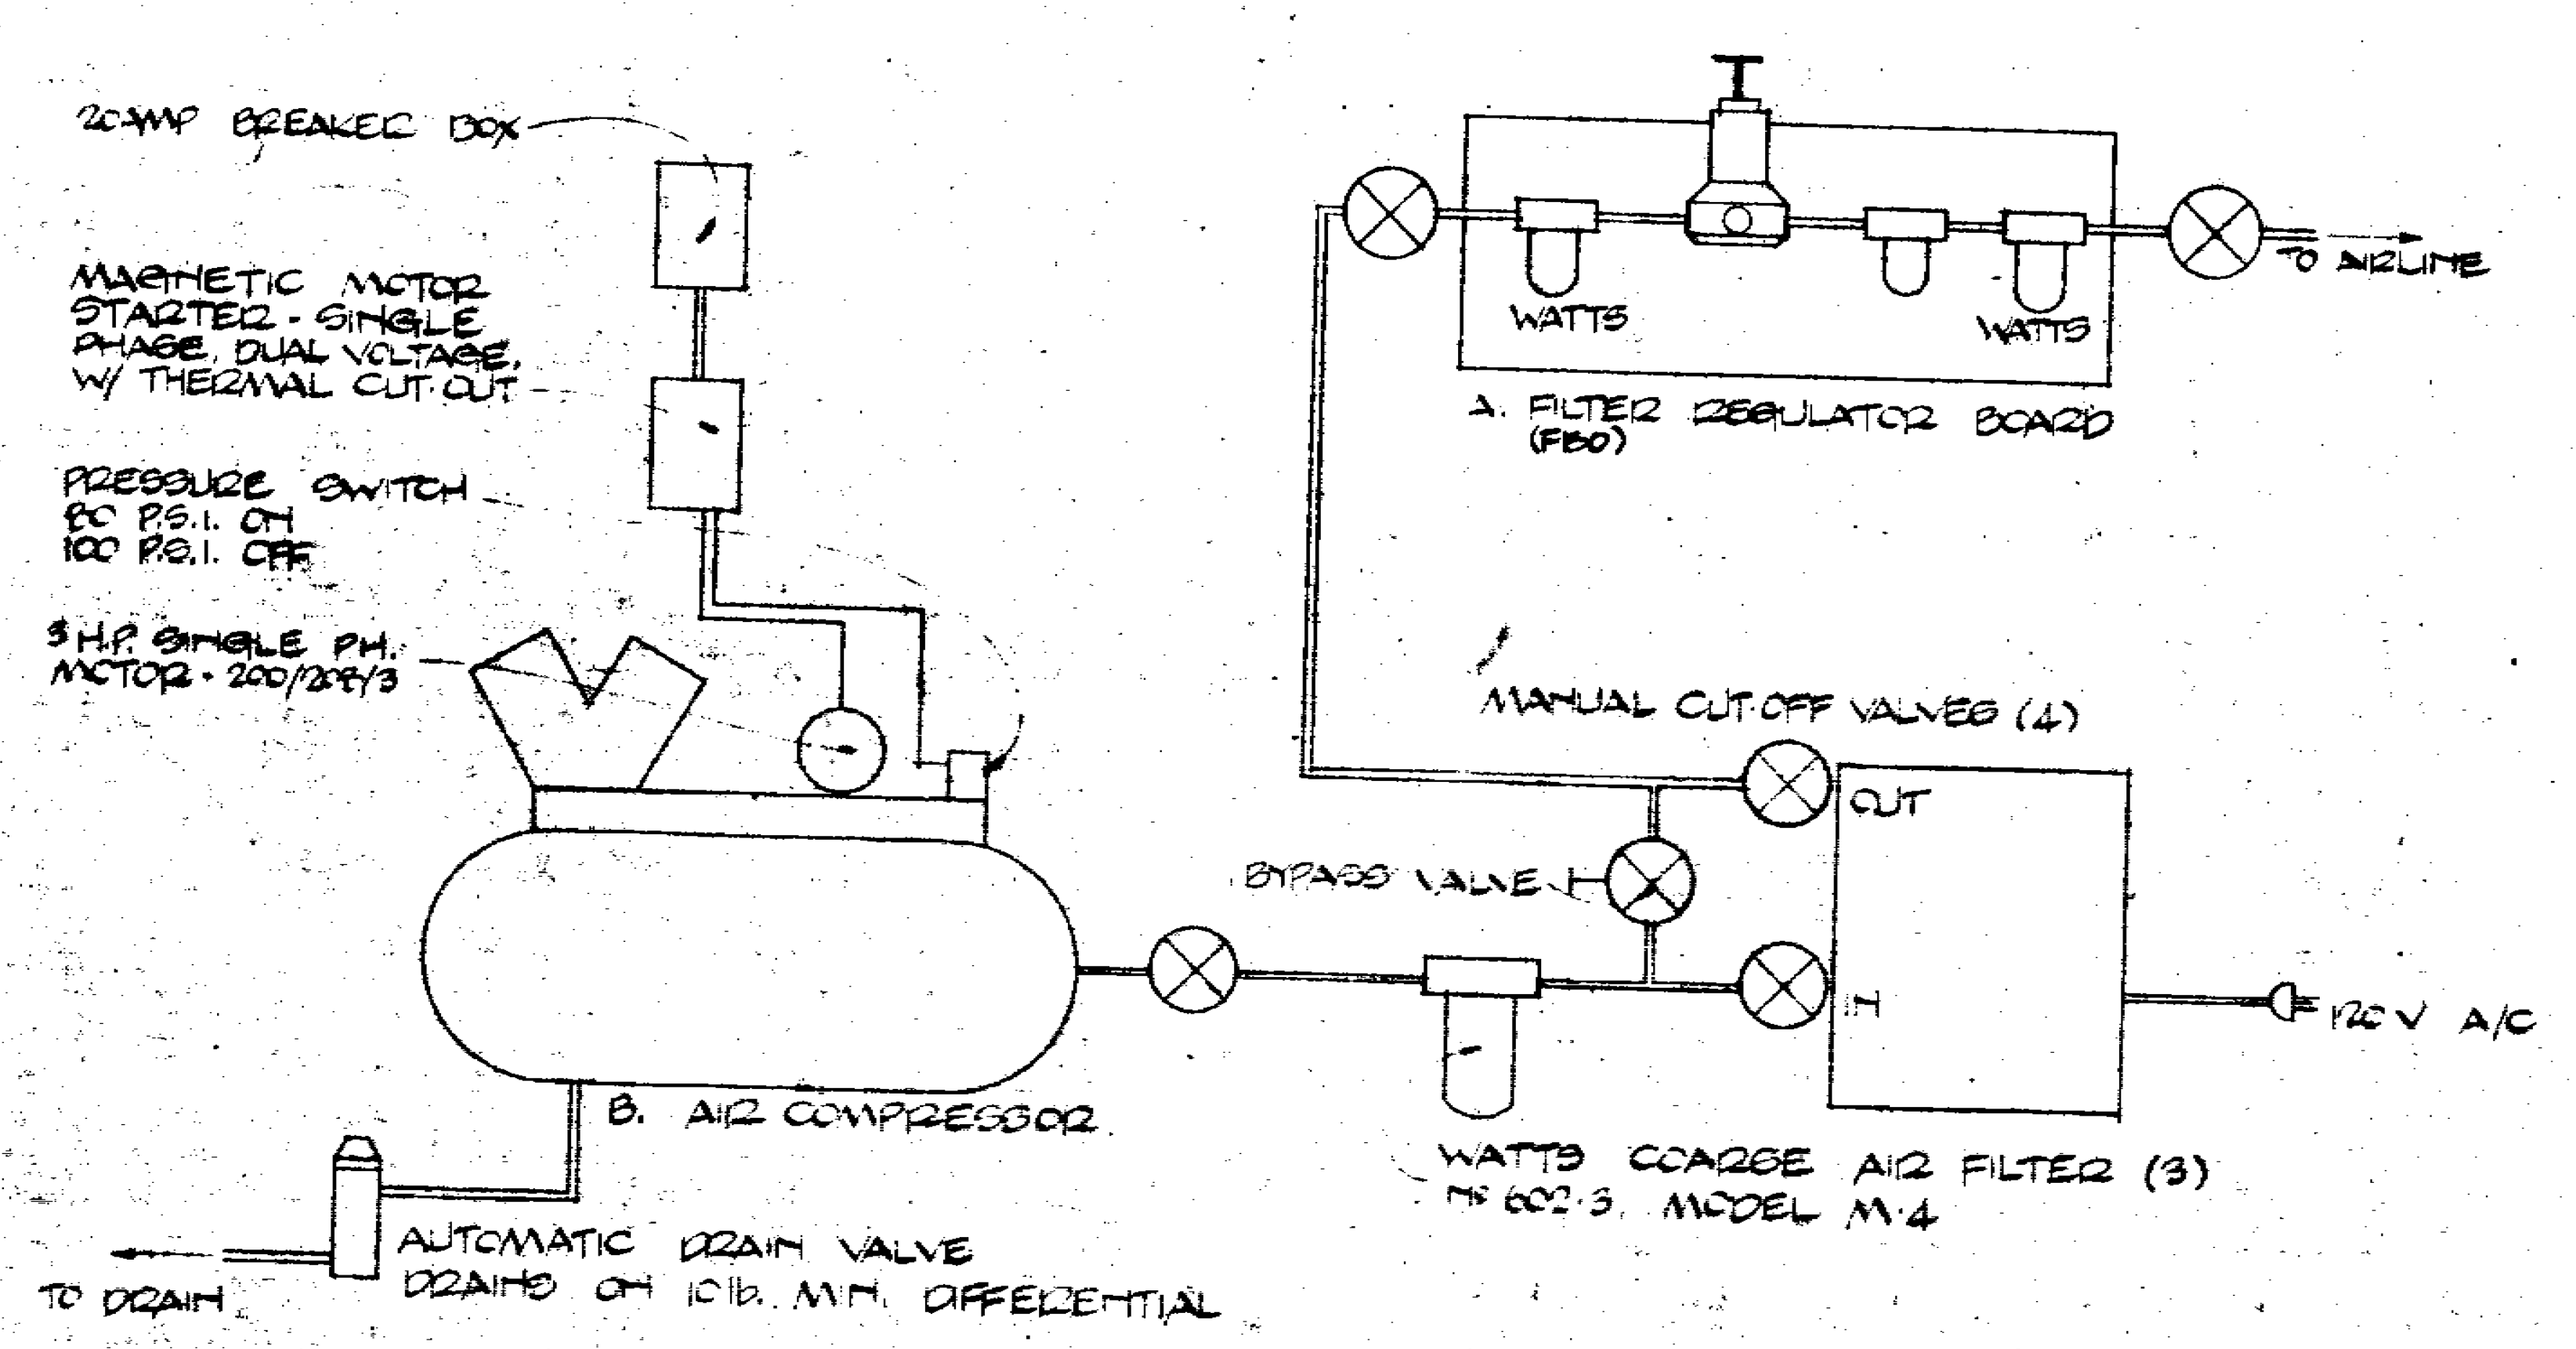
20 AMP BREAKER BOX
MAGNETIC MOTOR STARTER - SINGLE PHASE, DUAL VOLTAGE, W/ THERMAL CUT-OUT
PRESSURE SWITCH 80 P.S.I. ON 100 P.S.I. OFF
5 H.P. SINGLE PH. MOTOR - 200/208/3
B. AIR COMPRESSOR
AUTOMATIC DRAIN VALVE DRAINS ON 10 lb. MIN. DIFFERENTIAL
TO DRAIN
WATTS
WATTS
A. FILTER REGULATOR BOARD (F60)
TO AIRLINE
MANUAL CUT-OFF VALVES (4)
BYPASS VALVE
OUT
IN
120 V A/C
WATTS COARSE AIR FILTER (3) #F602-3, MODEL M-4

COMPRESSOR / AIRLINE SCHEMATIC

NO SCALE

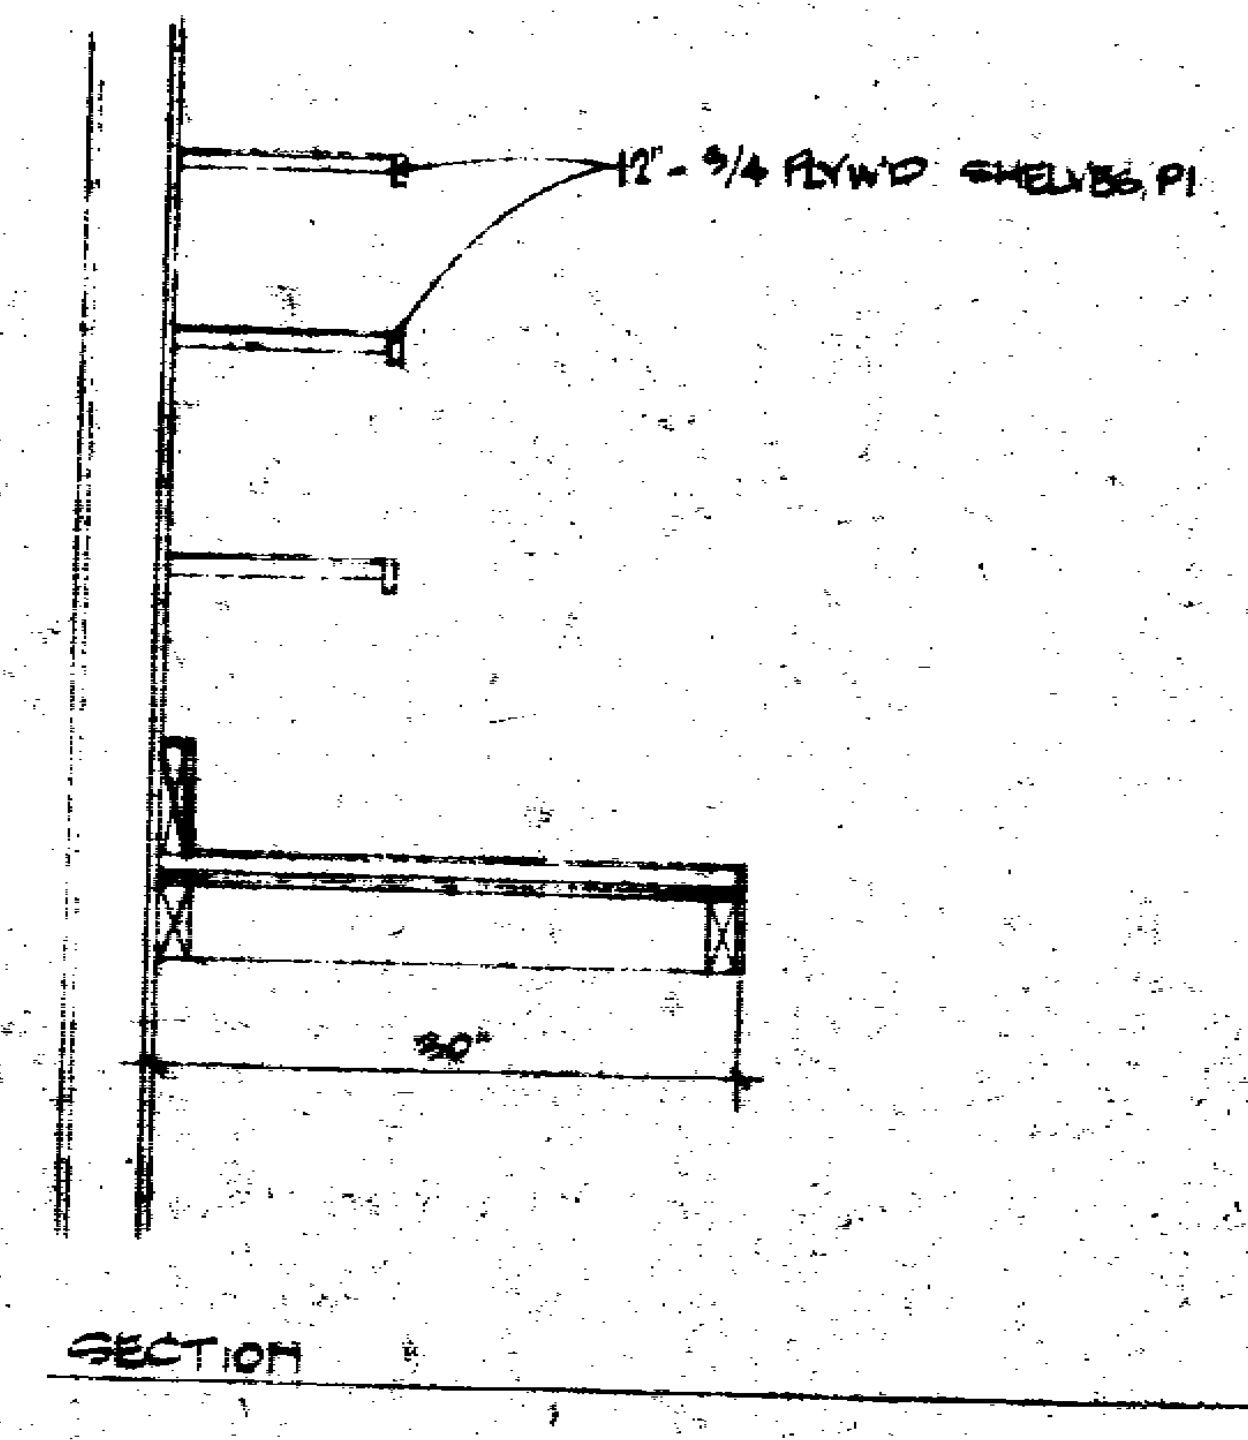

SECTION ⓐ

MANAGER'S OFFICE 1"=1'-0"

P.L.B.&CO. PAUL L. BOSMAN, AIA
C7254

PAUL L. BOSMAN & CO., INC. Architecture/Interior Design
800 Oak Grove Avenue Menlo Park, CA 94025 415/326-4550

Pizza Time Theatre Inc.
1213 Innsbruck Dr.
Sunnyvale, Ca. 94086

SAN JOSE, CAL.

NOTICE TO ALL PERSONS RECEIVING THIS DRAWING CONFIDENTIAL. Reproduction forbidden without the specific written permission of Pizza Time Theatre Inc. of Sunnyvale, California. This drawing is only conditionally issued, and neither receipt nor possession thereof confers or transfers any right in, or license to use, the subject matter of the drawing or any design or technical information shown thereon, nor any right to reproduce this drawing or any part thereof, except for manufacture by vendors for Pizza Time Theatre Inc. and for manufacture under the corporation's written license; no right to reproduce this drawing is granted or the subject matter thereof unless by written agreement with or written permission from the corporation.

Date	Issued for
8.7.81	PERMIT & BID

Sheet No. A9
Of 15

File 8106.5

26

80024

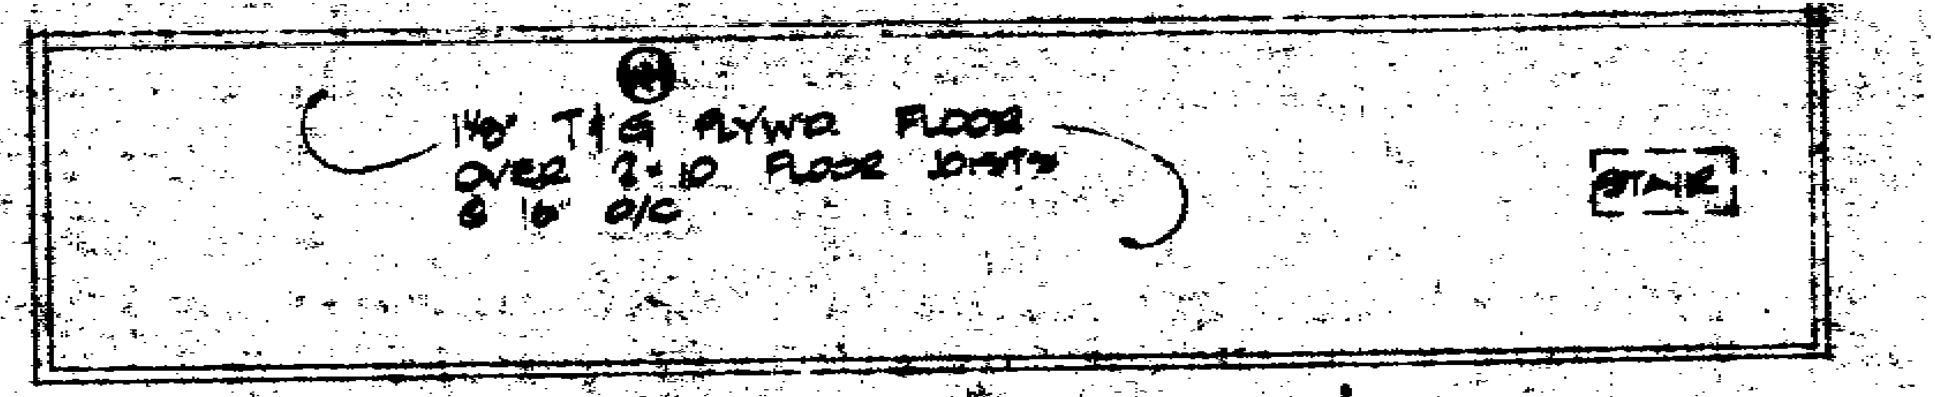

MEZZANINE PLAN
SCALE 1/8"=1'0"

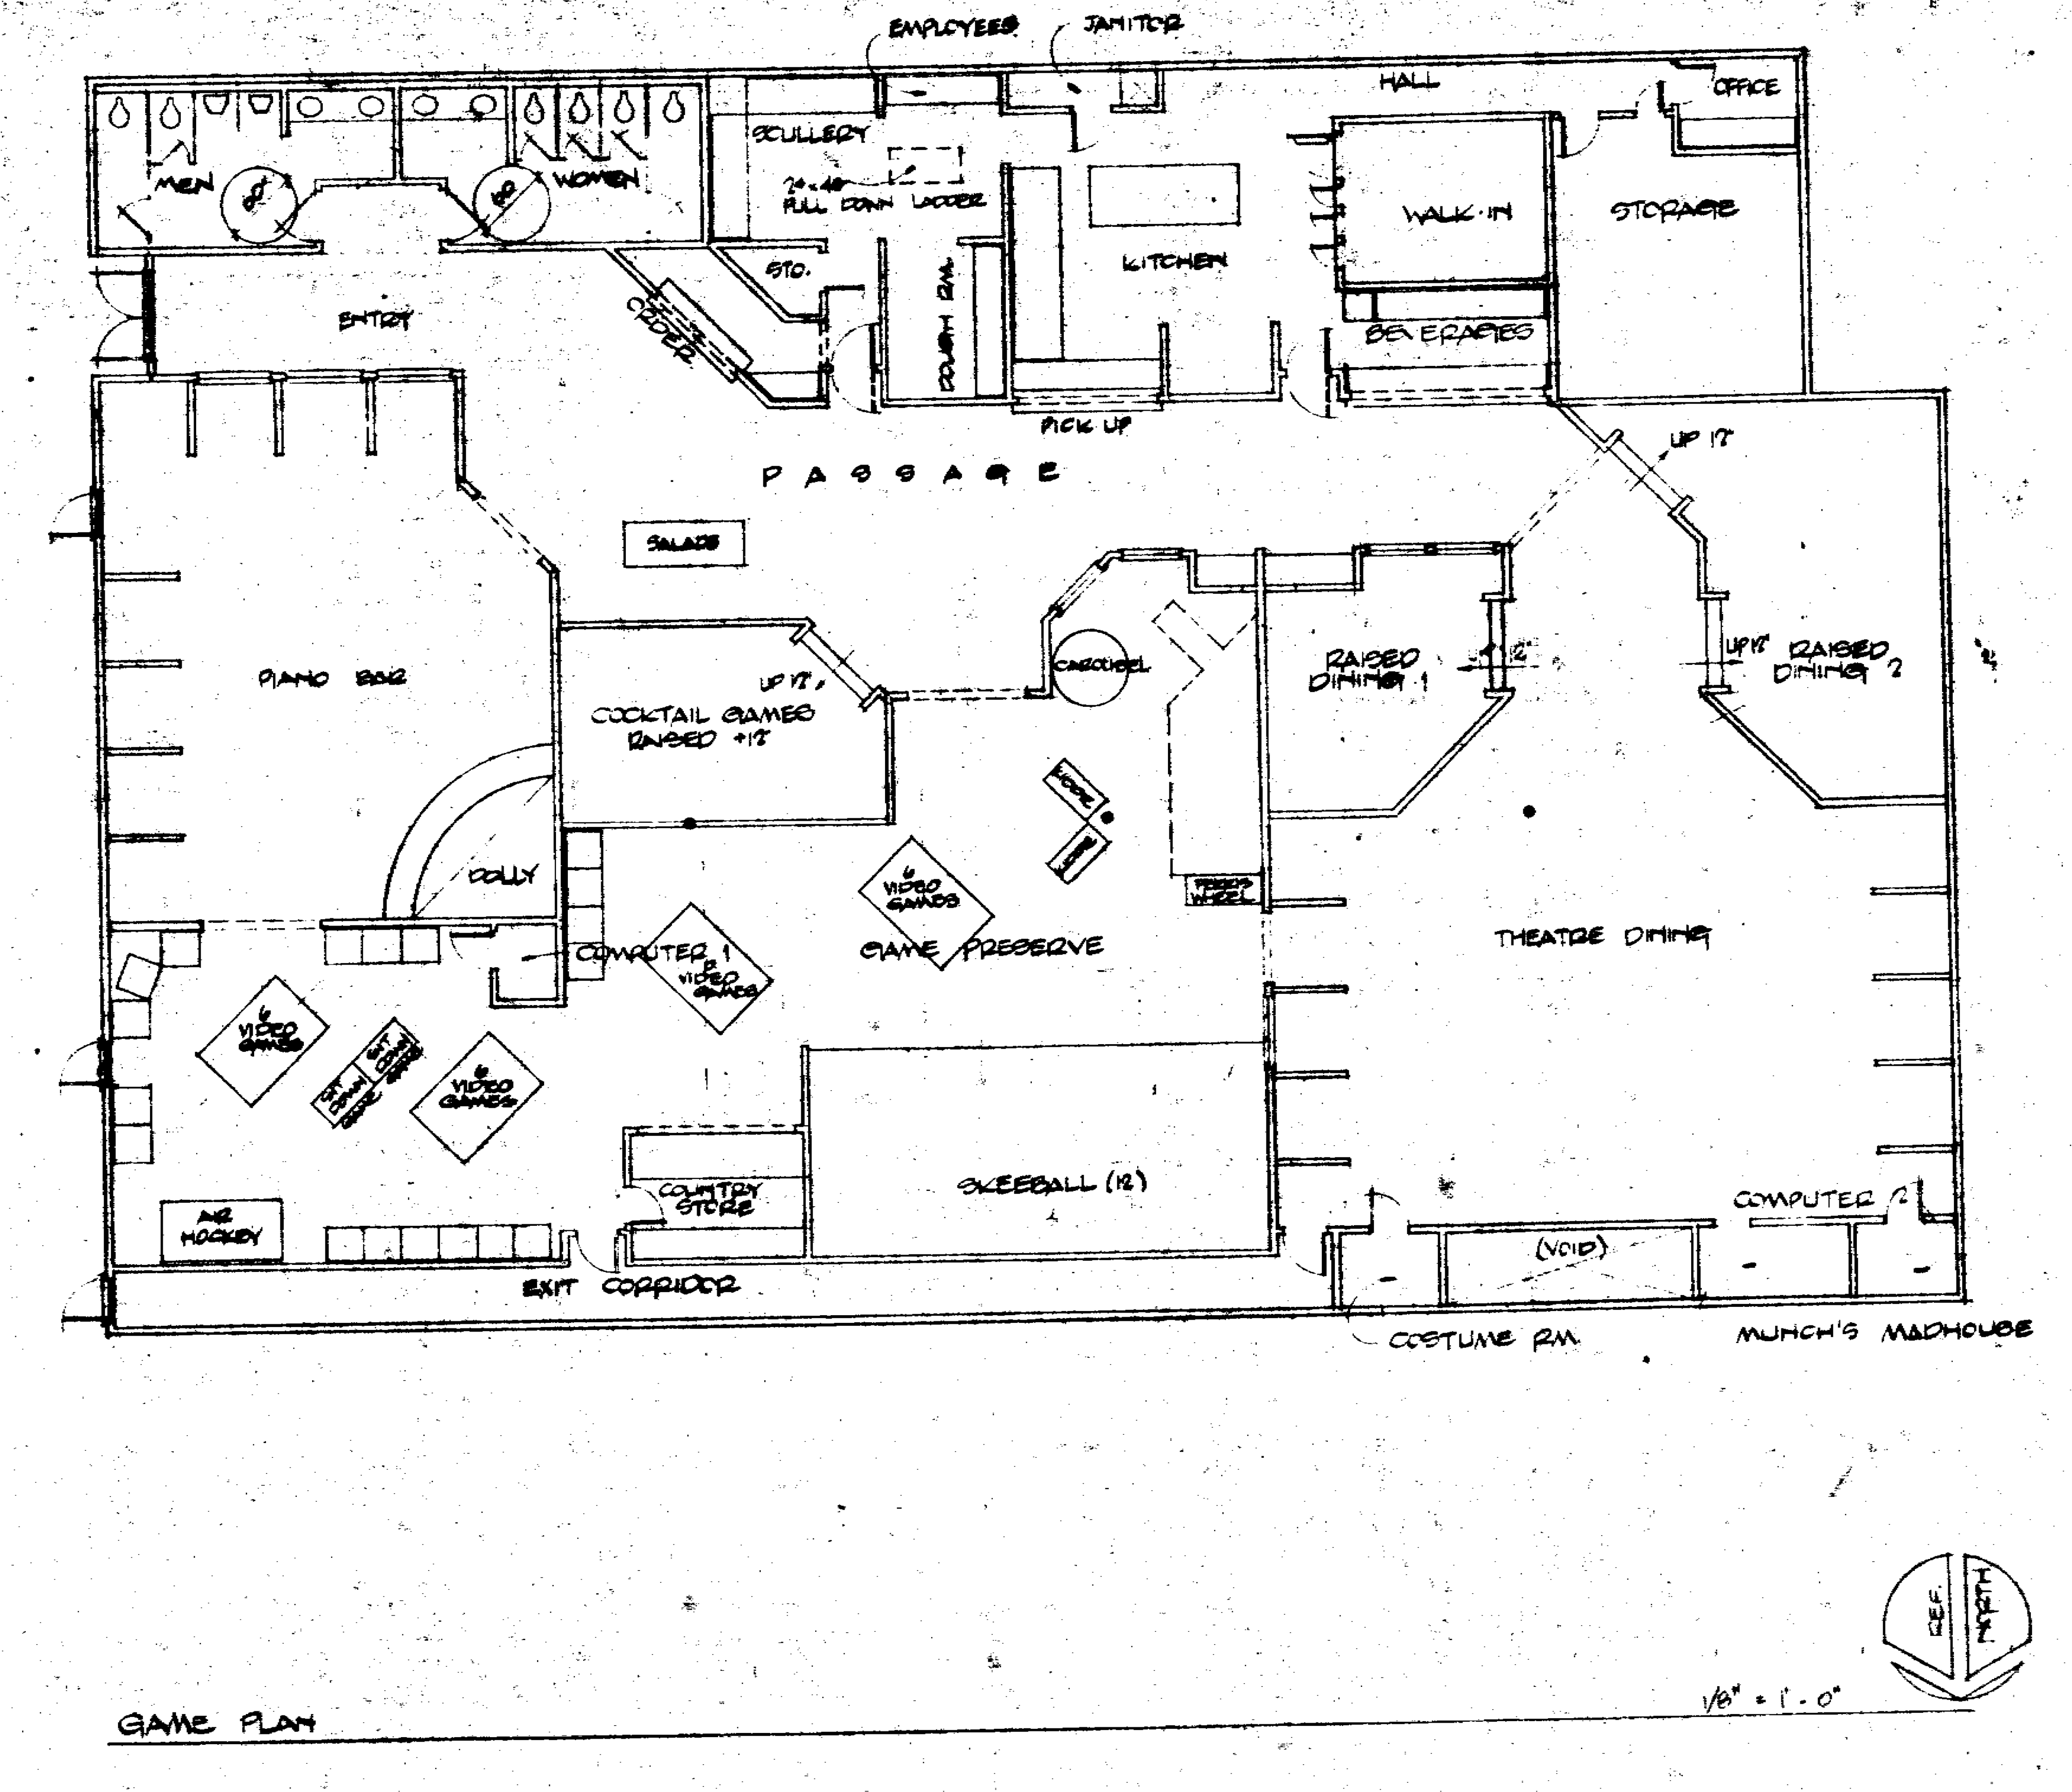

GAME PLAN
1/8" = 1'-0"

Date	Issued for:
8.7.81	GRANT & BID
7/17/81	OWNER REVIEW
7/7/81	OWNER REVIEW

R.H.
d.

Pizza Time Theatre Inc.
1213 Innsbruck Dr.
Sunnyvale, Ca. 94086

SAN JOSE, CAL.

NOTICE TO ALL PERSONS RECEIVING THIS DRAWING [illegible]

P.L.B.&CO.
PAUL L BOSMAN & CO. INC. Architecture/Interior Design
800 Oak Grove Avenue Menlo Park CA 94025 415/324-4560

Sheet No. A10
Of 13
File 8106-6

37
30024

PAUL L BOSMAN AIA
ARCHITECT CT254

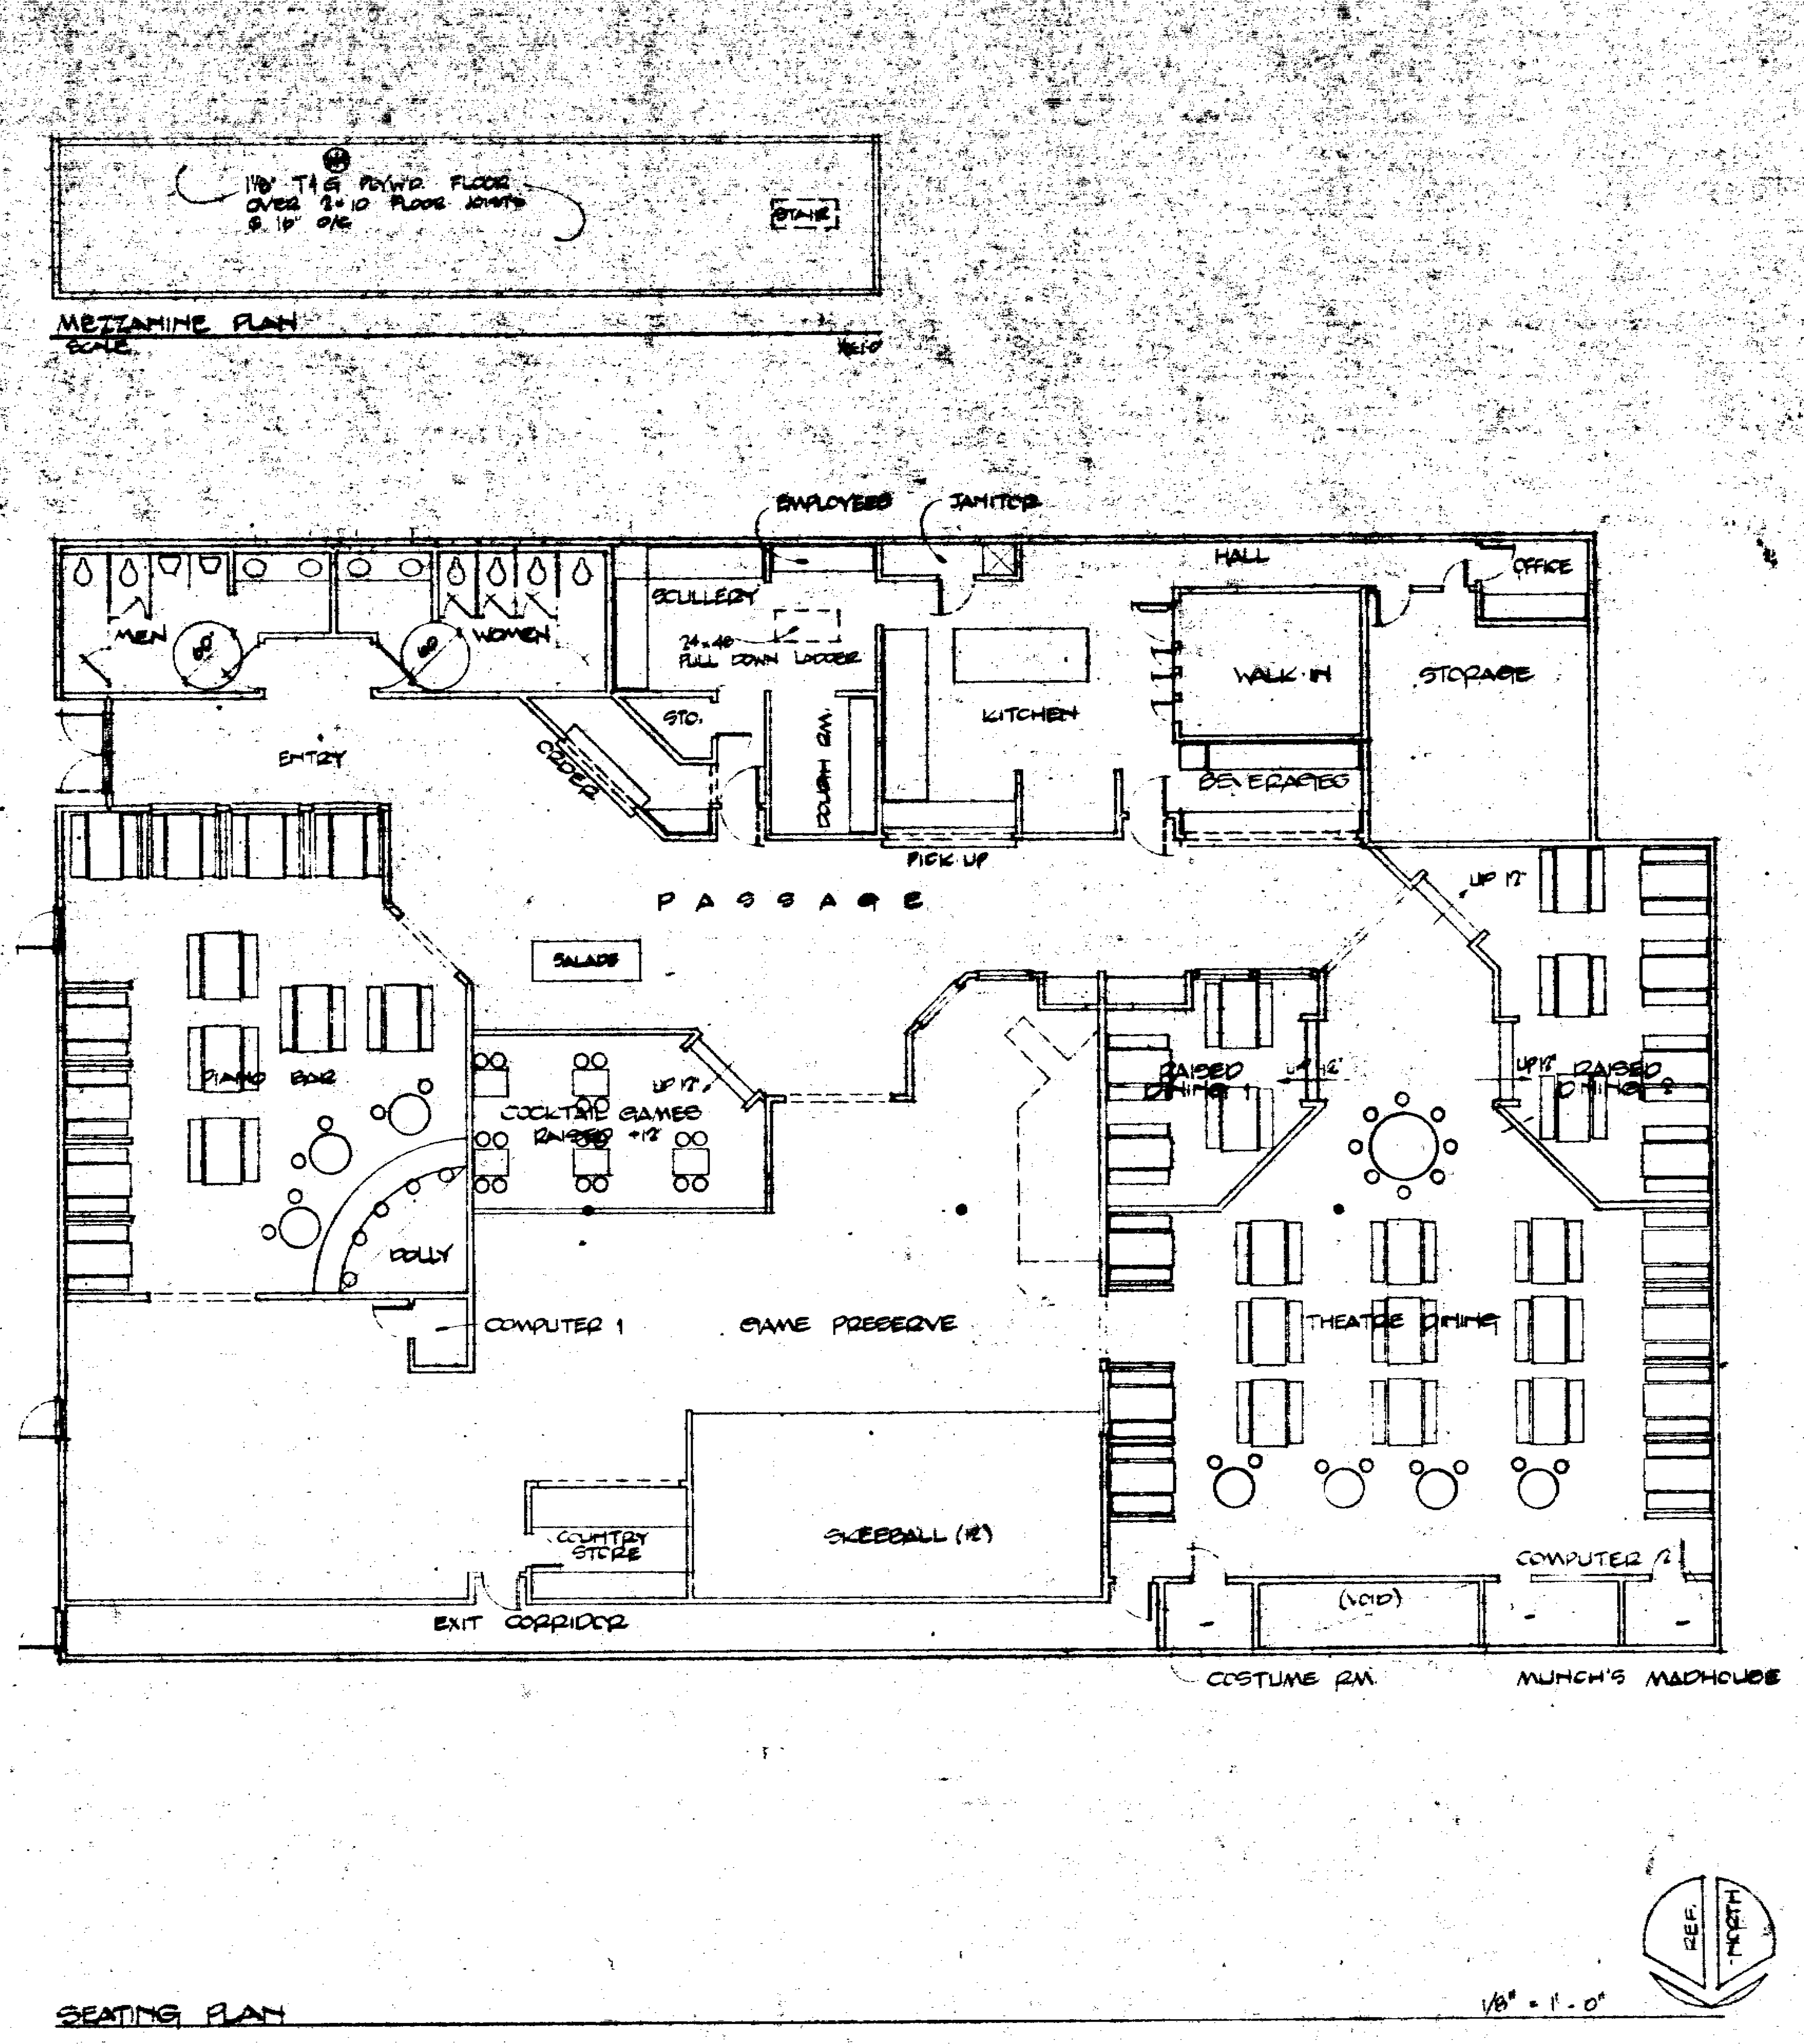

MEZZANINE PLAN
SCALE 1/8"=1'-0"

SEATING PLAN
1/8" = 1' - 0"

PAUL L BOSMAN AIA
ARCHITECT C7254

80024

28

Date	Issued for
8.7.81	PERMIT & BID
7/?/81	OWNER REVIEW
7/?/81	OWNER REVIEW

R.N.

NOTICE TO ALL PERSONS RECEIVING THIS DRAWING
CONFIDENTIAL: Reproduction forbidden without the specific written permission of Pizza Time Theatre, Inc. of Sunnyvale, California. This drawing is only conditionally issued, and neither receipt nor possession thereof confers or transfers any right in, or license to use, the subject matter of the drawing or any design or technical information shown thereon, nor any right to reproduce this drawing or any part thereof except for manufacture by vendors for Pizza Time Theatre Inc. and for manufacture under the corporation's written license; no right to reproduce this drawing is granted or the subject matter thereof unless by written agreement with or written permission from the corporation.

Pizza Time Theatre Inc.
1213 Innsbruck Dr.
Sunnyvale, Ca. 94086

SAN JOSE, CAL.

P.L.B.&CO.
PAUL L BOSMAN & CO INC Architecture Interior Design
800 Oak Grove Avenue Menlo Park CA 94025 415 326 4550

Sheet No.
A11
Of 13

File 8106-6

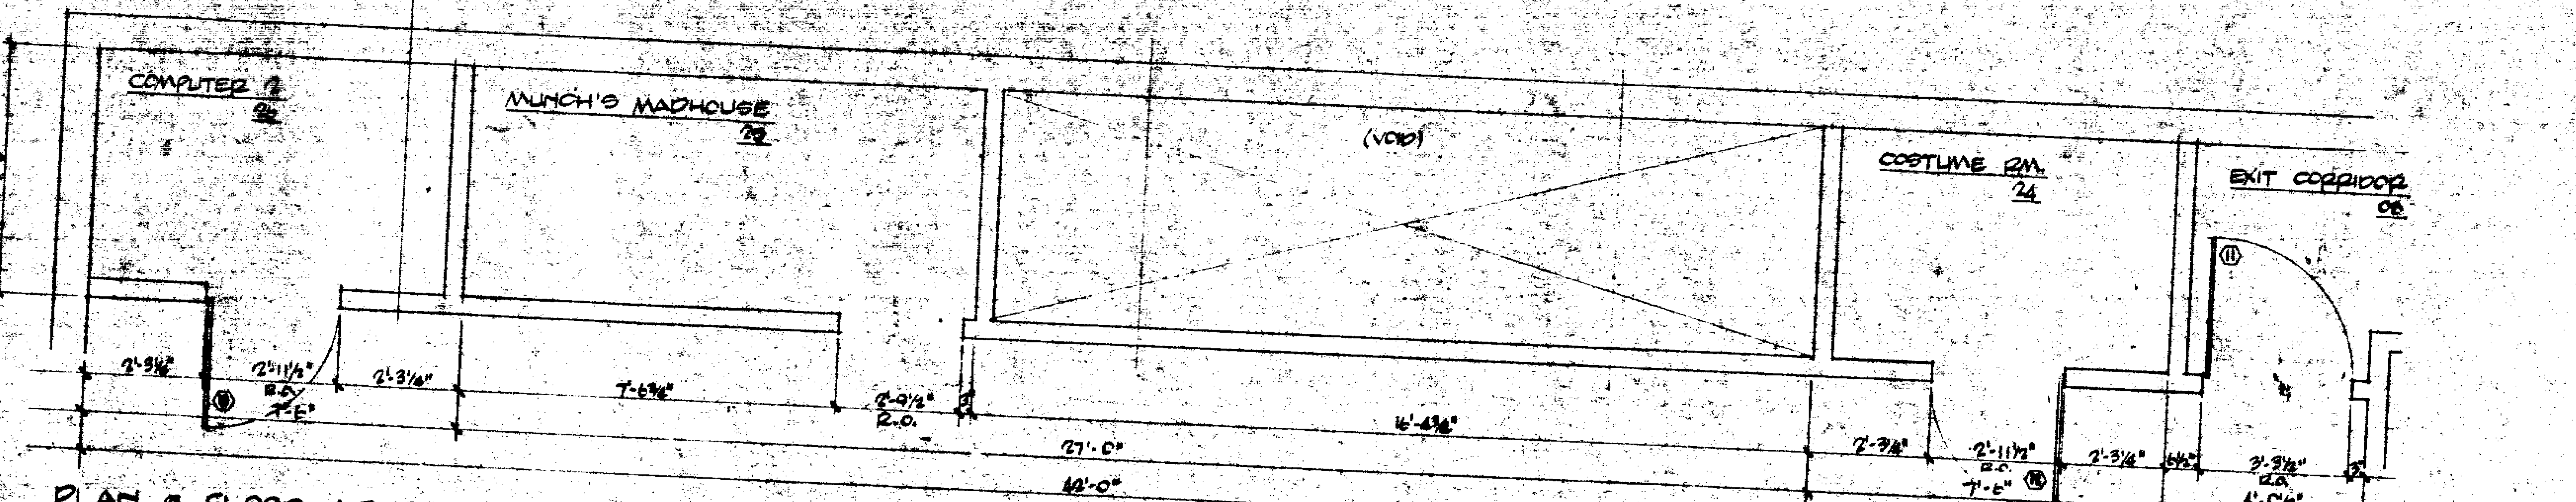

PLAN @ FLOOR LEVEL

1/2" = 1'-0"

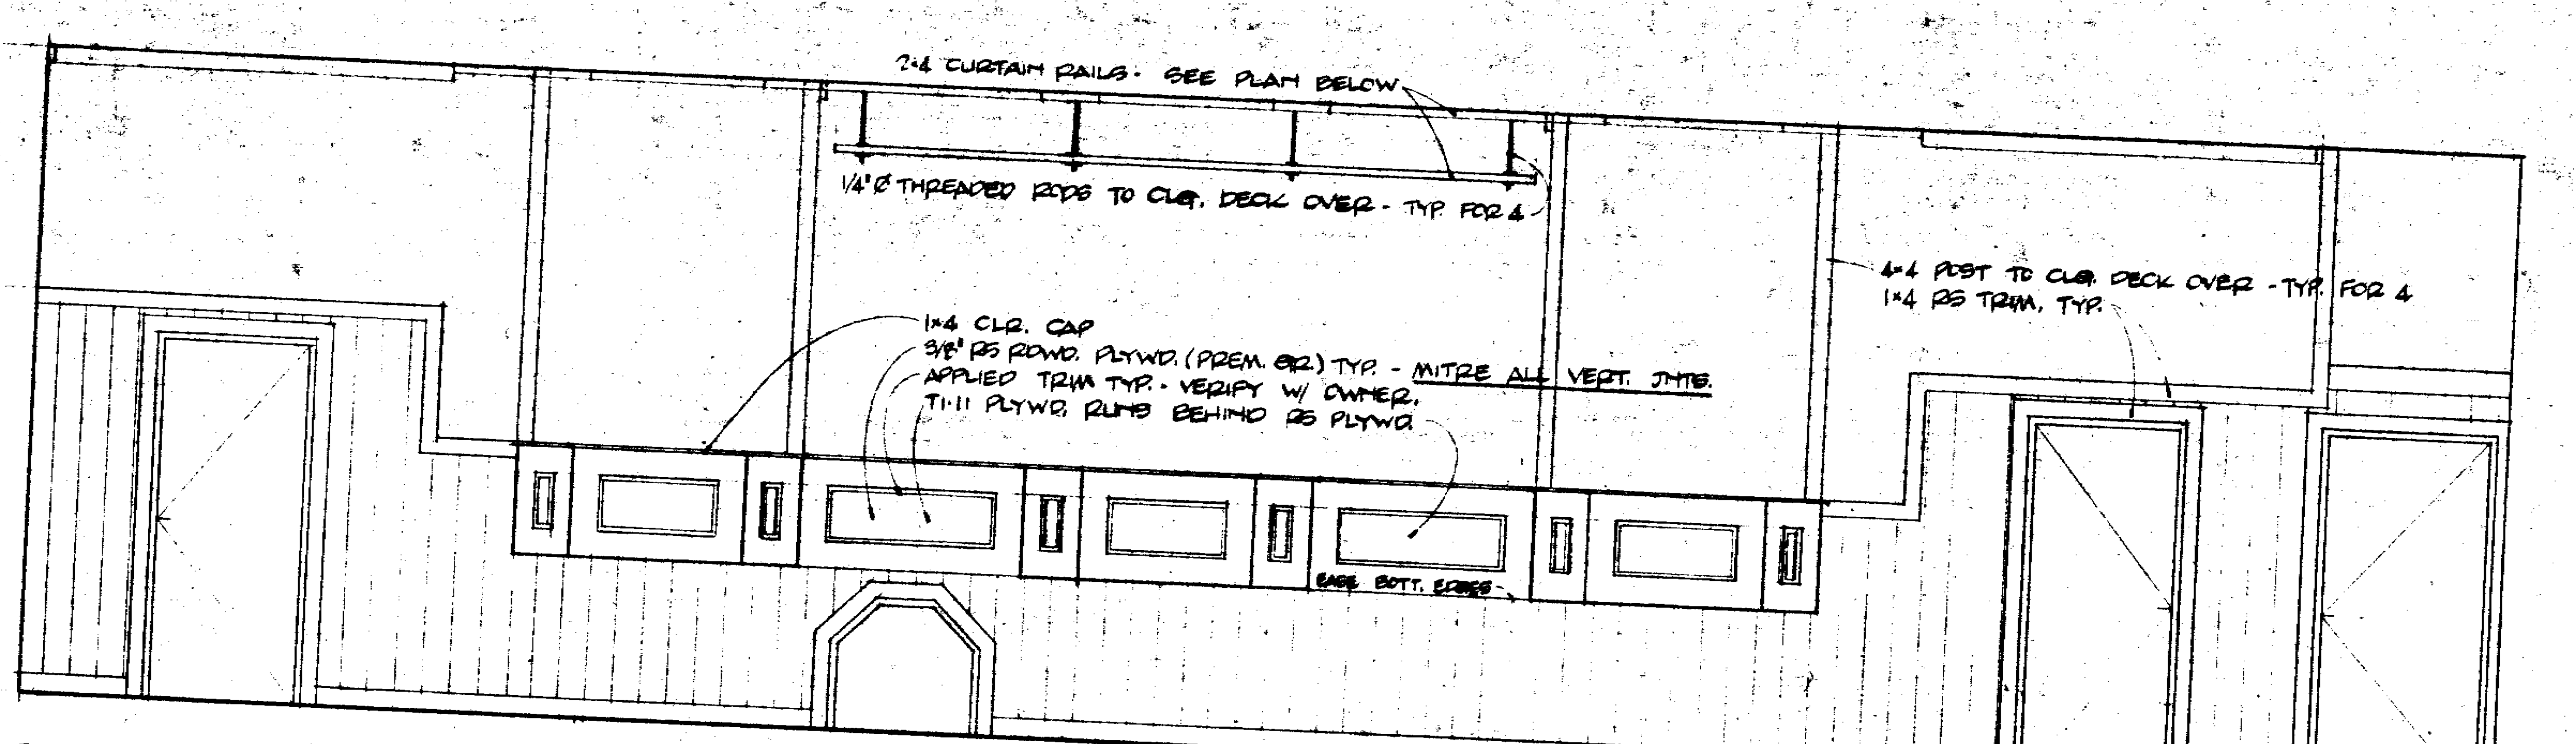
2×4 CURTAIN RAILS - SEE PLAN BELOW
1/4" Ø THREADED RODS TO CLG. DECK OVER - TYP. FOR 4
4×4 POST TO CLG. DECK OVER - TYP. FOR 4
1×4 RS TRIM, TYP.
1×4 CLR. CAP
3/8" RS ROWD. PLYWD. (PREM. GR.) TYP. - MITRE ALL VERT. JNTS.
APPLIED TRIM TYP. - VERIFY W/ OWNER.
T1-11 PLYWD. RUNS BEHIND RS PLYWD.
EASE BOTT. EDGES

ELEVATION

1/2" = 1'-0"

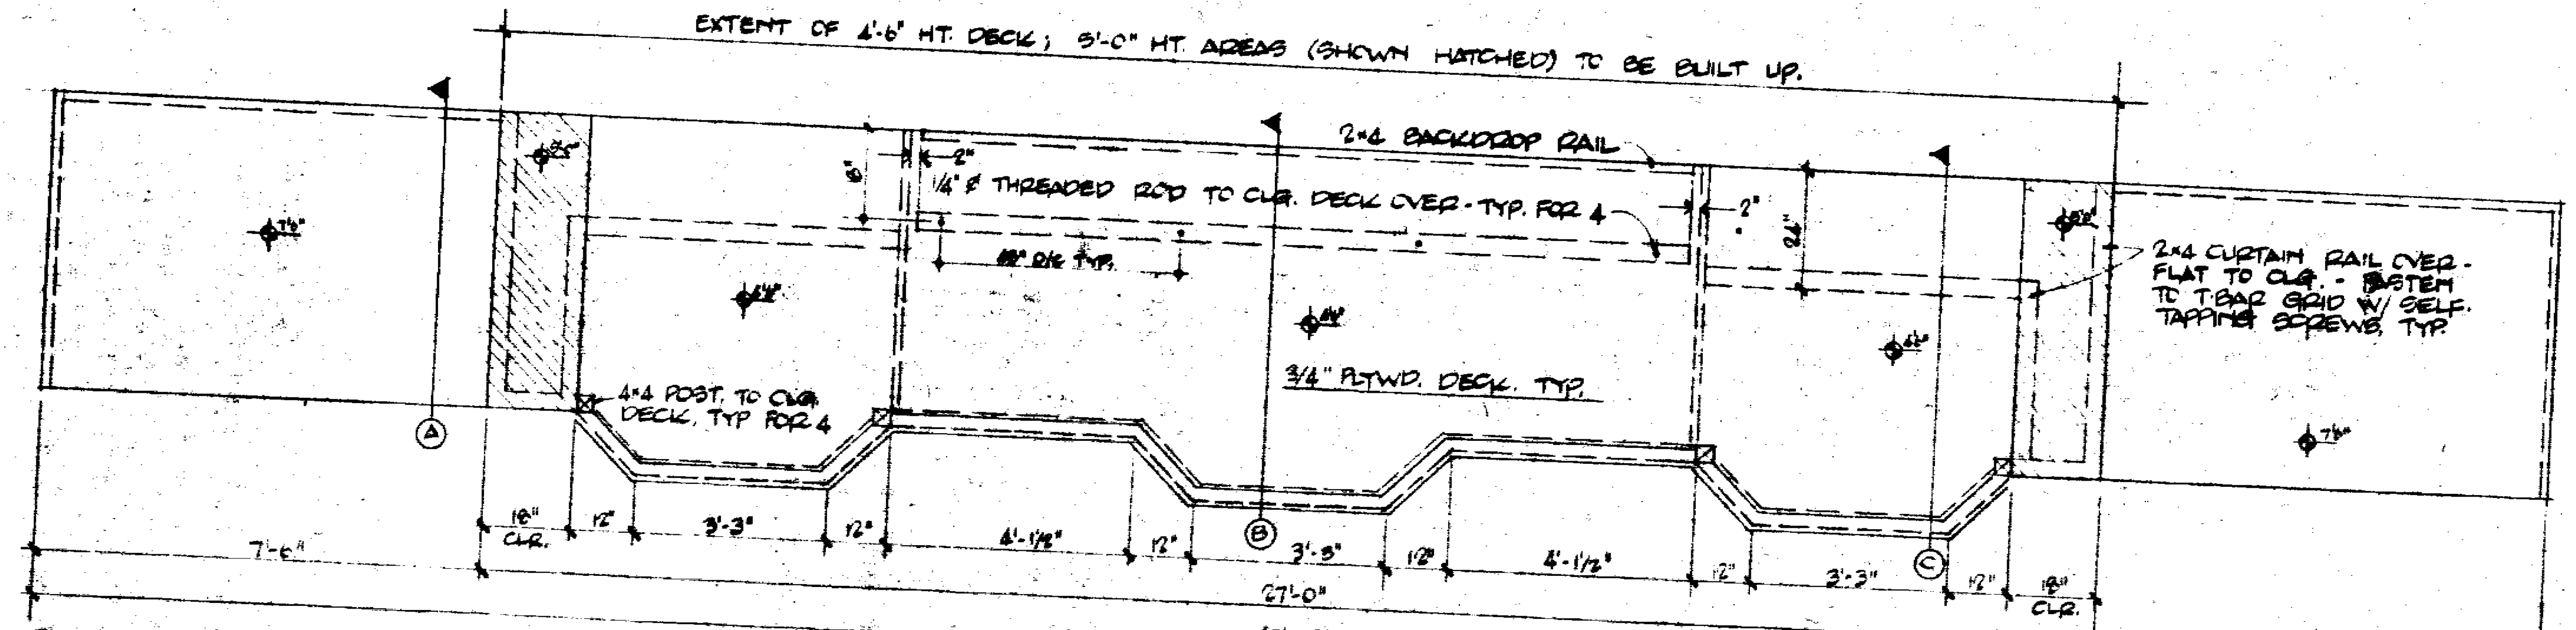
EXTENT OF 4'-6" HT. DECK; 5'-0" HT. AREAS (SHOWN HATCHED) TO BE BUILT UP.
2×4 BACKDROP RAIL
1/4" Ø THREADED ROD TO CLG. DECK OVER - TYP. FOR 4
2×4 CURTAIN RAIL OVER - FLAT TO CLG. - FASTEN TO T-BAR GRID W/ SELF-TAPPING SCREWS, TYP.
3/4" PLYWD. DECK, TYP.
4×4 POST TO CLG. DECK, TYP FOR 4
A
B
C
7'-6"
18" CLR.
12"
3'-3"
4'-1½"
3'-3"
27'-0"
42'-0"

PLAN @ STAGE LEVEL

1/2" = 1'-0"

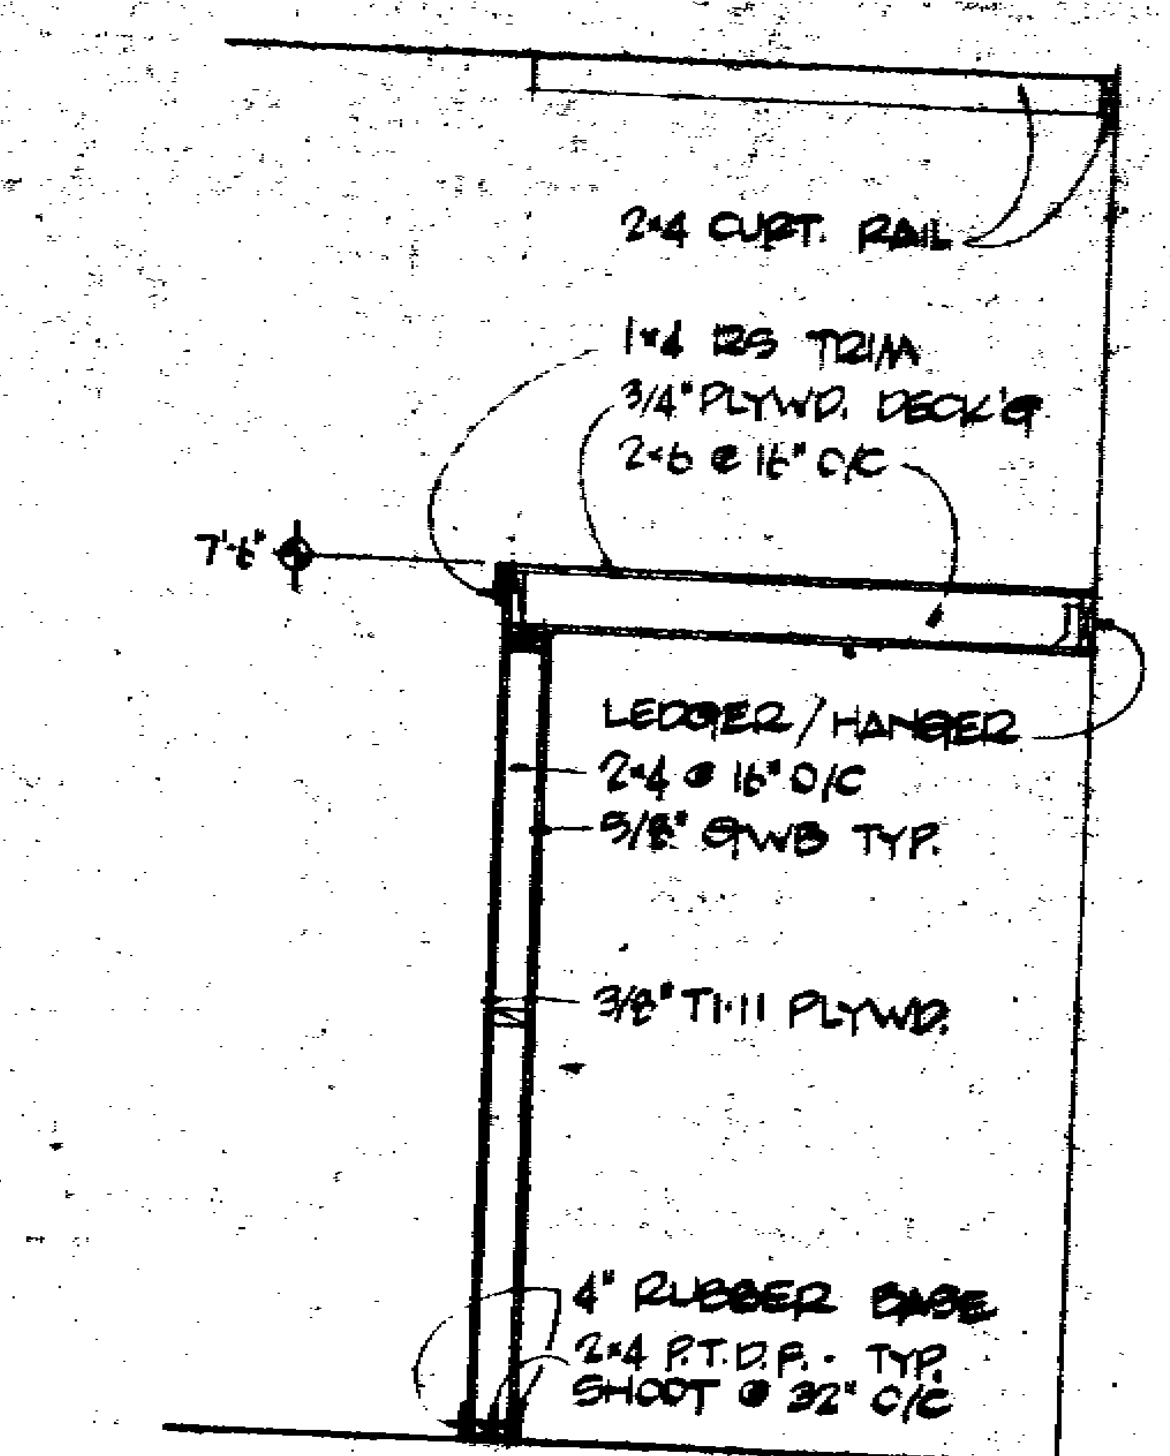

SECTION A

1/2" = 1'-0"

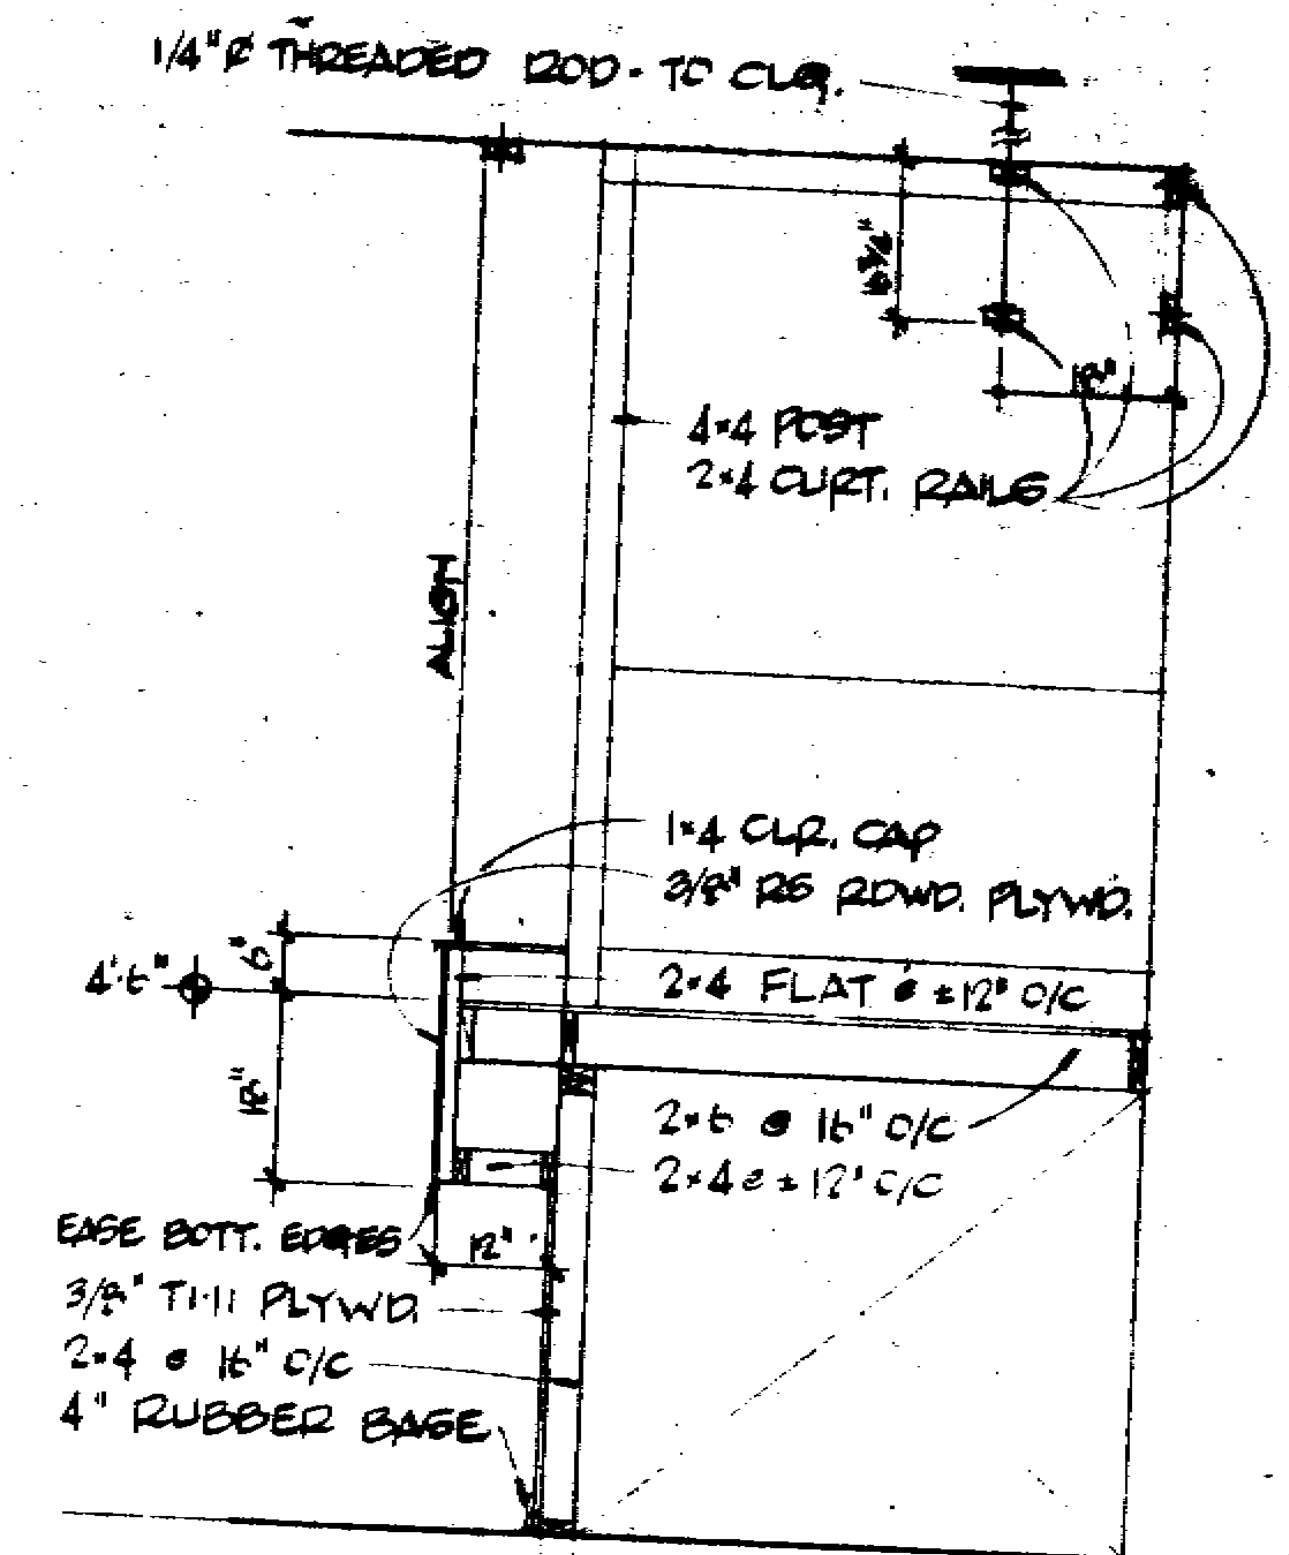

SECTION B

1/2" = 1'-0"

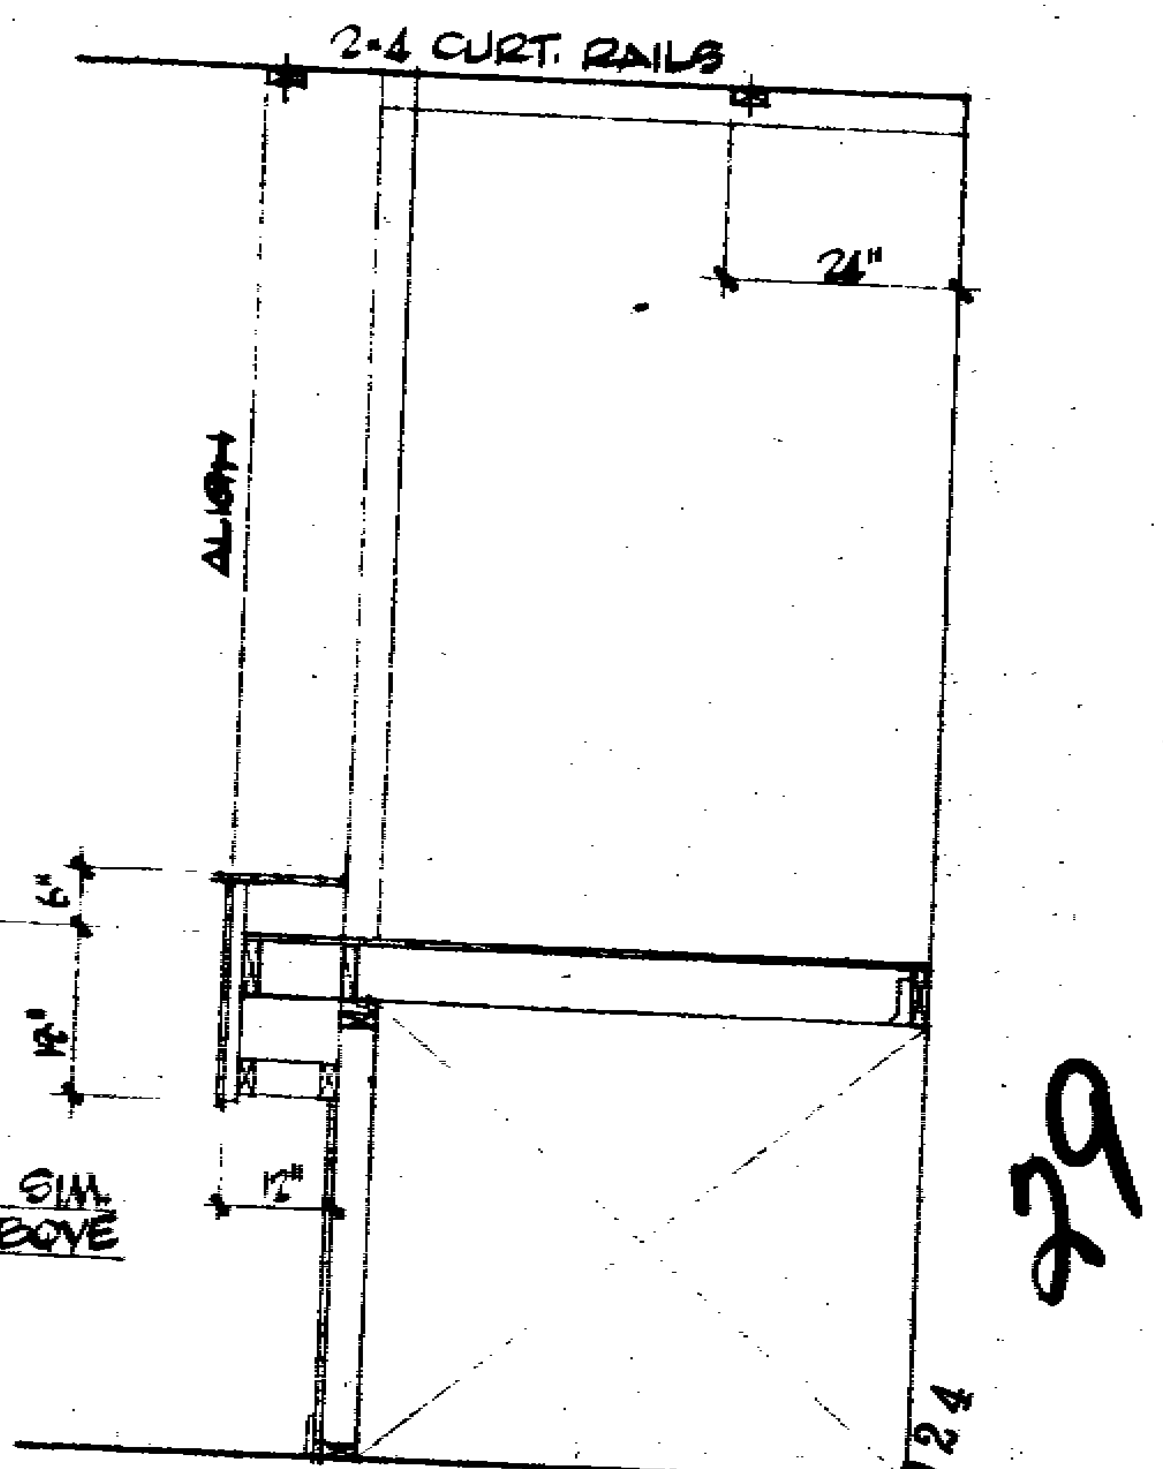

STAGE CONST. SIM. SECTION B ABOVE

SECTION C

1/2" = 1'-0"

29

80024

8.7.81 PERMIT & BID
Date Issued for

PIZZA TIME THEATRE

Pizza Time Theatre Inc.
1213 Innsbruck Dr.
Sunnyvale, Ca. 94086

SAN JOSE, CA.

NOTICE TO ALL PERSONS RECEIVING THIS DRAWING
CONFIDENTIAL: Reproduction forbidden without the specific written permission of Pizza Time Theatre Inc. of Sunnyvale, California. This drawing is only conditionally issued, and neither receipt nor possession thereof confers or transfers any right in, or license to use, the subject matter of the drawing or any design or technical information shown thereon, nor any right to reproduce this drawing or any part thereof, except for manufacture by vendors for Pizza Time Theatre Inc. and for manufacture under the corporation's written license; no right to reproduce the drawing is granted or the subject matter thereof unless by written agreement with or written permission from the corporation.

P.L.B.&CO.

PAUL L. BOSMAN AIA
C7254

PAUL L. BOSMAN & CO., INC Architecture/Interior Design
800 Oak Grove Avenue Menlo Park, CA 94025 415/326-4550

Sheet No.
SD1
Of 15

File 8106.6

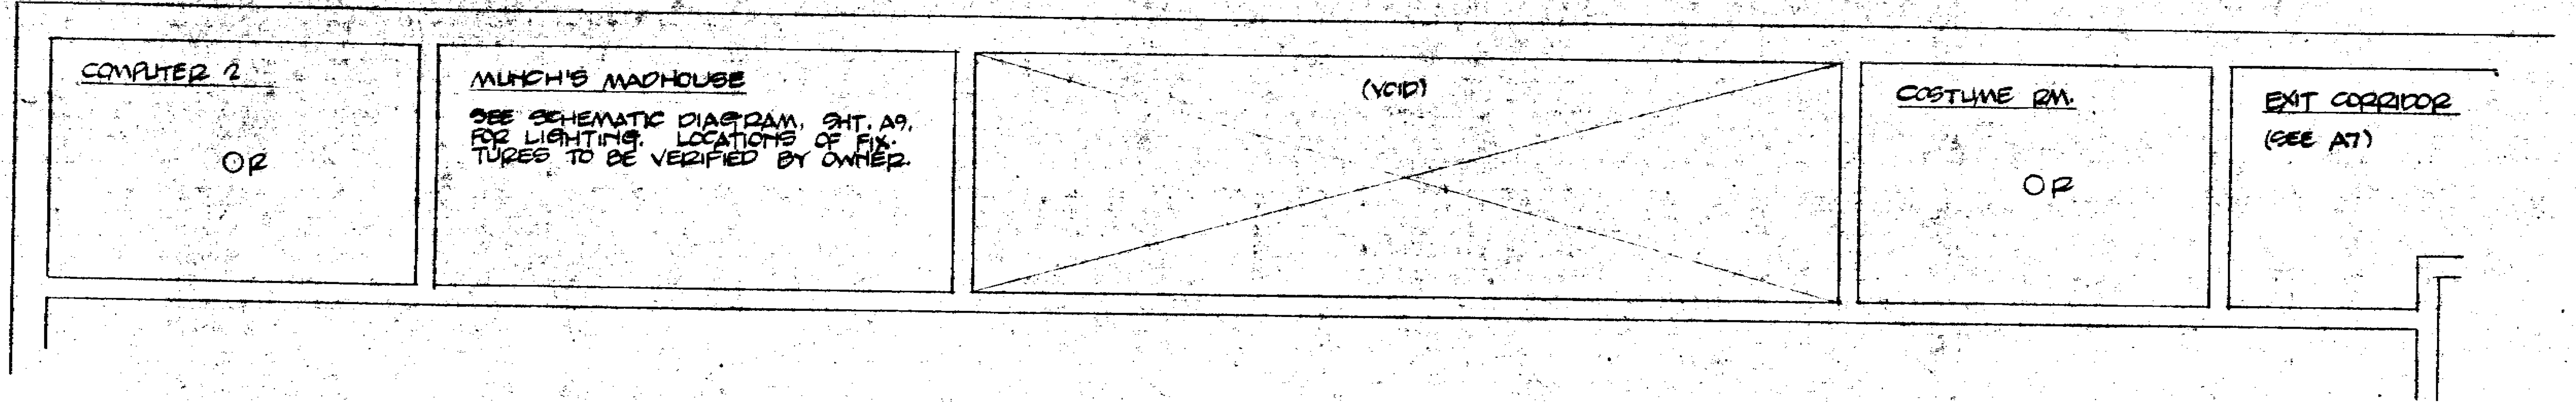

SEE SCHEMATIC DIAGRAM, SHT. A9, FOR LIGHTING. LOCATIONS OF FIXTURES TO BE VERIFIED BY OWNER.

LIGHTING @ FLOOR LEVEL

1/2" = 1'-0"

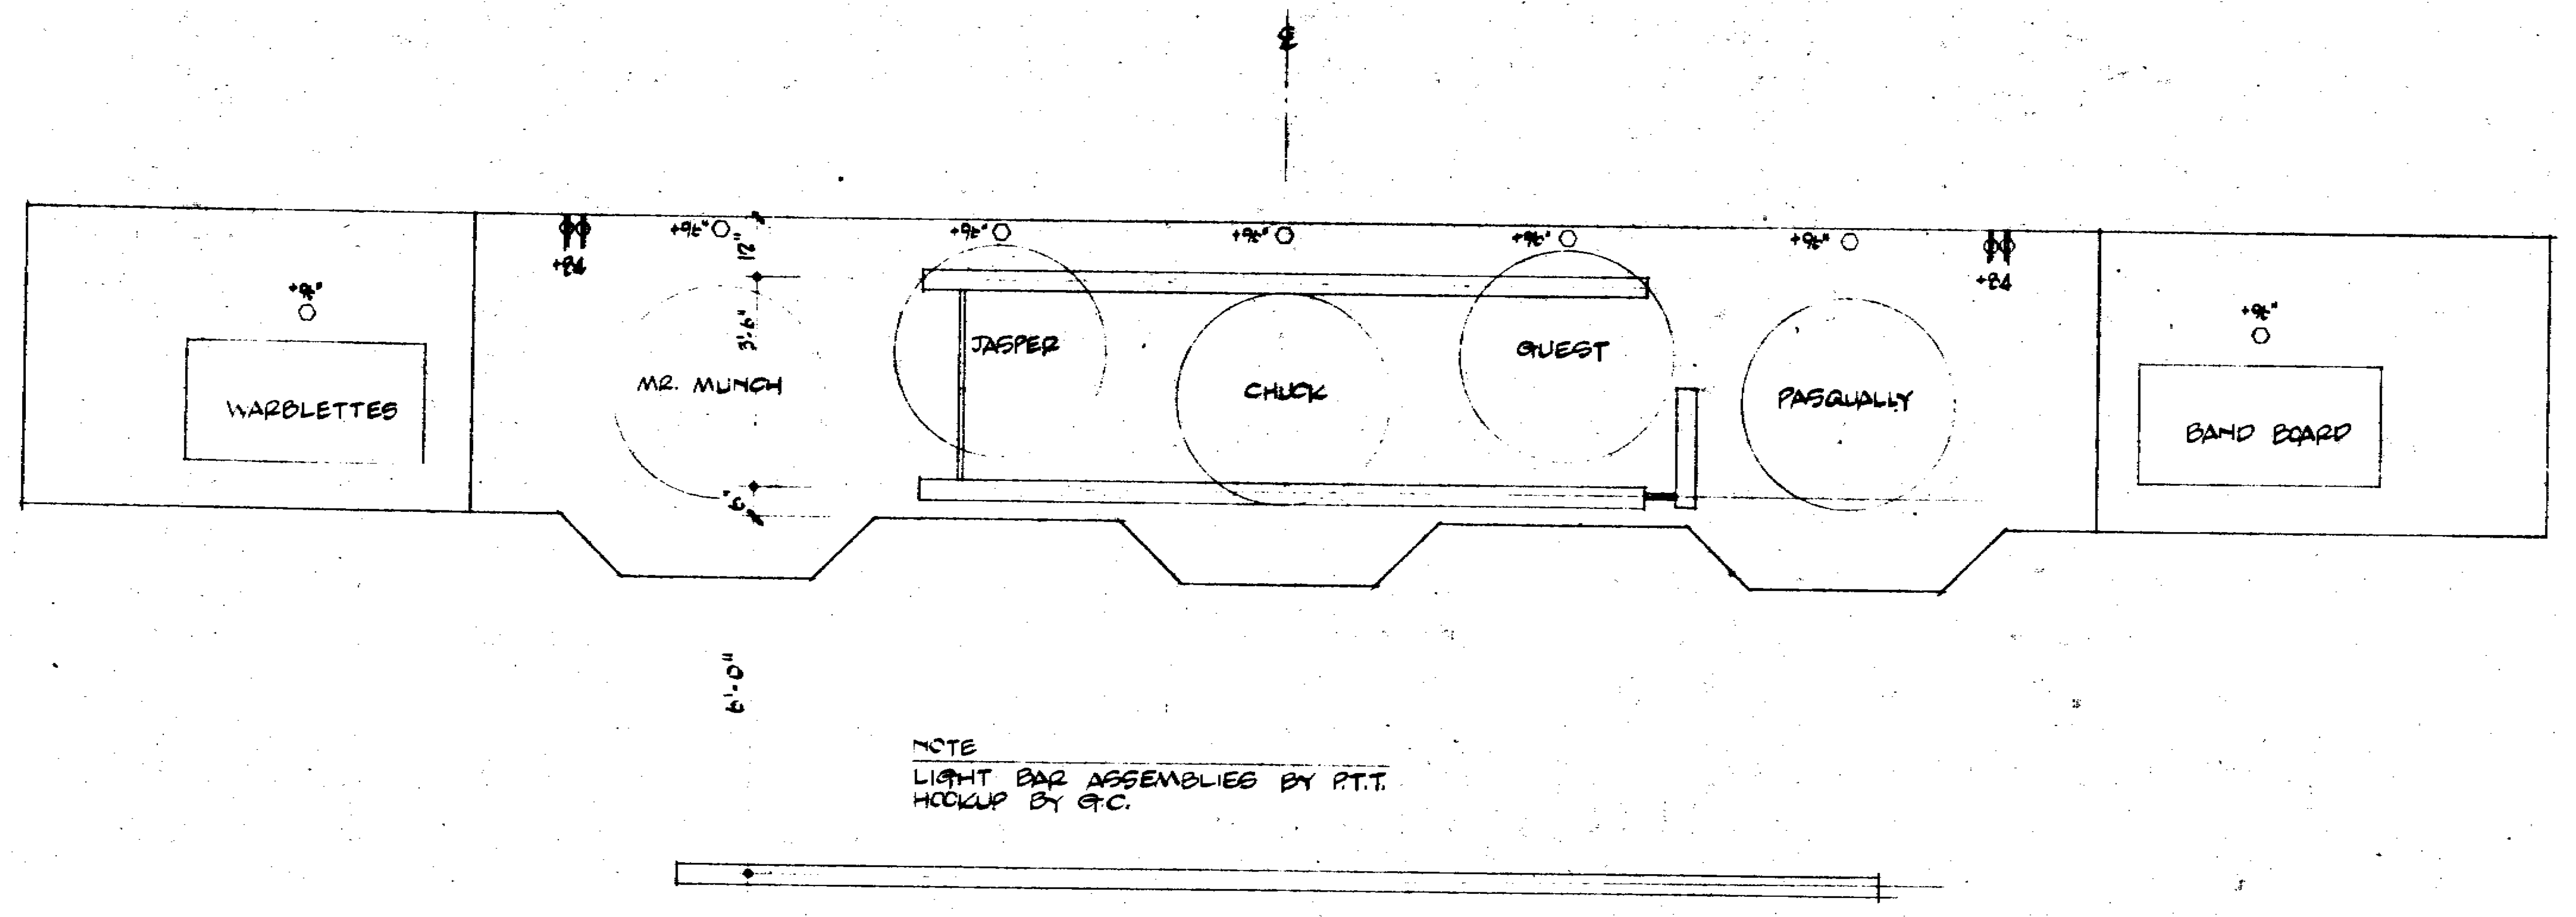

NOTE
LIGHT BAR ASSEMBLIES BY P.T.T.
HOOKUP BY G.C.

LIGHTING @ PLATFORM LEVEL

1/2" = 1'-0"

LIGHTING SCHEDULE - ALL FIXTURES HALO L701MB

	A	WHITE FLOOD
	B	WHITE FLOOD
*	C	SPOT W/ AMBER FILTER, L231 OR C33
*	D	SPOT W/ RED FILTER, L212 OR C30
*	E	SPOT W/ BLUE FILTER, L220 OR C31
*	F	SPOT W/ RED FILTER, L212 OR C30
	G	WHITE SPOT

* PROVIDE HALO L201MB FILTER CARRIER

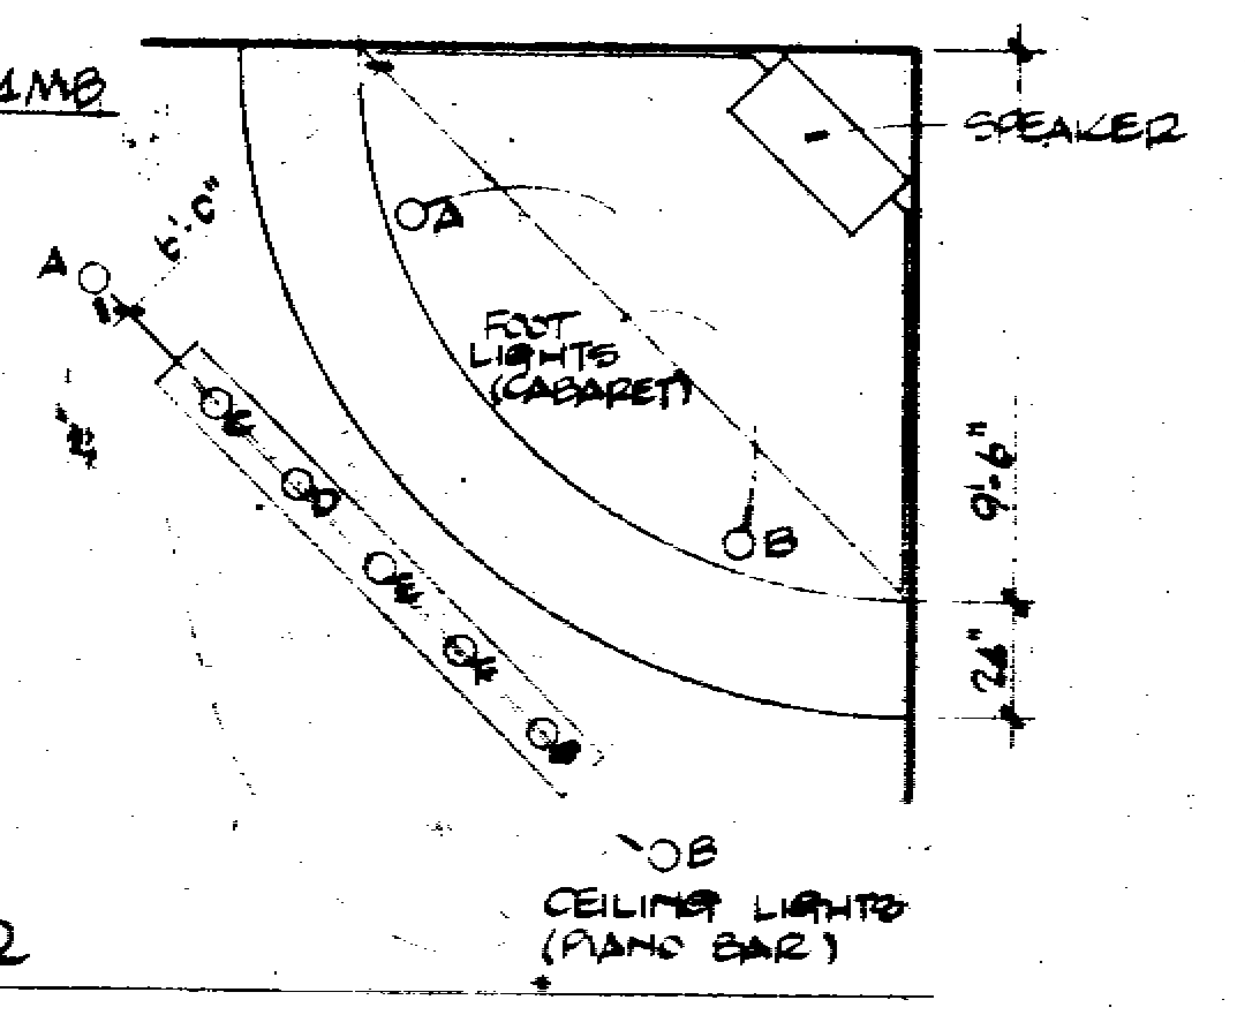

LIGHTING @ CABARET / PIANO BAR

1/2" = 1'-0"

P.L.B.&CO.

PAUL L. BOSMAN AIA
C7254

PAUL L BOSMAN & CO. INC. ARCHITECTURE/INTERIOR DESIGN
800 Oak Grove Avenue Menlo Park CA 94025 415/326-4150

Pizza Time Theatre Inc.
1213 Innsbruck Dr.
Sunnyvale, Ca. 94086

PIZZA TIME THEATRE

SAN JOSE, CAL.

Date	Issued for:
3.7.81	PERMIT & BID

Sheet No.
SD 2
Of 15

File 8106-6

30

80024